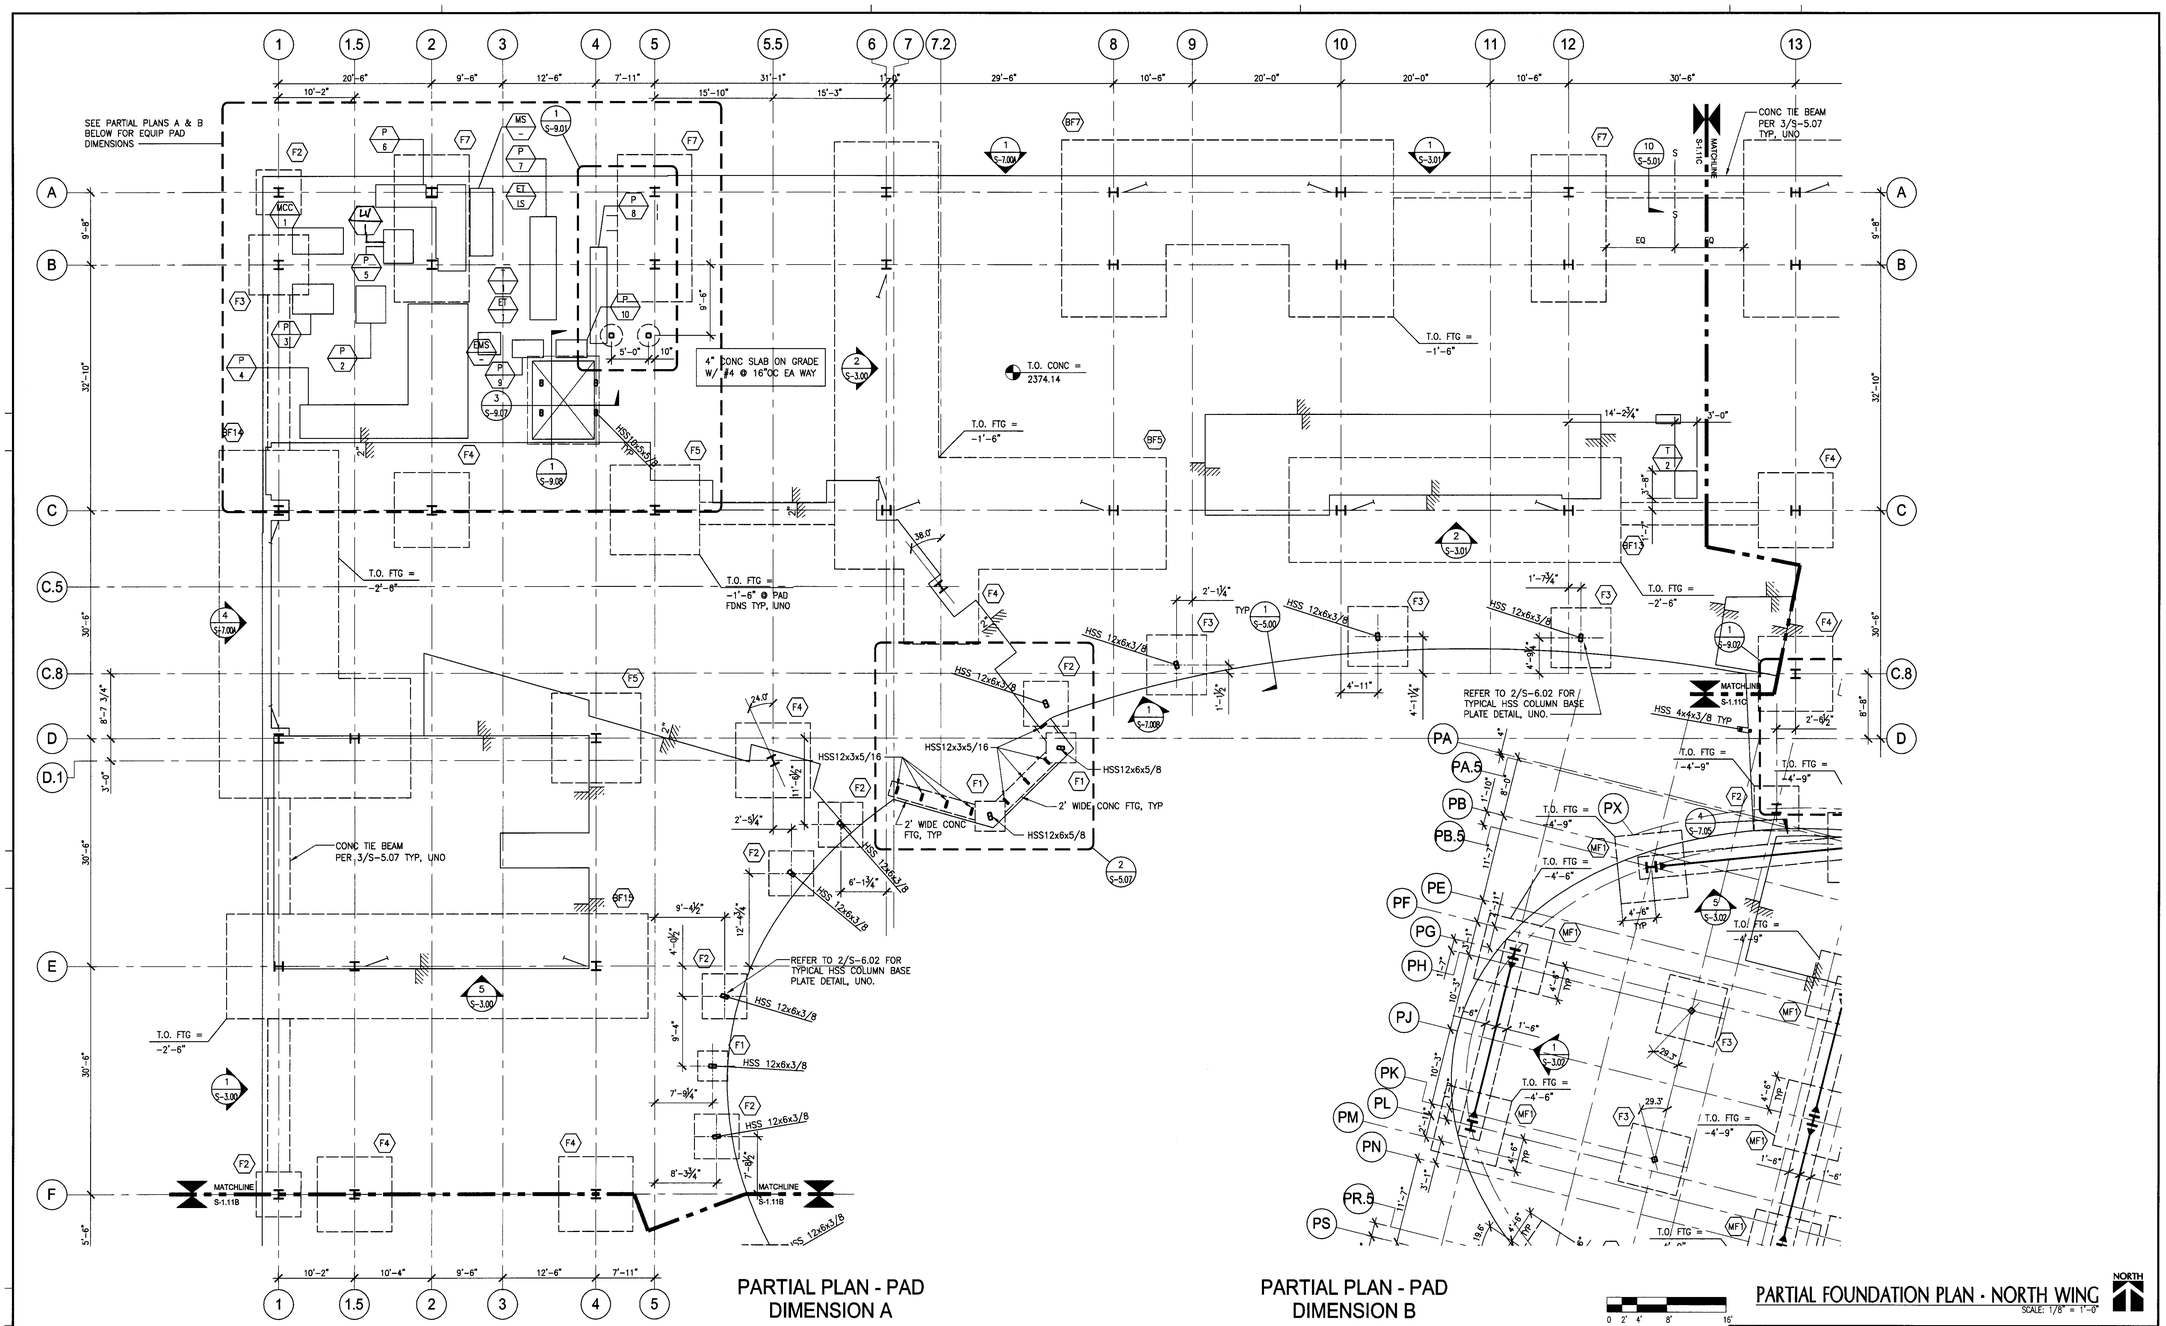

PARTIAL PLAN - PAD DIMENSION A

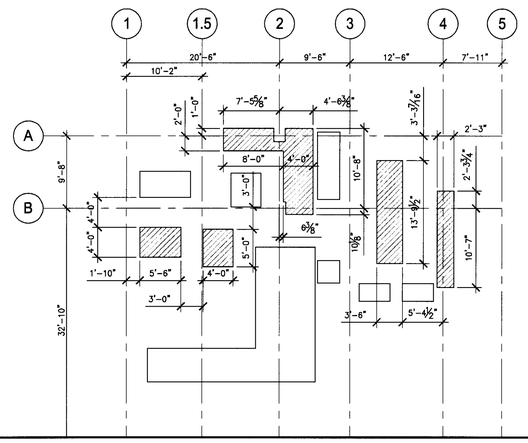

PARTIAL PLAN - PAD DIMENSION B

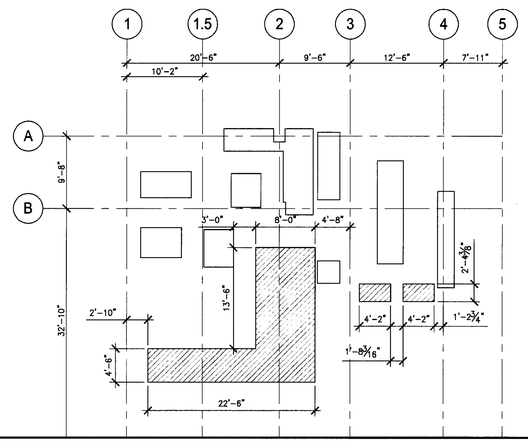

PARTIAL FOUNDATION PLAN - NORTH WING

SCALE: 1/8" = 1'-0"

KEY PLAN

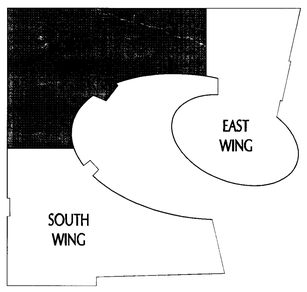

FOUNDATION NOTES:

1. SEE S-5.00 & S-5.01 FOR TYPICAL CONCRETE DETAILS.
2. INDICATES SPECIAL CONCENTRIC BRACED FRAME.
3. (BF#) INDICATES BRACE FRAME FOOTING PER DETAILS ON SHEET S-5.02 TO S-5.05.
4. (F#) INDICATES GRAVITY FRAME FOOTING PER DETAIL 5/S5.01
5. SEE COLUMN SCHEDULE ON S-4.00, S-4.01, AND S-4.02 FOR COLUMN SIZES.
6. T.O. FTG = 0'-0" INDICATES TOP OF FOOTING ELEVATION RELATIVE TO TOP OF CONC.
7. SEE 3/S-5.01 FOR OVEREXCAVATION/RECOMPACTION REQUIREMENTS.
8. INDICATES DEPRESSION IN SLAB ON GRADE PER 2/S-5.00 OR 3/S-5.00.
9. S - - - - S INDICATES STEPPED FOOTING PER 6/S-5.00.
10. (MF#) INDICATES MOMENT FRAME FOOTING PER DETAILS ON SHEETS S-5.06 AND S-5.06A.
11. INDICATES MOMENT FRAME BEAM ENCASED IN CONCRETE. SEE 1/S-5.06 FOR MOMENT CONNECTION DETAIL.
12. (X#) INDICATES MECHANICAL EQUIPMENT, SEE SCHEDULE ON S-1.11C.

File: K:\2006#\2007\107833 - Antelope Valley College - Health and Science Building\stdcdt\S-111A.dwg
Plotted: 9/14/09 at 6:24pm By: JPOPKINGCO
XREFS: 107833_tb.dwg x-ref.dwg 107833_grid.dwg 107833_1XP.dwg

tBP
architecture planning interiors management

tBP/Architecture
5455 Wilshire Boulevard, Suite 1200
Los Angeles, CA 90036-4242
ph: 323. 556. 3788 fx: 323. 556. 3799

LICENSED ARCHITECT — STATE OF CALIFORNIA

architect

kpff Consulting Engineers
301 North Lake Avenue, Suite 550
Pasadena, California 91101
626/8 578-1921 Fax: 626/8 578-0481

REGISTERED PROFESSIONAL ENGINEER — STRUCTURAL — STATE OF CALIFORNIA
NO. S4399 Exp. 12/31/09

consultant

IDENTIFICATION STAMP
DIV. OF THE STATE ARCHITECT
OFFICE OF REGULATION SERVICES
File No. 19-C11
Appl No. 03-112201
AC ___ FLS ___ SS 5.2.4
DATE 10.13.09

DSA Los Angeles Basin Regional Office
700 North Alameda Street, Suite 5-500
Los Angeles, California 90012
ph: 213/897-3995 fx: 213/897-3159/0726
agency

ANTELOPE VALLEY COLLEGE HEALTH & SCIENCE BUILDING

ANTELOPE VALLEY COMMUNITY COLLEGE DISTRICT
3041 WEST AVENUE K
LANCASTER, CA 93536-5426

owner

tBP project number: 20641.00
file name: S-111A.DWG
drawn by: SG checked by: GD
date: JULY 30, 2009 - 100% CD

Rev:	date:	description:

THIS DRAWING AND THE DESIGNS, DEPICTIONS, IDEAS AND OTHER INFORMATION CONTAINED HEREIN CONSTITUTE UNPUBLISHED WORK OF tBP/ARCHITECTURE AND SHALL REMAIN THE PROPERTY OF tBP/ARCHITECTURE IN PERPETUITY. NO PART THEREOF SHALL BE REPRODUCED, DISCLOSED, DISTRIBUTED, SOLD, PUBLISHED OR OTHERWISE USED IN ANY WAY WITHOUT THE ADVANCED EXPRESS WRITTEN CONSENT OF tBP/ARCHITECTURE.

drawing title:
PARTIAL FOUNDATION PLAN - NORTH WING

drawing no:
S-1.11A
drawing of