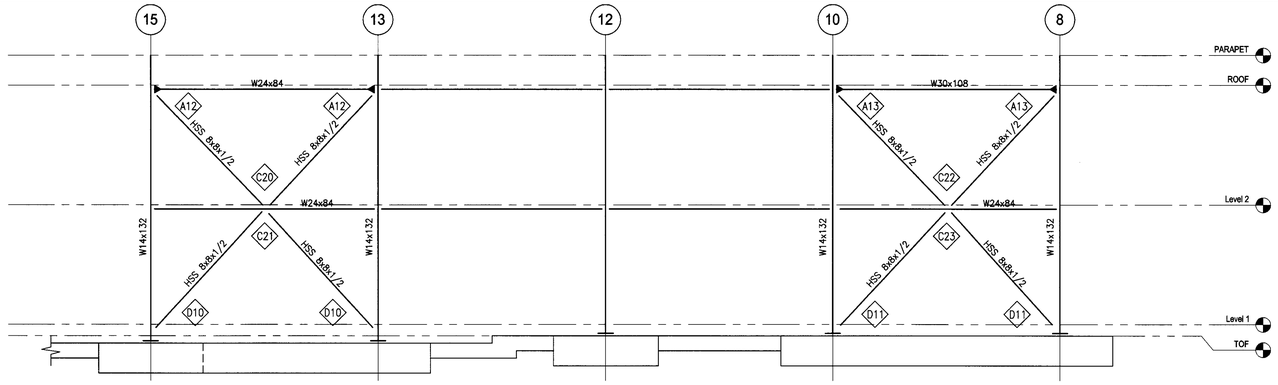

BRACED FRAME ELEVATION AT GRIDLINE A 1
SCALE: 1/8" = 1'-0"

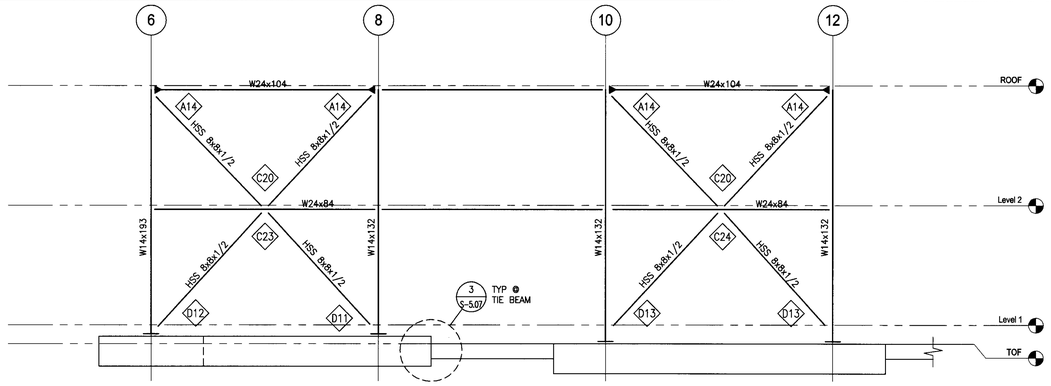

BRACED FRAME ELEVATION AT GRIDLINE C 2
SCALE: 1/8" = 1'-0"

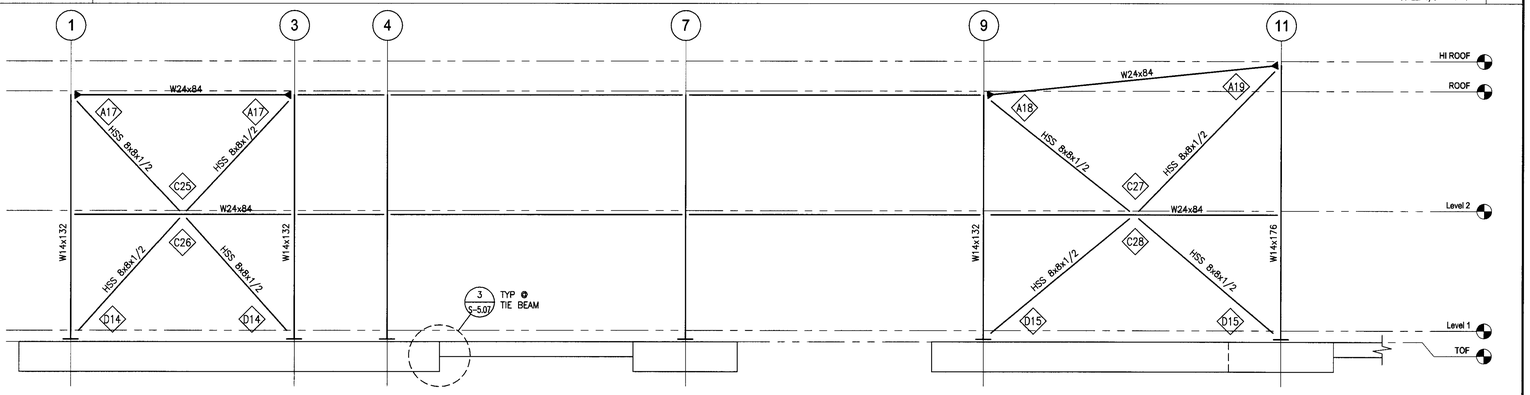

BRACED FRAME ELEVATION AT GRIDLINE L 3
SCALE: 1/8 = 1'-0"

NOTES:

1. ALL MEMBERS AND CONNECTIONS SHOWN ARE PART OF SLRS. SEE SEISMIC LATERAL RESISTING SYSTEM NOTES ON S-0.00 FOR SPECIFIC REQUIREMENTS.

2. SEE 4/S-6.04A FOR TYPICAL PROTECTED ZONE DETAIL.

3. X# INDICATES BRACE FRAME CONNECTION ID PER DETAILS ON SHEETS S-6.05 TO S-6.09.

TYPICAL BRACED FRAME NOTES 4
SCALE: NONE

tBP
architecture
planning
interiors
management

tBP/Architecture
5455 Wilshire Boulevard, Suite 1200
Los Angeles, CA 90036-4242
ph: 323. 556. 3788 fx: 323. 556. 3799

LICENSED ARCHITECT
TIMOTHY BRYCE PARKER
REG. NO. C-17
STATE OF CALIFORNIA

architect

kpff Consulting Engineers
301 North Lake Avenue, Suite 600
Pasadena, California 91101
626) 578-181 Fax: (626) 578-0181

REGISTERED PROFESSIONAL ENGINEER
JOHN ORLE
No. 54398
Exp. 12/31/09
STRUCTURAL
STATE OF CALIFORNIA

consultant

IDENTIFICATION STAMP
DIV. OF THE STATE ARCHITECT
OFFICE OF REGULATION SERVICES
File No. 19-C11
Appl No. 03-112201
AC. BS SS S-CA
DATE 10-13-09

DSA Los Angeles Basin Regional Office
700 North Alameda Street, Suite 5-500
Los Angeles, California 90012
ph: 213/897-3995 fx: 213/897-3159/0726

agency

ANTELOPE VALLEY COLLEGE HEALTH & SCIENCE BUILDING

ANTELOPE VALLEY COMMUNITY COLLEGE DISTRICT
3041 WEST AVENUE K
LANCASTER, CA 93536-5426

owner

tBP project number : 20641.00
file name: S-301.DWG
drawn by: SG checked by: GD
date: JULY 30, 2009 - 100% CD

Rev:	date:	description:

THIS DRAWING AND THE DESIGNS, DEPICTIONS, IDEAS AND OTHER INFORMATION CONTAINED HEREIN CONSTITUTE UNPUBLISHED WORK OF tBP/ARCHITECTURE AND SHALL REMAIN THE PROPERTY OF tBP/ARCHITECTURE IN PERPETUITY. NO PART THEREOF SHALL BE REPRODUCED, DISCLOSED, DISTRIBUTED, SOLD, PUBLISHED OR OTHERWISE USED IN ANY WAY WITHOUT THE ADVANCED EXPRESS WRITTEN CONSENT OF tBP/ARCHITECTURE.

drawing title:
BRACE FRAME ELEVATIONS

drawing no:
S-3.01
drawing of

File: K:\2006\#\2007\107833 - Antelope Valley College - Health and Science Building\cdroot\S-301.dwg
Plotted: 9/14/09 at 6:24pm By: JPROPONCCO
Plotted: 1:1 HS-S.ctb