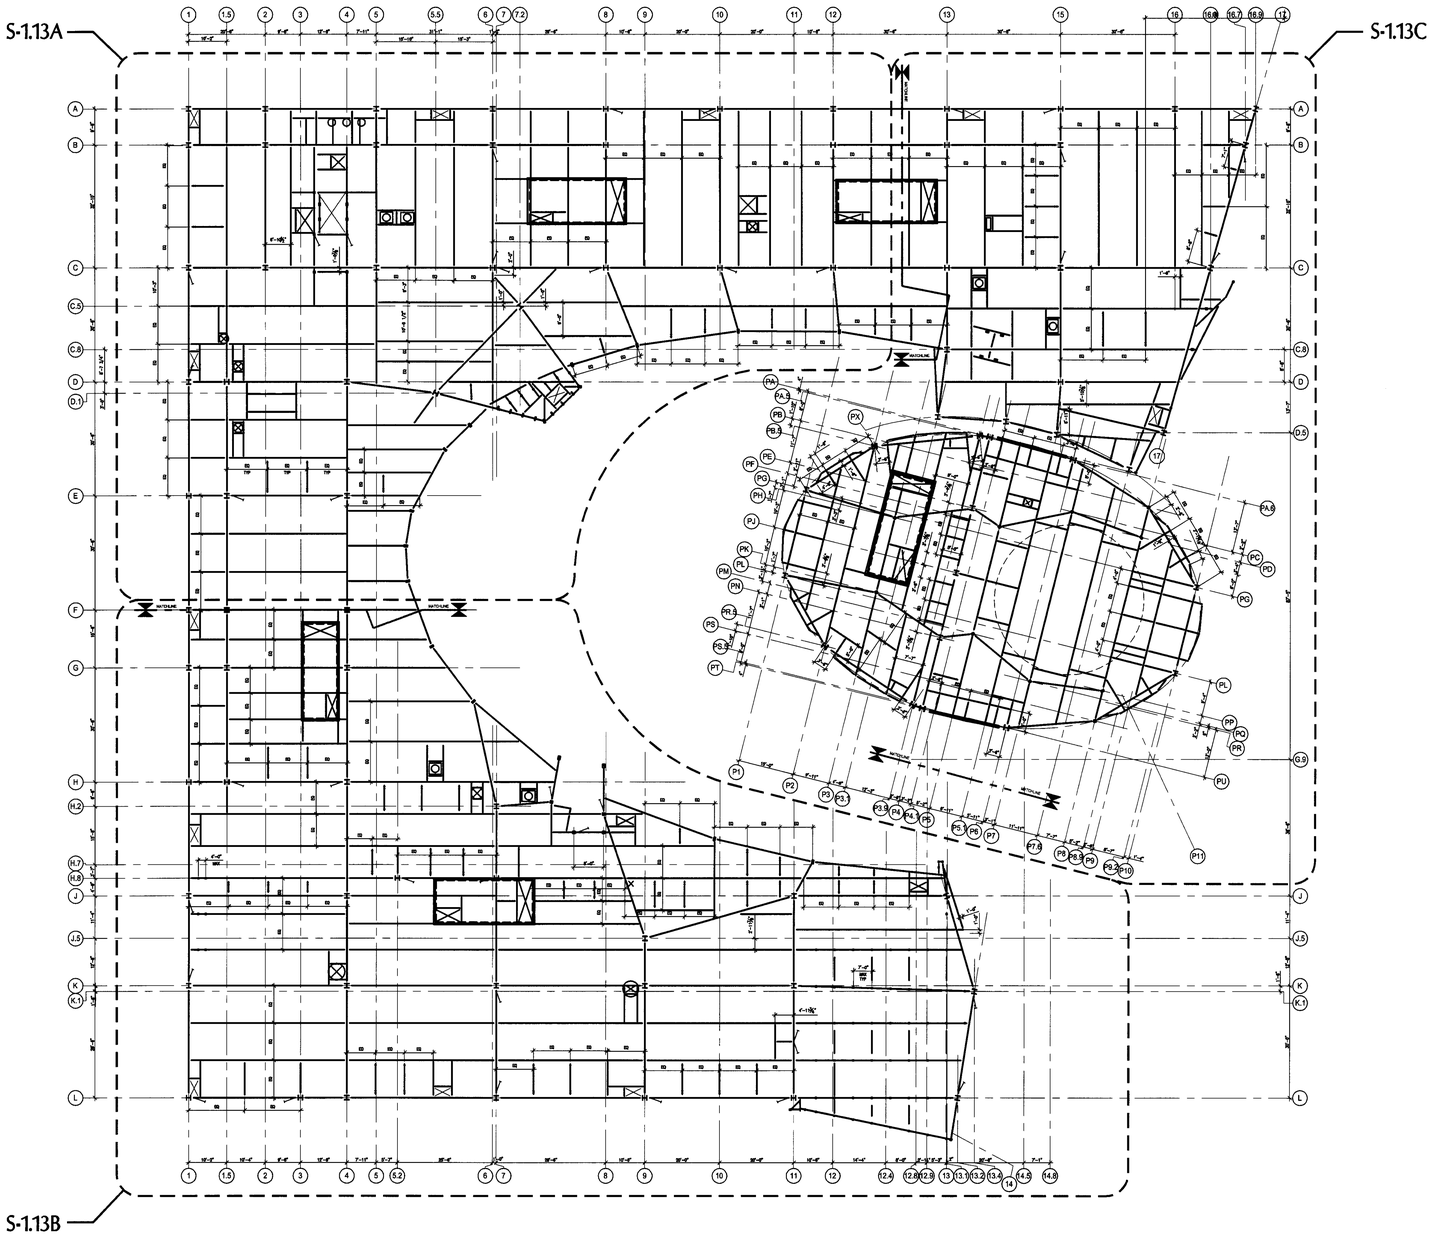

0 2' 4' 8' 16'

ROOF FRAMING PLAN

SCALE: 1/16" = 1'-0"

NORTH

tBP
architecture
planning
interiors
management

tBP/architecture
5455 Wilshire Boulevard, Suite 1200
Los Angeles, CA 90036-4242
ph: 323. 556. 3798 fx: 323. 556. 3799

architect

kpff Consulting Engineers
301 North Lake Avenue, Suite 600
Pasadena, California 91101
626) 578-1921 Fax (626) 578-0921

consultant

IDENTIFICATION STAMP
DIV. OF THE STATE ARCHITECT
OFFICE OF REGULATION SERVICES
File No. 19-C11
Appl No. 03-112201
AC ___ FLS ___ SS SGA
DATE 10-13-09

DSA Los Angeles Basin Regional Office
700 North Alameda Street, Suite 5-500
Los Angeles, California 90012
ph: 213/897-3995 fx: 213/897-3159/0726

agency

ANTELOPE VALLEY COLLEGE HEALTH & SCIENCE BUILDING

ANTELOPE VALLEY COMMUNITY COLLEGE DISTRICT
3041 WEST AVENUE K
LANCASTER, CA 93536-5426

owner

tBP project number : 2064.00
file name: S-103.DWG
drawn by: SG checked by: GD
date: JULY 30, 2009 - 100% CD

Rev:	date:	description:

THIS DRAWING AND THE DESIGNS, DEPICTIONS, IDEAS AND OTHER INFORMATION CONTAINED HEREIN CONSTITUTE UNPUBLISHED WORK OF tBP/ARCHITECTURE AND SHALL REMAIN THE PROPERTY OF tBP/ARCHITECTURE IN PERPETUITY. NO PART THEREOF SHALL BE REPRODUCED, DISCLOSED, DISTRIBUTED, SOLD, PUBLISHED OR OTHERWISE USED IN ANY WAY WITHOUT THE ADVANCED EXPRESS WRITTEN CONSENT OF tBP/ARCHITECTURE.

drawing title:
ROOF FRAMING PLAN

drawing no.:
S-1.03
drawing of

File: K:\2006#\2007\107833 - Antelope Valley College - Health and Science Building\detail\S-103.dwg
Plotted: 9/14/09 at 6:24pm By: JPUPKINCO
XREFS: tpf833_ts.dwg 107833_grid.dwg 107833_RP.dwg X-W-ARII-5 ROOF.dwg X-W-ARII-4 ROOF.dwg MAU-1 rev 2_Lift Details.dwg