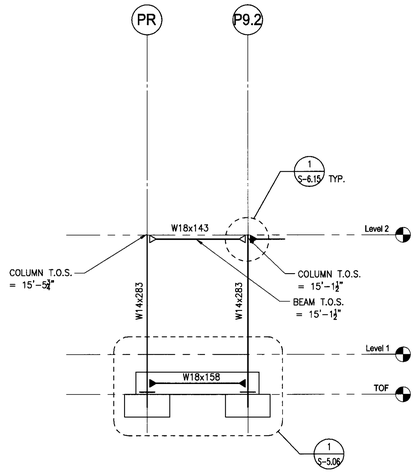

MOMENT FRAME ELEVATION AT GRIDLINE P11 | 7
SCALE: 1/8" = 1'-0"

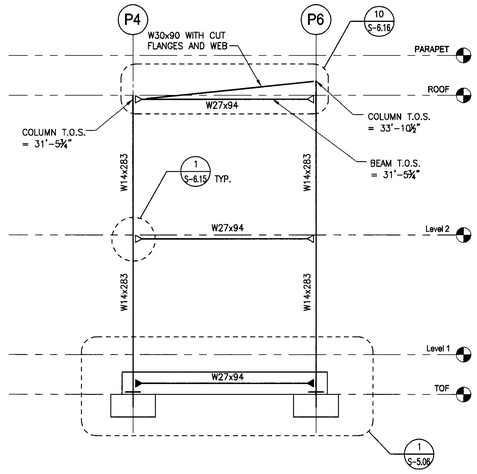

MOMENT FRAME ELEVATION | 4
SCALE: 1/8" = 1'-0"

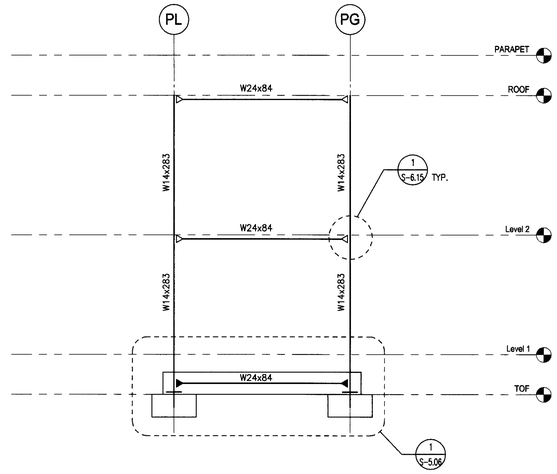

MOMENT FRAME ELEVATION AT GRIDLINE P1 | 1
SCALE: 1/8" = 1'-0"

NOTES:

1. SEE S6.15 FOR SPECIAL MOMENT FRAME DETAILS AND NOTES.
2. SEE PLAN FOR ADDITIONAL INFORMATION.
3. ALL MEMBERS AND CONNECTIONS SHOWN ARE PART OF SLRS. SEE SEISMIC LATERAL RESISTING SYSTEM NOTES ON S-0.00 FOR SPECIFIC REQUIREMENTS.

TYPICAL FRAME NOTES | 8
SCALE: N.T.S.

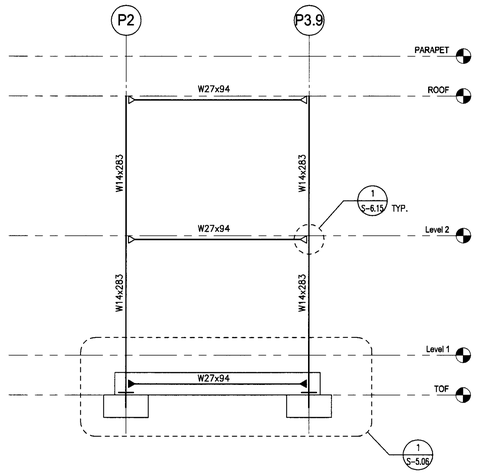

MOMENT FRAME ELEVATION | 5
SCALE: 1/8" = 1'-0"

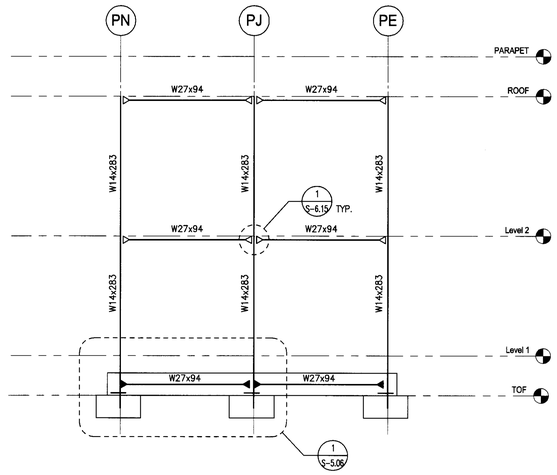

MOMENT FRAME ELEVATION AT GRIDLINE P4 | 2
SCALE: 1/8" = 1'-0"

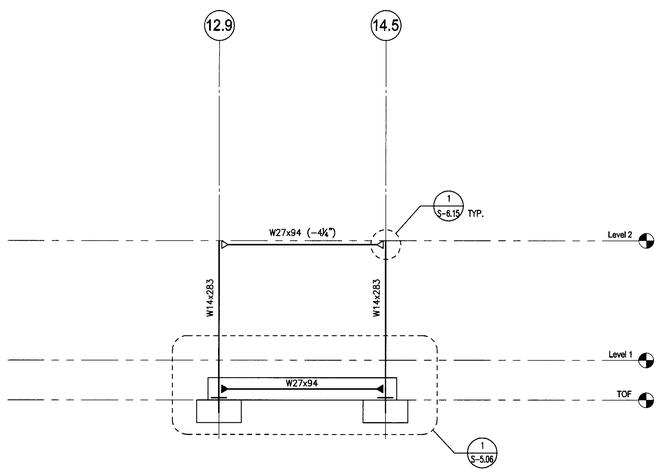

MOMENT FRAME ELEVATION AT GRIDLINE G.9 | 6
SCALE: 1/8" = 1'-0"

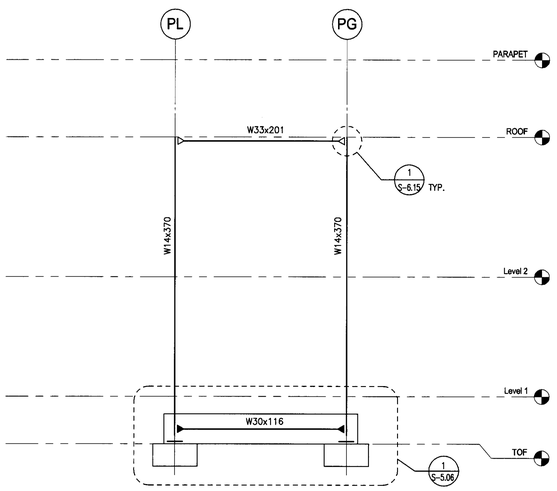

MOMENT FRAME ELEVATION AT GRIDLINE P10 | 3
SCALE: 1/8" = 1'-0"

File: K:\20061\1200?\107833 - Antelope Valley College - Health and Science Building\sdcref\S-302.dwg
Plotted: 9/14/09 at 6:24pm By: JPIOPONGCO
pmcs: 107833_tb.dwg

tBP
architecture
planning
interiors
management

tBP/Architecture
5455 Wilshire Boulevard, Suite 1200
Los Angeles, CA 90036-4242
ph: 323. 556. 3788 fx: 323. 556. 3799

LICENSED ARCHITECT
STATE OF CALIFORNIA

architect

kpff Consulting Engineers
301 North Lake Avenue, Suite 500
Pasadena, California 91101
(626) 578-1811 Fax: (626) 578-0411

REGISTERED PROFESSIONAL ENGINEER
No. S4309
Exp. 12/31/09
STRUCTURAL
STATE OF CALIFORNIA

consultant

IDENTIFICATION STAMP
DIV. OF THE STATE ARCHITECT
OFFICE OF REGULATION SERVICES
File No. 79-C11
Appl No. 03-112291
AC ___ FLS ___ SS S-2.2
DATE 10 - 13 - 09

DSA Los Angeles Basin Regional Office
700 North Alameda Street, Suite S-500
Los Angeles, California 90012
ph: 213/897-3995 fx: 213/897-3159/0726

agency

ANTELOPE VALLEY COLLEGE HEALTH & SCIENCE BUILDING

ANTELOPE VALLEY COMMUNITY COLLEGE DISTRICT
3041 WEST AVENUE K
LANCASTER, CA 93536-5426

owner

tBP project number : 20641.00
file name: S-301.DWG
drawn by: SG checked by: CD
date: JULY 30, 2009 - 100% CD

Rev:	date:	description:

THIS DRAWING AND THE DESIGNS, DEPICTIONS, IDEAS AND OTHER INFORMATION CONTAINED HEREIN CONSTITUTE UNPUBLISHED WORK OF tBP/ARCHITECTURE AND SHALL REMAIN THE PROPERTY OF tBP/ARCHITECTURE IN PERPETUITY. NO PART THEREOF SHALL BE REPRODUCED, CIRCULATED, DISTRIBUTED, SOLD, PUBLISHED OR OTHERWISE USED IN ANY WAY WITHOUT THE ADVANCED EXPRESS WRITTEN CONSENT OF tBP/ARCHITECTURE.

drawing title:
MOMENT FRAME ELEVATIONS

drawing no.:
S-3.02
drawing of