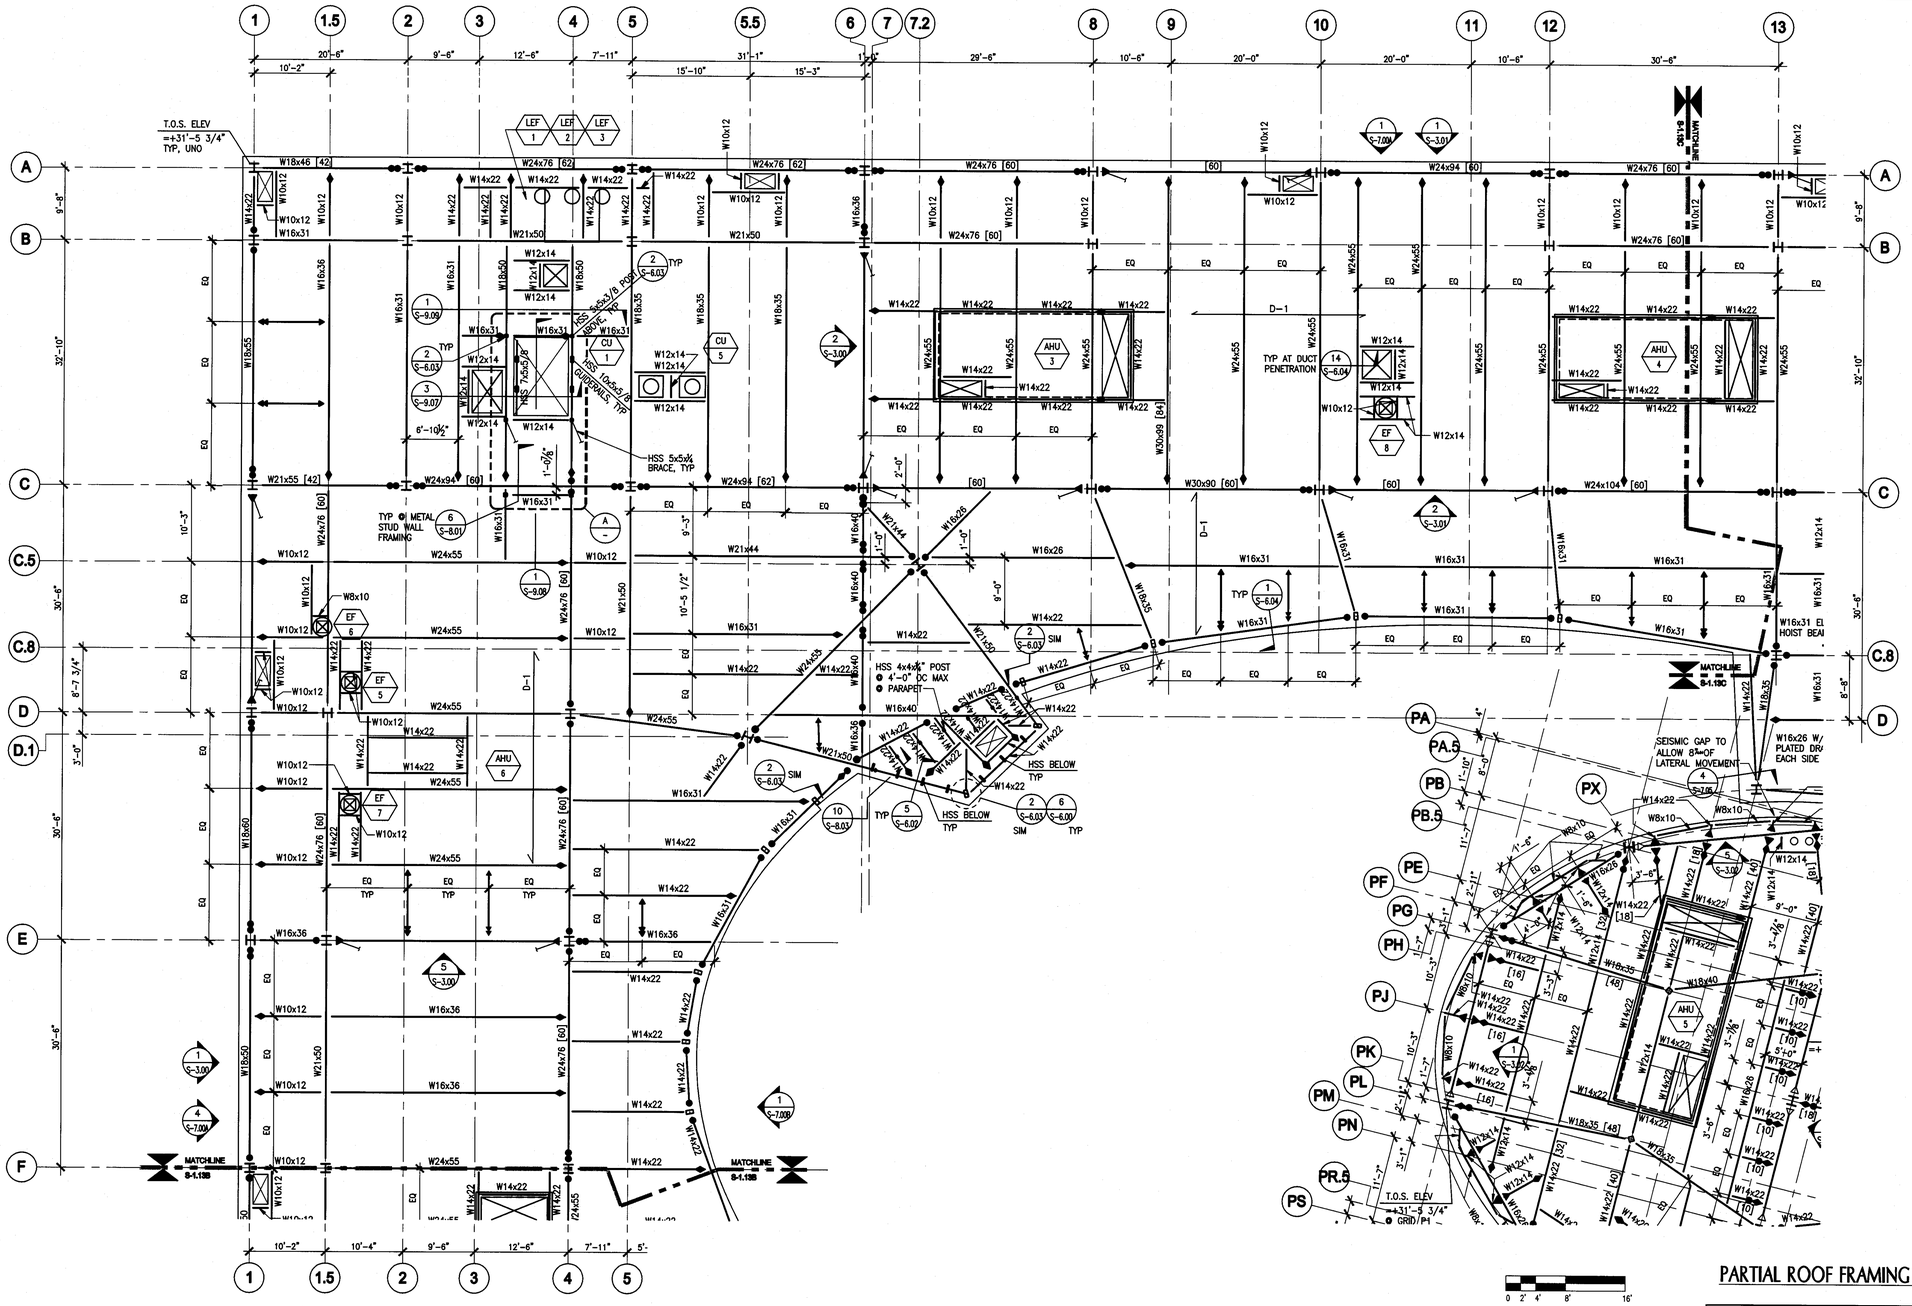

PARTIAL ROOF FRAMING PLAN - NORTH WING

SCALE: 1/8" = 1'-0"

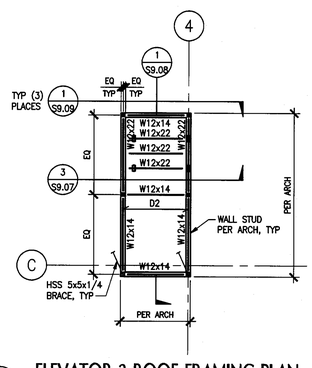

A ELEVATOR 2 ROOF FRAMING PLAN

SCALE: 1/8" = 1'-0"

ROOF FLOOR FRAMING PLAN NOTES:

1. INDICATES SPECIAL MOMENT FRAME BEAM, SEE S-3.02 AND S-6.15.
2. INDICATES BRACE FRAME BELOW.
3. D-1 — INDICATES DECKING PER 1/S-6.01.
4. INDICATES LATERAL BRACE PER 7/S-6.00.
5. INDICATES SINGLE PLATED DRAG CONNECTION PER 1/S-6.03 & 3/S-6.03.
6. SEE S-6.00, S-6.01, S-6.02 AND S-6.04 FOR TYPICAL STEEL DETAILS.
7. SEE COLUMN SCHEDULE ON S-4.00, S-4.01, AND S-4.02 FOR COLUMN SIZES.
8. INDICATES GRAVITY MOMENT CONNECTION PER S-6.00.
9. INDICATES DOUBLE PLATED DRAG CONNECTION PER 1/S-6.03 & 3/S-6.03.
10. X — INDICATES ROOF EQUIPMENT, SEE SCHEDULE ON SHEET S-1.13C.
11. INDICATES FULL HEIGHT STIFFENERS AT CONNECTION PER 1C/S-6.00.
12. [X] — INDICATES NUMBER OF 3/4"ø x5" WELDED STUDS PER 14/S-6.01. WHERE NOT INDICATED, PROVIDE 3/4"ø x5" AT MAX SPACING OF 12"OC AT ALL BEAMS AND GIRDERS.
13. BEAMS AROUND OPENINGS ARE 8" FROM EDGE OF OPENING, UNO.
14. WHERE THESE SYMBOLS ARE CALLED OUT ON A MOMENT FRAME BEAM OR A MOMENT FRAME COLUMN, PROVIDE LATERAL BRACING PER DETAIL 7/S-6.02.
15. INDICATES GRAVITY MOMENT CONNECTION WITH STIFFENERS PER 8/S-6.00.
16. REFER TO LAB/ FOOD SERVICE/ MEP DRAWINGS FOR MISCELLANEOUS HUNG EQUIPMENT.

KEY PLAN

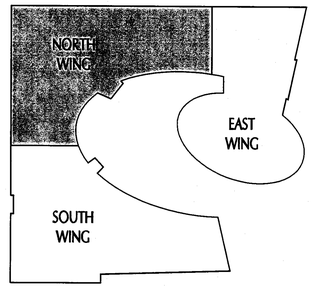

tBP
architecture
planning
interiors
management

tBP/Architecture
5455 Wilshire Boulevard, Suite 1200
Los Angeles, CA 90036-4242
ph: 323. 556. 3788 fx: 323. 556. 3799
architect

kpff Consulting Engineers
301 North Lake Avenue, Suite 600
Pasadena, California 91101
626/ 578-1401 Fax 626/ 578-0401
consultant

LICENSED ARCHITECT — STATE OF CALIFORNIA

REGISTERED PROFESSIONAL ENGINEER — STRUCTURAL — STATE OF CALIFORNIA — No. S4399 — Exp. 12/31/09

IDENTIFICATION STAMP
DIV. OF THE STATE ARCHITECT
OFFICE OF REGULATION SERVICES
File No. 19-C11
Appl No. 03-112281
AC ___ FLS ___ SS 5-26
DATE 10.13.09

DSA Los Angeles Basin Regional Office
700 North Alameda Street, Suite 5-500
Los Angeles, California 90012
ph: 213/897-3995 fx: 213/897-3159/0726
agency

ANTELOPE VALLEY COLLEGE HEALTH & SCIENCE BUILDING

ANTELOPE VALLEY COMMUNITY COLLEGE DISTRICT
3041 WEST AVENUE K
LANCASTER, CA 93536-5426
owner

tBP project number : 20641.00
file name: S-113A.DWG
drawn by: SG checked by: GD
date: JULY 30, 2009 - 100% CD

Rev.	date:	description:

THIS DRAWING AND THE DESIGNS, DEPICTIONS, IDEAS AND OTHER INFORMATION CONTAINED HEREIN CONSTITUTE UNPUBLISHED WORK OF tBP/ARCHITECTURE AND SHALL REMAIN THE PROPERTY OF tBP/ARCHITECTURE IN PERPETUITY. NO PART THEREOF SHALL BE REPRODUCED, DISCLOSED, DISTRIBUTED, SOLD, PUBLISHED OR OTHERWISE USED IN ANY WAY WITHOUT THE ADVANCED EXPRESS WRITTEN CONSENT OF tBP/ARCHITECTURE.

drawing title:
PARTIAL ROOF FRAMING PLAN - NORTH WING

drawing no:
S-1.13A
drawing of

File: W:\2007\107833 - Antelope Valley College - Health and Science Building\plotref\S-113A.dwg
Plotted: 9/16/09 at 1:20pm By: cvaldez
XREF: W:\2007\107833_Base & RP.dwg 107833_grid.dwg 107833_RP.dwg =3TP.dwg 107833_3TP.dwg