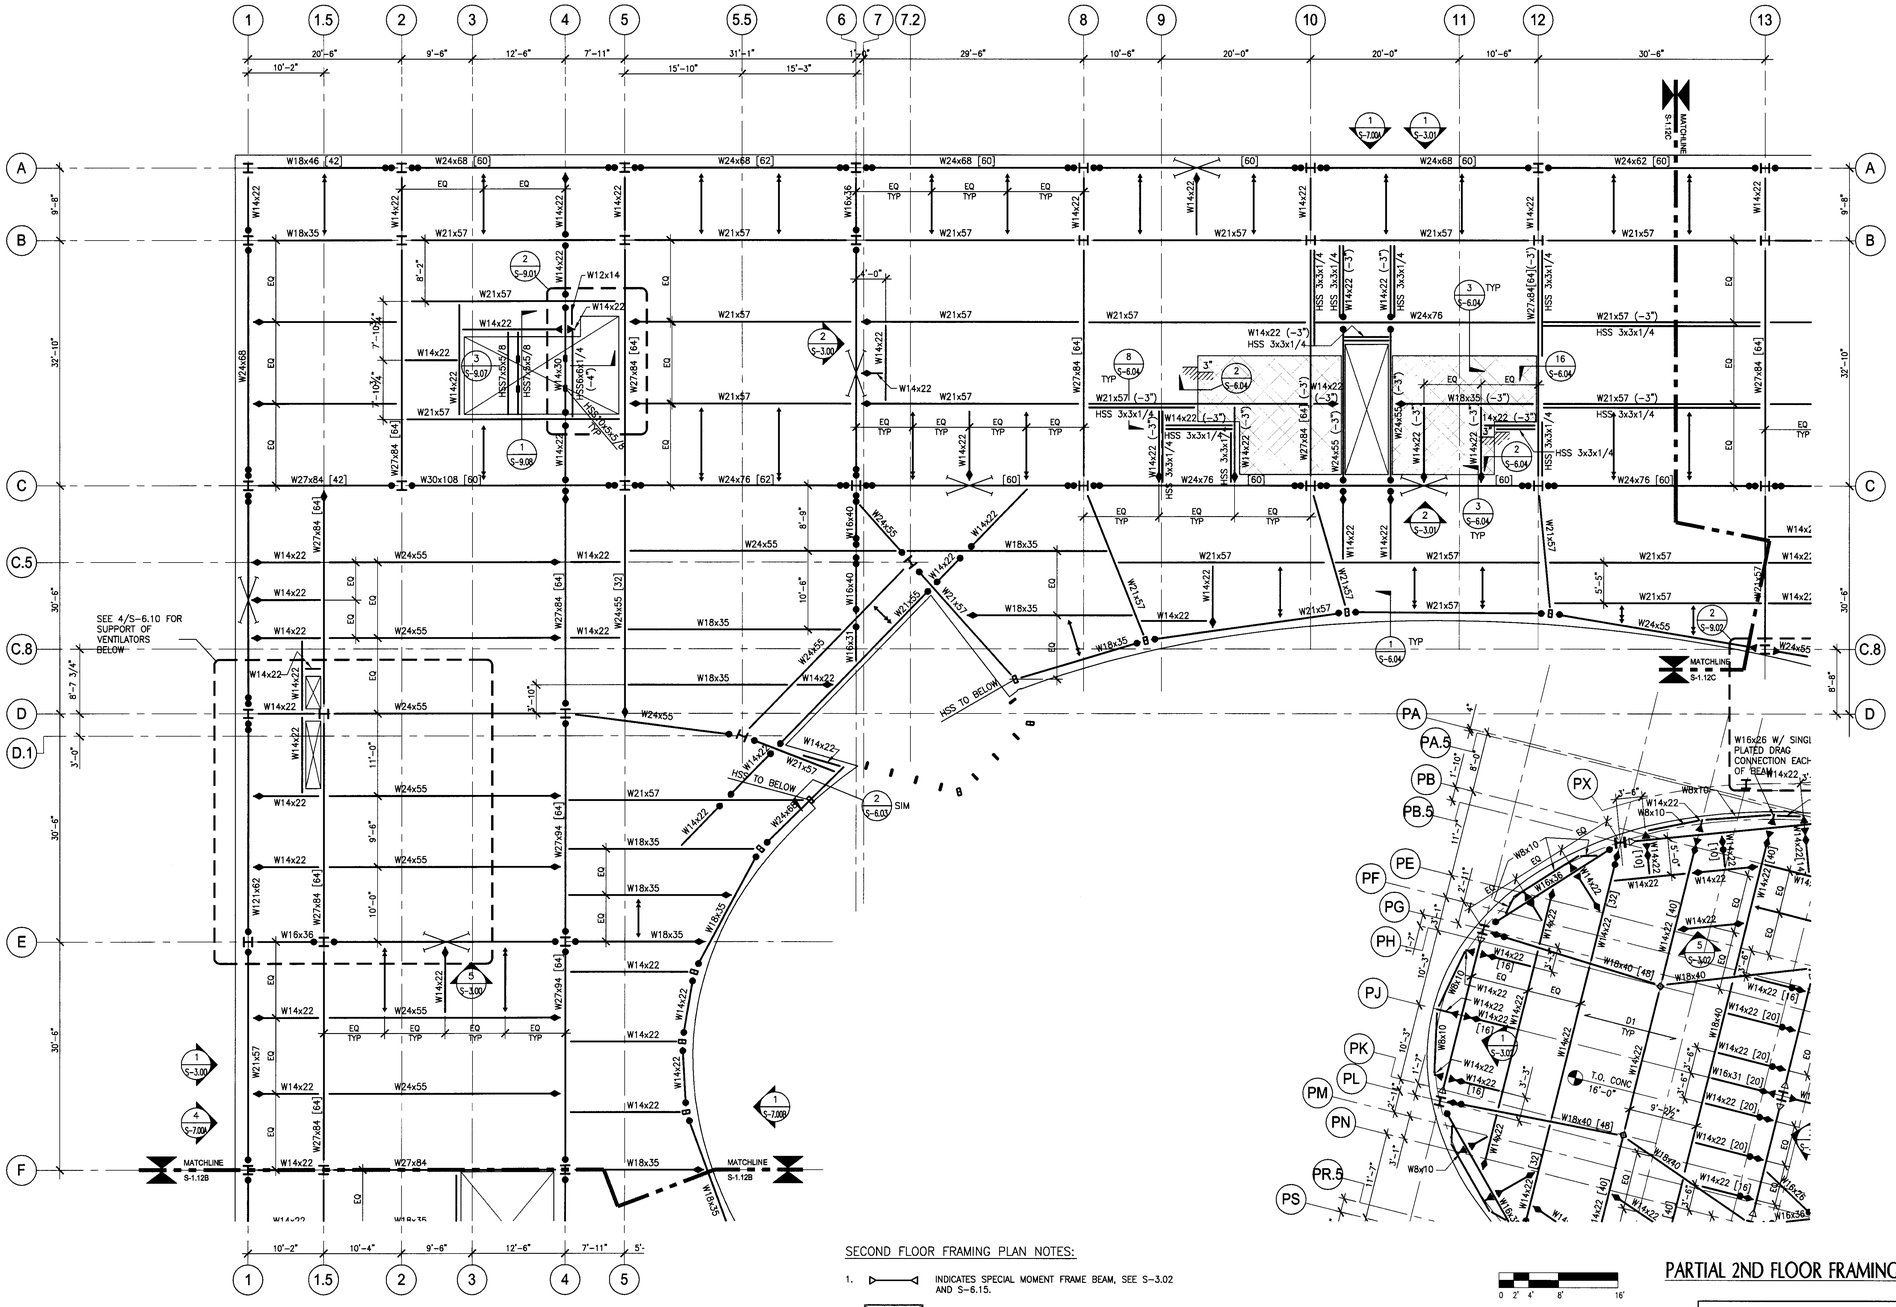

SECOND FLOOR FRAMING PLAN NOTES:

1. INDICATES SPECIAL MOMENT FRAME BEAM, SEE S-3.02 AND S-6.15.
2. INDICATES BRACE FRAME BELOW.
3. D-1 INDICATES DECKING PER 1/S-6.01.
4. INDICATES LATERAL BRACE PER 7/S-6.00.
5. INDICATES SINGLE PLATED DRAG CONNECTION PER 1/S-6.03 & 3/S-6.03.
6. SEE S-6.00, S-6.01, S-6.02 AND S-6.04 FOR TYPICAL STEEL DETAILS.
7. SEE COLUMN SCHEDULE ON S-4.00, S-4.01, AND S-4.02 FOR COLUMN SIZES.
8. INDICATES GRAVITY MOMENT CONNECTION PER S-6.00.
9. INDICATES DECK DEPRESSION.
10. INDICATES DOUBLE PLATED DRAG CONNECTION PER 1/S-6.03 & 3/S-6.03.
11. INDICATES FULL HEIGHT STIFFENERS AT CONNECTION PER 1C/S-6.00.
12. [X] INDICATES NUMBER OF 3/4"ø x 5" WELDED STUDS PER 14/S-6.01. WHERE NOT INDICATED, PROVIDE 3/4"ø x 5" AT MAX SPACING OF 12"OC AT ALL BEAMS AND GIRDERS.
13. BEAMS AROUND OPENINGS ARE 8" FROM EDGE OF OPENING, UNO.
14. INDICATES SLAB DEPRESSION.
15. WHERE THESE SYMBOLS ARE CALLED OUT ON A MOMENT FRAME BEAM OR A MOMENT FRAME COLUMN, PROVIDE LATERAL BRACING PER DETAIL 7/S-6.02.
16. INDICATES GRAVITY MOMENT CONNECTION WITH STIFFENERS PER 8/S-6.00.
17. X INDICATES MECHANICAL EQUIPMENT, SEE SCHEDULE ON S-1.12C.
18. REFER TO LAB/ FOOD SERVICE/ MEP DRAWINGS FOR MISCELLANEOUS HUNG EQUIPMENT.

PARTIAL 2ND FLOOR FRAMING PLAN - NORTH WING

SCALE: 1/8" = 1'-0"

KEY PLAN

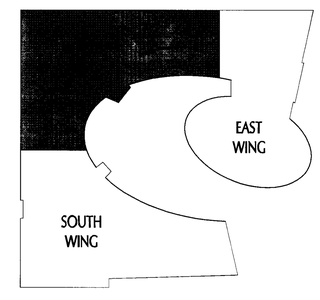

tBP architecture planning interiors management
tBP/Architecture
5455 Wilshire Boulevard, Suite 1200
Los Angeles, CA 90036-4242
ph: 323. 556. 3708 fx: 323. 556. 3799
architect

kpff Consulting Engineers
301 North Lake Avenue, Suite 600
Pasadena, California 91101
626) 578-1921 Fax: (626) 578-0921
consultant

IDENTIFICATION STAMP
DIV. OF THE STATE ARCHITECT
OFFICE OF REGULATION SERVICES
File No. 19-C11
Appl No. 03-112201
AC ___ RS ___ SS 5-02A
DATE 10-13-09

DSA Los Angeles Basin Regional Office
700 North Alameda Street, Suite 5-500
Los Angeles, California 90012
ph: 213/897-3995 fx: 213/897-3159/0726
agency

ANTELOPE VALLEY COLLEGE HEALTH & SCIENCE BUILDING

ANTELOPE VALLEY COMMUNITY COLLEGE DISTRICT
3041 WEST AVENUE K
LANCASTER, CA 93536-5426
owner

tBP project number: 2064L00
file name: S-112A.DWG
drawn by: SG checked by: GD
date: JULY 30, 2009 - 100% CD

Rev:	date:	description:

THIS DRAWING AND THE DESIGNS, DEPICTIONS, IDEAS AND OTHER INFORMATION CONTAINED HEREIN CONSTITUTE UNPUBLISHED WORK OF tBP/ARCHITECTURE AND SHALL REMAIN THE PROPERTY OF tBP/ARCHITECTURE IN PERPETUITY. NO PART THEREOF SHALL BE REPRODUCED, DISCLOSED, DISTRIBUTED, SOLD, PUBLISHED OR OTHERWISE USED IN ANY WAY WITHOUT THE ADVANCED EXPRESS WRITTEN CONSENT OF tBP/ARCHITECTURE.

drawing title:
PARTIAL 2ND FLR. FRMG. PLAN - NORTH WING

drawing no.:
S-1.12A
drawing of

File: K:\20064\2007\107833 - Antelope Valley College - Health and Science Building\sdraft\S-112A.dwg
Plotted: 9/14/09 at 6:24pm By: JIMENEZGD
Xrefs: W16x26.dwg, xref-dwg 107833_STP.dwg