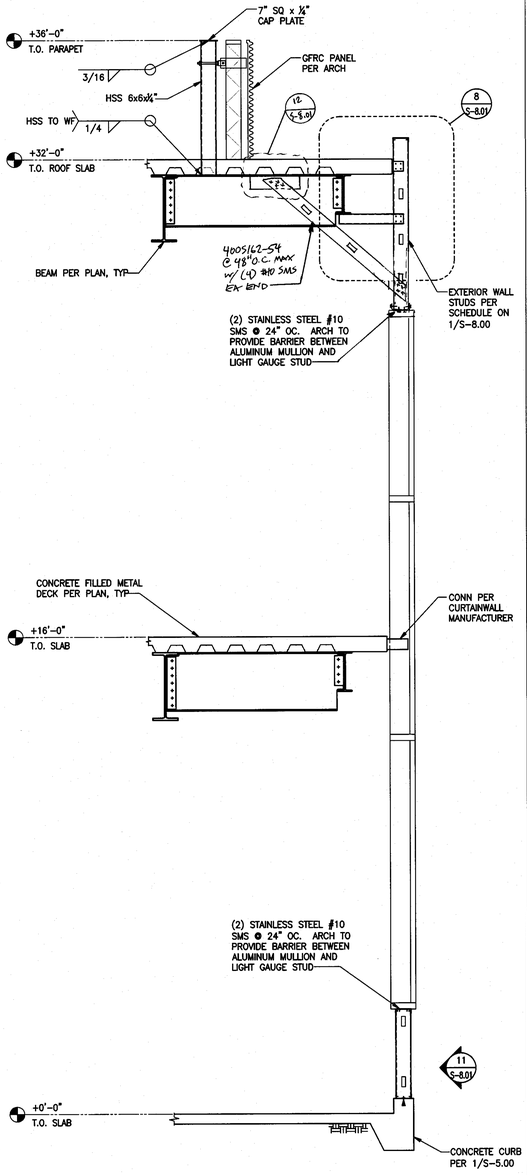

EAST WALL SECTION BETWEEN C AND D — 5
SCALE: 1/2" = 1'-0"

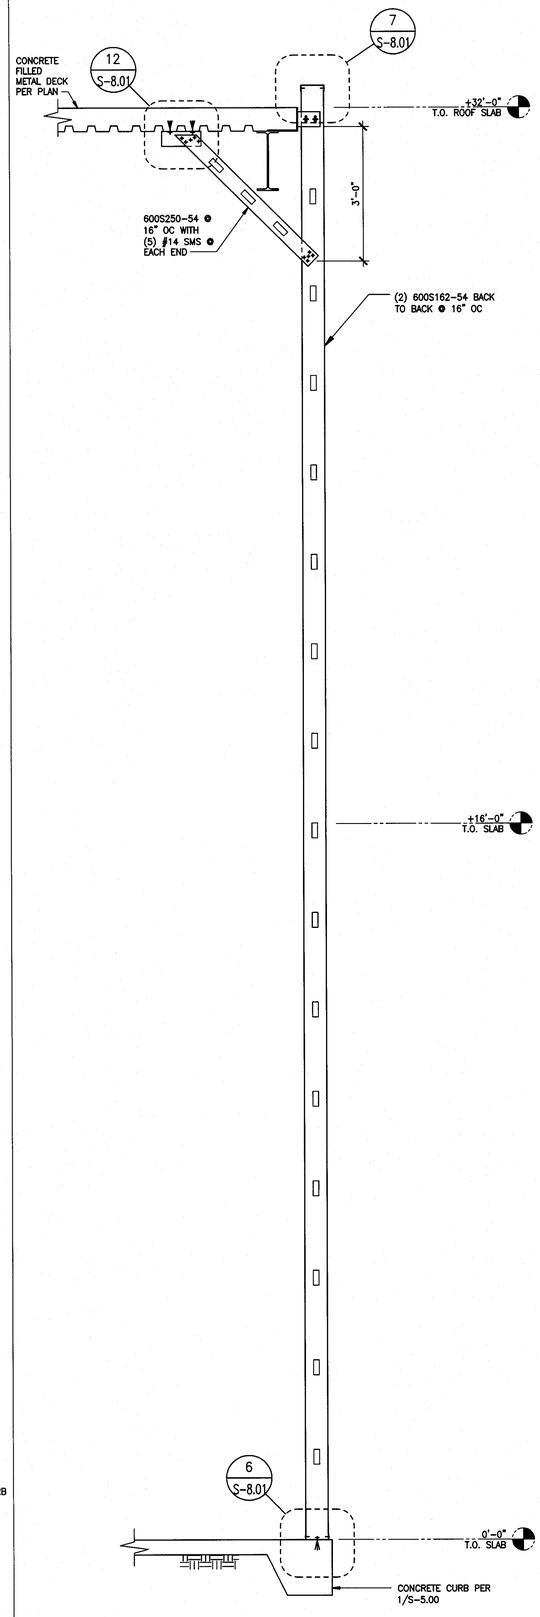

FULL HEIGHT WALL SECTION AT NE LOBBY — 4
SCALE: 3/4" = 1'-0"

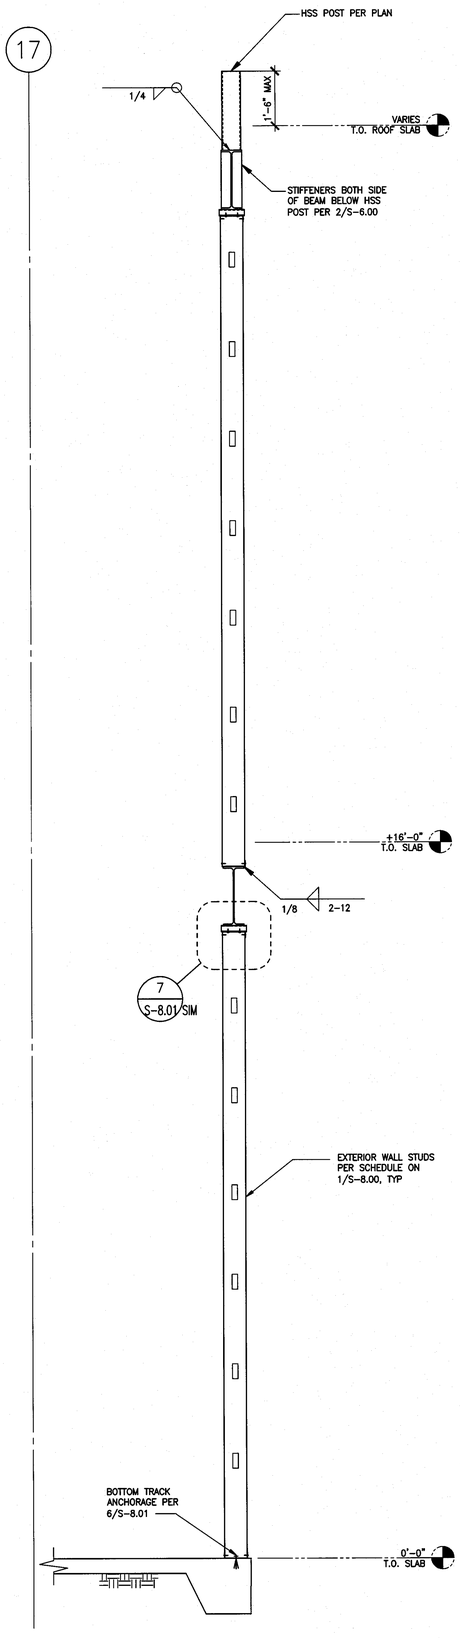

EAST FIN WALL SECTION NEAR C — 3
SCALE: 1/2" = 1'-0"

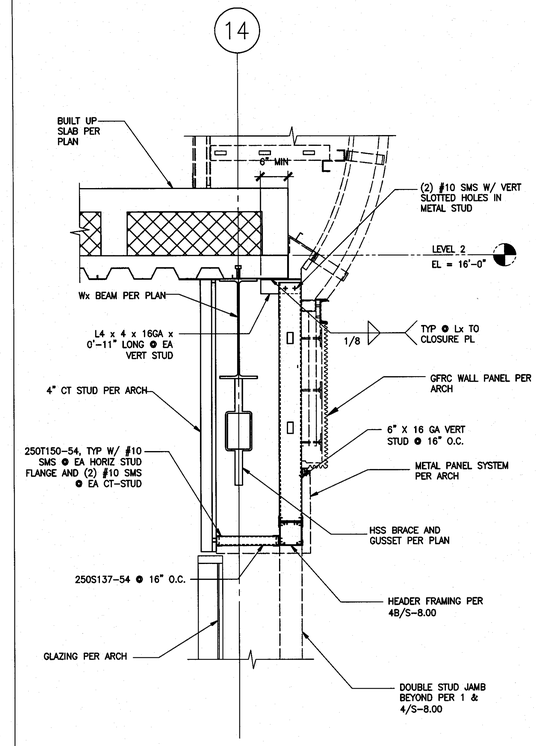

SOUTH WALL SECTION ALONG GRIDLINE 14 @ BRACE FRAME — 1
SCALE: 3/4" = 1'-0"

NOT USED — 2
SCALE: 1/2" = 1'-0"

File: W:\2007\107833 - Antelope Valley College - Health and Science Building\sdraft\S-705.dwg
Plotted: 7/31/09 11:22pm By: CHRISW
Xrefs: W:\2007\107833\Xrefs\WSCC-S-WING.dwg 107833_tb.dwg WSCC-S-WING.dwg A-0609-WSCC.dwg XREF-APPT-BSSC-E-WING.dwg

tBP
architecture
planning
interiors
management

tBP/Architecture
5455 Wilshire Boulevard, Suite 1200
Los Angeles, CA 90036-4242
ph: 323. 556. 3788 fx: 323. 556. 3799

LICENSED ARCHITECT — STATE OF CALIFORNIA

architect

kpff Consulting Engineers
301 North Lake Avenue, Suite 600
Pasadena, California 91101
(626) 578-1811 Fax (626) 578-0481

REGISTERED PROFESSIONAL ENGINEER — STRUCTURAL — STATE OF CALIFORNIA

consultant

IDENTIFICATION STAMP
DIV. OF THE STATE ARCHITECT
OFFICE OF REGULATION SERVICES
file No. 19-C11
Appl No. 03-112201
AC ___ RLS ___ SS S.G.A.
DATE 10. 13-09

DSA Los Angeles Basin Regional Office
700 North Alameda Street, Suite 5-500
Los Angeles, California 90012
ph: 213/897-3995 fx: 213/897-3159/0726

agency

ANTELOPE VALLEY COLLEGE HEALTH & SCIENCE BUILDING

ANTELOPE VALLEY COMMUNITY COLLEGE DISTRICT
3041 WEST AVENUE K
LANCASTER, CA 93536-5426

owner

tBP project number : 2064.00
file name: S-702.DWG
drawn by: SG checked by: GD
date: JULY 30, 2009 - 100% CD

Rev:	date:	description:

THIS DRAWING AND THE DESIGNS, DEPICTIONS, IDEAS AND OTHER INFORMATION CONTAINED HEREIN CONSTITUTE UNPUBLISHED WORK OF tBP/ARCHITECTURE AND SHALL REMAIN THE PROPERTY OF tBP/ARCHITECTURE IN PERPETUITY. NO PART THEREOF SHALL BE REPRODUCED, DISCLOSED, DISTRIBUTED, SOLD, PUBLISHED OR OTHERWISE USED IN ANY WAY WITHOUT THE ADVANCED EXPRESS WRITTEN CONSENT OF tBP/ARCHITECTURE.

drawing title:
EXTERIOR WALL SECTIONS

drawing no.:
S-7.05
drawing of