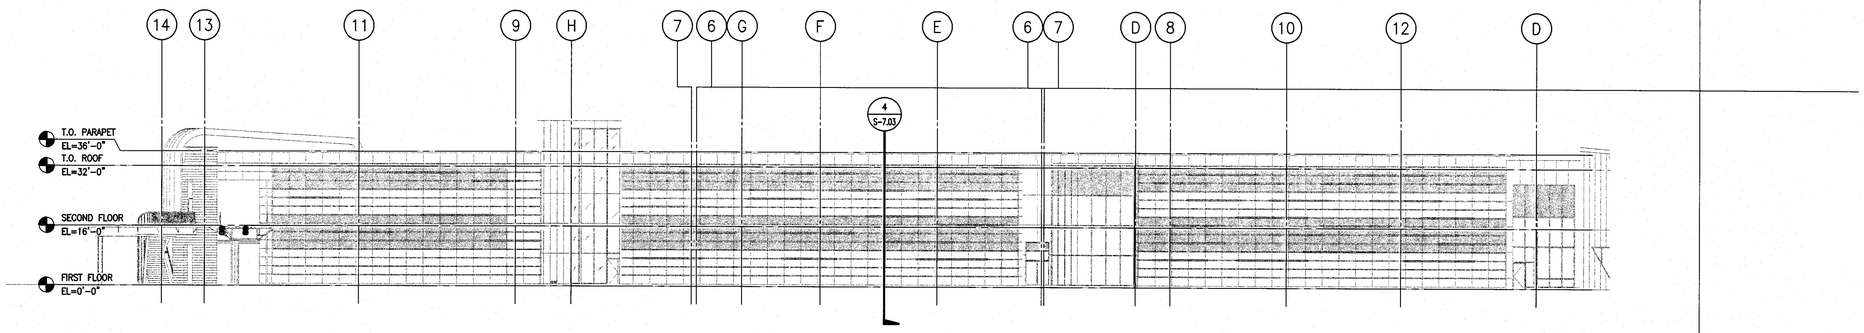

COURTYARD ELEVATION 1

SCALE: 1/16" = 1'-0"

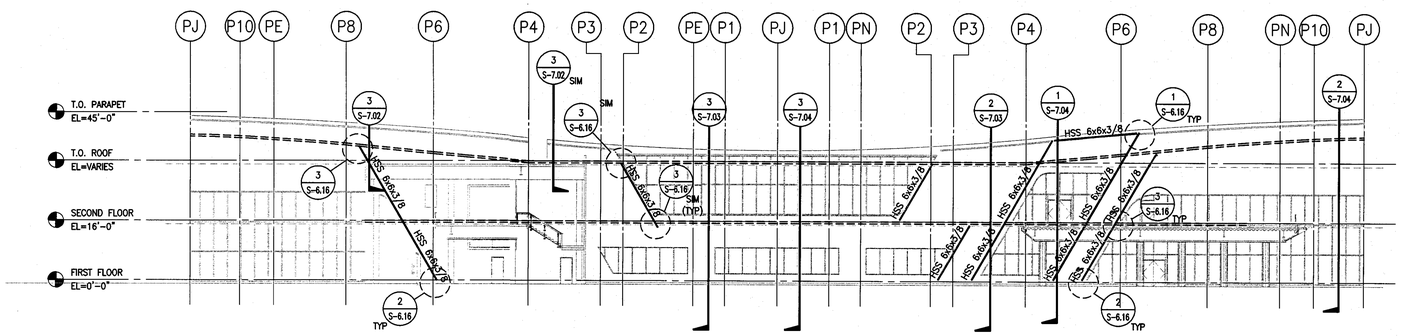

NOTE: HSS SHALL BE BENT TO MATCH WALL CURVATURE PER ARCH ON TILTED AXIS AS SHOWN

PLANETARIUM BUILDING ELEVATION 2

SCALE: 1/16" = 1'-0"

File: C:\DOCUME~1\cwilde\LOCALS~1\Temp\AcPublish_1872\S-7008.dwg
Plotted: 7/31/09 11:08:09 AM, PDF-XCHANGE
XREFS: 1Floor.dwg, 1Floor-Clouds.dwg, COURTYARD ELEVATION.dwg, =3PP.dwg

tBP
architecture
planning
interiors
management

tBP/Architecture
5455 Wilshire Boulevard, Suite 1200
Los Angeles, CA 90036-4242
ph: 323. 556. 3788 fx: 323. 556. 3799

LICENSED ARCHITECT
STATE OF CALIFORNIA

architect

kpff Consulting Engineers
301 North Lake Avenue, Suite 520
Pasadena, California 91101
626/ 578-921 Fax: 626/ 578-9161

REGISTERED PROFESSIONAL ENGINEER
STRUCTURAL
STATE OF CALIFORNIA

consultant

IDENTIFICATION STAMP
DIV. OF THE STATE ARCHITECT
OFFICE OF REGULATION SERVICES
File No. 19-C11
Appl No. 03-112201
AC ____ RS ____ SS SLR
DATE 10 13 09

DSA Los Angeles Basin Regional Office
700 North Alameda Street, Suite 5-500
Los Angeles, California 90012
ph: 213/897-3995 fx: 213/897-3159/0726

agency

ANTELOPE VALLEY COLLEGE HEALTH & SCIENCE BUILDING

ANTELOPE VALLEY COMMUNITY COLLEGE DISTRICT
3041 WEST AVENUE K
LANCASTER, CA 93536-5426

owner

tBP project number : 20641.00

file name: S-7008.DWG

drawn by: SG checked by: GD

date: JULY 30, 2009 - 100% CD

Rev:	date:	description:

THIS DRAWING AND THE DESIGNS, DEPICTIONS, IDEAS AND OTHER INFORMATION CONTAINED HEREIN CONSTITUTE UNPUBLISHED WORK OF tBP/ARCHITECTURE AND SHALL REMAIN THE PROPERTY OF tBP/ARCHITECTURE IN PERPETUITY. NO PART THEREOF SHALL BE REPRODUCED, DISCLOSED, DISTRIBUTED, SOLD, PUBLISHED OR OTHERWISE USED IN ANY WAY WITHOUT THE ADVANCED EXPRESS WRITTEN CONSENT OF tBP/ARCHITECTURE.

drawing title:
EXTERIOR ELEVATIONS

drawing no.:
S-7.00B

drawing of