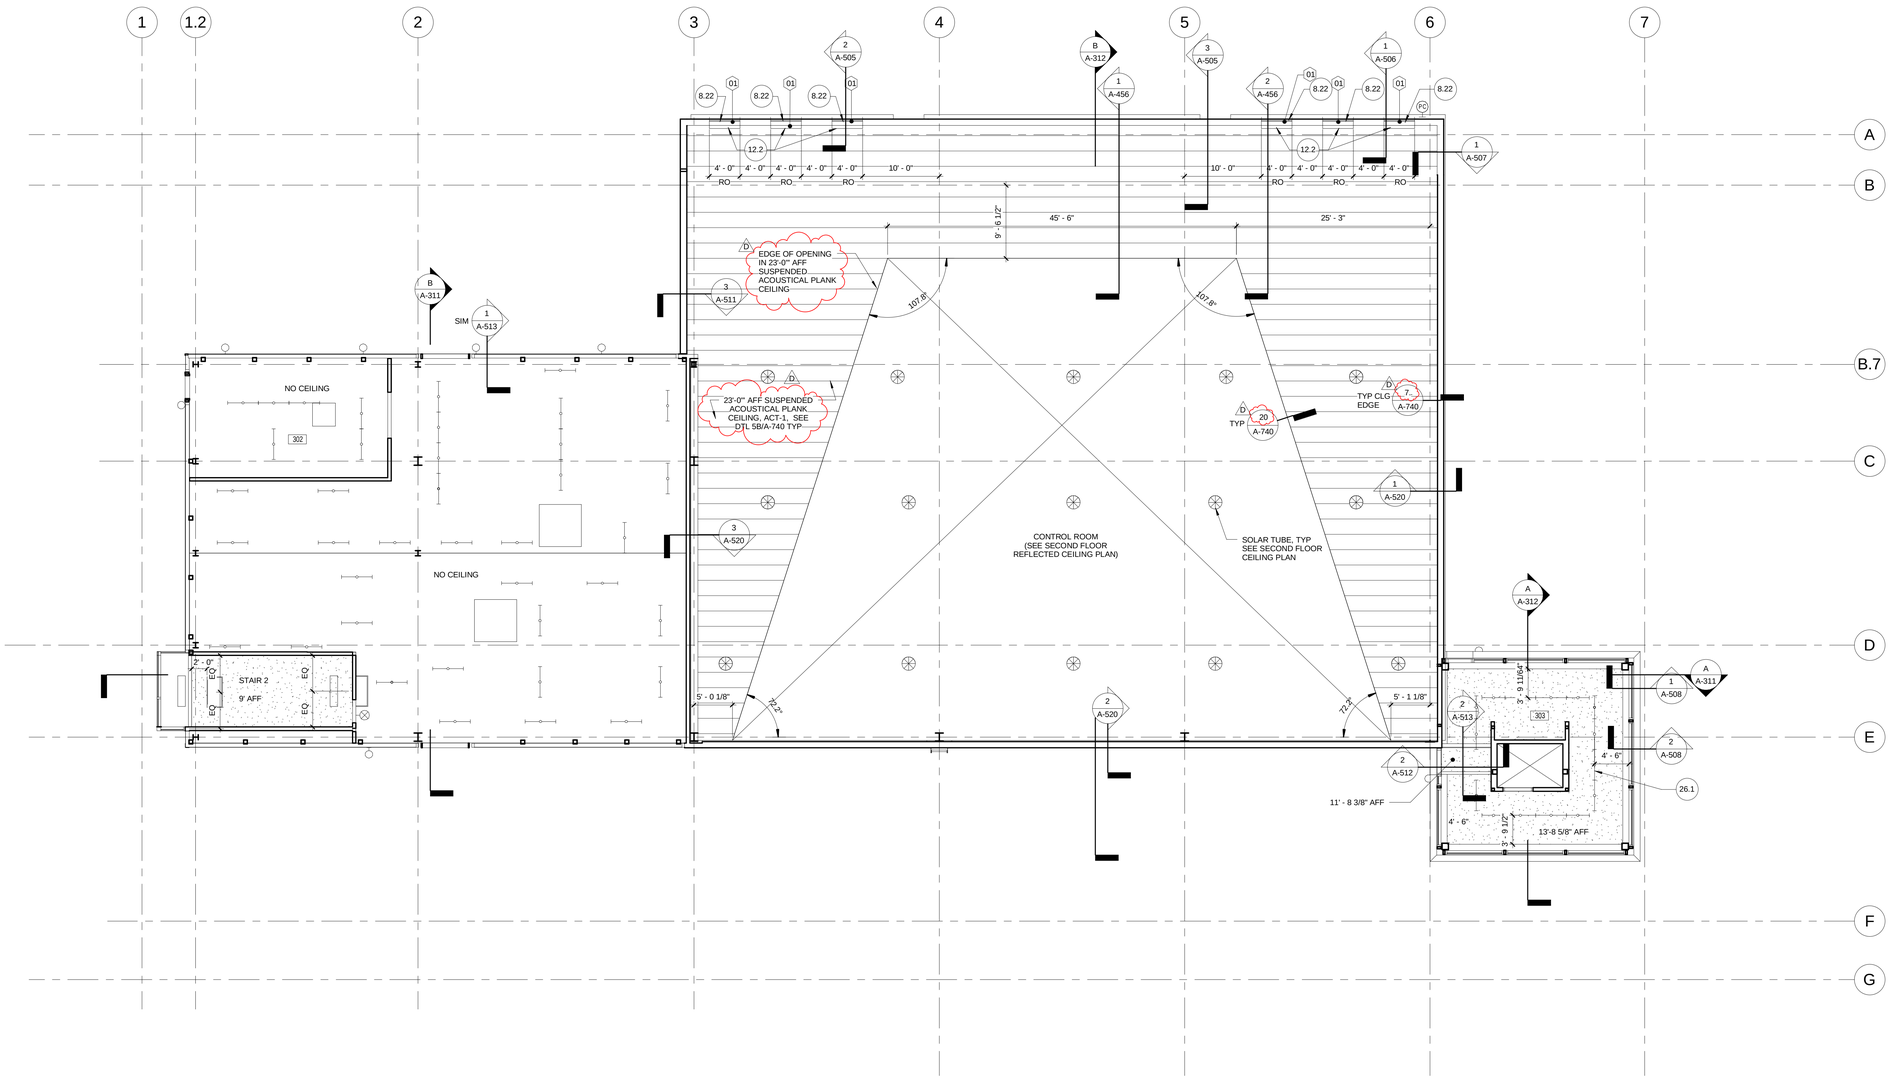

1 ROOF MECHANICAL PENTHOUSE REFLECTED CEILING PLAN
A-213 A-301 1/8" = 1'-0"

NOTE:
SEE ARCHITECTURAL SYMBOLS SHEET FOR CEILING LEGEND
SEE ELECTRICAL PLANS FOR LIGHTING LEGEND

SCALE: 1/8" = 1'-0"
0' 4' 8' 16' 32'

NORTH

10/28/2008 11:06:20 AM
C:\Projects\Caltrans\IETM\CIETMC_BLDG-Gretchen.rvt

PROJECT

INLAND EMPIRE TMC
Caltrans
CHP
DISTRICT 8 | INLAND DIVISION

PROJECT ADDRESS:
13892 VICTORIA STREET
FONTANA, CA 92336

CLIENT

DGS

STATE OF CALIFORNIA
DEPARTMENT OF GENERAL SERVICES
REAL ESTATE SERVICES DIVISION
PROJECT MANAGEMENT BRANCH
707 THIRD STREET, SUITE 3-305
WEST SACRAMENTO, CA 95605
PROJECT DIRECTOR : RAFAT ALAFRANJI
TELEPHONE : (916) 376-1738

DESIGNER

DMJM H&N | AECOM

999 TOWN & COUNTRY ROAD, ORANGE, CALIFORNIA 92868
T: 714-567-2400 F: 714-567-2729 www.dmjmhn.com

CONSULTANT

DSA STAMP

IDENTIFICATION STAMP
DIVISION OF THE STATE ARCHITECT
OFFICE OF REGULATION SERVICE

APPL. #: 04-109200-2

AC _____ FLS _____ SS _____
DATE _____

FILE NUMBER: RESD

STATUS

JULY 30, 2008

ISSUE

MARK	DATE	DESCRIPTION
D	10/31/08	BID PERIOD ADDENDUM #6

PROJECT NO: 60004333.4000
DRAWN BY: GJ
CHECK BY: JR

STAMP

REGISTERED PROFESSIONAL ARCHITECT
JERRY MIKOLAITOK
No. C 24473
Exp. 12-31-09
STATE OF CALIFORNIA

SHEET TITLE

LOW ROOF REFLECTED CEILING PLAN

A-213

© 2006 DMJMH+N, Inc.