LOUVER SCHEDULE									
TYPE	WIDTH	HT	THK	MATL	FIN	HEAD	JAMB	SILL	COMMENTS
LV-1	63' - 9"	14'-8 3/4	5"	ALUM	P-9	18/A-706	9/A-705	17/A-706	
LV-2	38' - 9 1/2"	*	5"	ALUM	P-9	18/A-706	9/A-705	17/A-706	* HT VARIES, SEE ELEV. 15/A-303
LV-2A	2' - 2"	*	5"	ALUM	P-9				* HT VARIES, SEE ELEV. 15/A-303
LV-3	64' - 0"	14' - 8 1/2"	5"	ALUM	P-9	18/A-706	9/A-705	17/A-706	
LV-4	25' - 5 1/2"	7' - 11 3/4"	5"	ALUM	AL-1	4/A-458	-	4/A-458	MECHANICAL UNIT LOUVER SCREEN
LV-5	71' - 6"	7' - 11 3/4"	5"	ALUM	AL-1	4/A-458	-	4/A-458	MECHANICAL UNIT LOUVER SCREEN
LV-6	4' - 0" *	1' - 0" *	5"	ALUM	P-8	14/A-402	14A(SIM)/A-402	14B/A-402	
LV-7	4' - 0" *	2 ' -6" *	5"	ALUM	P-8	14/A-402	14A(SIM)/A-402	14B/A-402	
LV-8	7' - 2 1/2"	2' - 0" *	5"	ALUM	P-4	16 (SIM)/A-402	16(SIM)/A-402	15/A-402	AT LANTERN (EAST)
LV-9	4' - 0" *	1' - 6" *	5"	ALUM	P-6	27/A-702	27(SIM)/A-702	26/A-702	AT STORAGE SHED
LV-9	4' - 0"	1' - 6"	5"	ALUM	P-6	27/A-702	27(SIM)/A-702	26/A-702	AT STORAGE SHED
LV-10	3' - 4" *	2' - 8" *	6"	ALUM	P-8	14/A-402	14A(SIM)/A-402	14B/A-402	
LV-10	3' - 4" *	2' - 8" *	6"	ALUM	P-8	14/A-402	14A(SIM)/A-402	14B/A-402	
LV-11	7 ' - 7 1/2"	1' - 9 1/2"	5"	ALUM	P-4	16/A-402	16 (SIM)/A-402	15/A-402	AT LANTERN (WEST)
LV-12	8' - 4 3/8"	1' - 9 1/2"	5"	ALUM	P-4	16/A-402	16 (SIM)/A-402	15/A-402	AT LANTERN (WEST)
LV-13	7' - 2 1/2"	1' - 9 1/2"	5"	ALUM	P-4	16/A-402	16 (SIM)/A-402	15/A-402	AT LANTERN (WEST)

* ROUGH OPENING SIZE

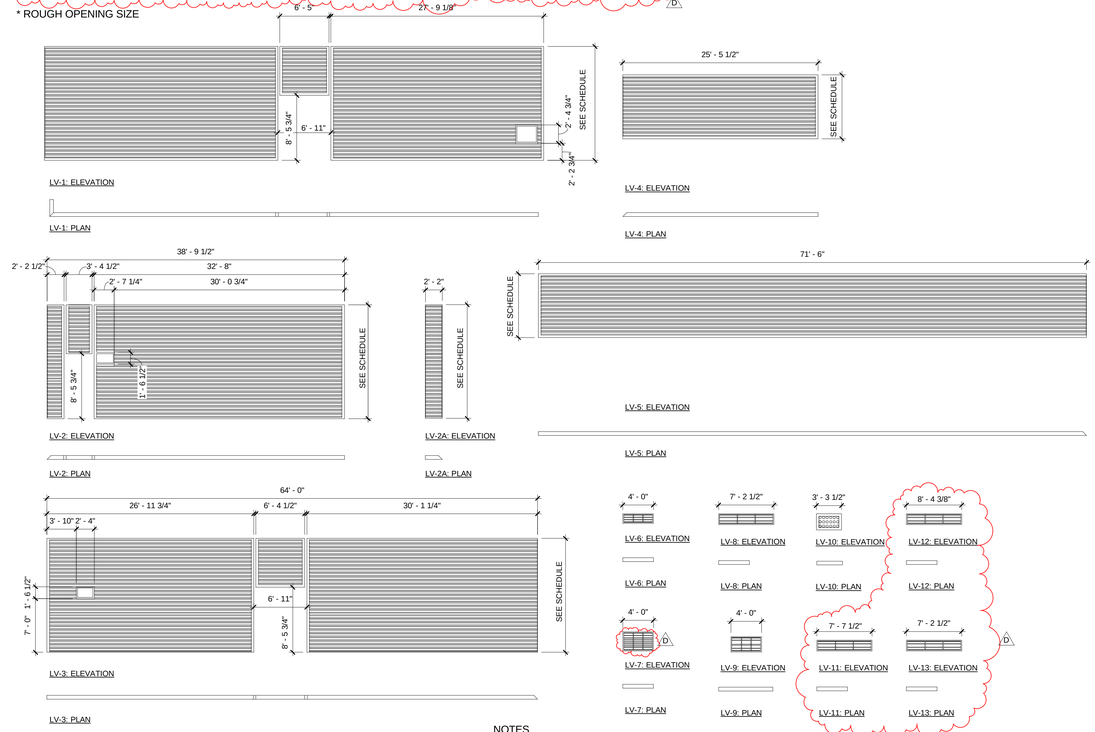

17 | LOUVER DETAILING
A-402 | 1/8" = 1'-0"

NOTES

1. SEE FINISH SCHEDULE FOR LEGEND OF COLORS AND MATERIALS
2. ALL LOUVER ROUGH OPENING DIMENSIONS SHALL BE VERIFIED IN THE FIELD PRIOR TO FABRICATING

WINDOW SCHEDULE										
MARK	TYPE	WIDTH	HT	FRAME PROFILE	MATL	FIN	HEAD	JAMB	SILL	COMMENTS
01	A	4' - 0"	4' - 0"	1, 2	ALUM	AL-1	7/A-713	6/A-713	5/A-713	NOTE-1
02	B	4' - 0"	6' - 0"	1, 2	ALUM	AL-1	7/A-713	6/A-713	5/A-713	NOTE-1
03	C	12' - 0"	2' - 0"	1, 2	ALUM	AL-1	7/A-713	6/A-713	5/A-713	NOTE-1
04	D	12' - 0"	6' - 0"	1, 2	ALUM	AL-1	7/A-713	6/A-713	5/A-713	GL-3 @ RESTROOM CLERESTORY; NOTE 1
05	F	19' - 6"	5' - 0"	3, 4	ALUM	AL-1	11/A-720	11SIM/A-720	11SIM/A-720	
06	F	24' - 6"	5' - 0"	3, 4	ALUM	AL-1	11/A-720	11SIM/A-720	11SIM/A-720	
07	F	26' - 0"	5' - 0"	3, 4	ALUM	AL-1	11/A-720	11SIM/A-720	11SIM/A-720	
08	E	12' - 0"	5' - 0"	3, 4	ALUM	AL-1	11/A-720	11SIM/A-720	11SIM/A-720	

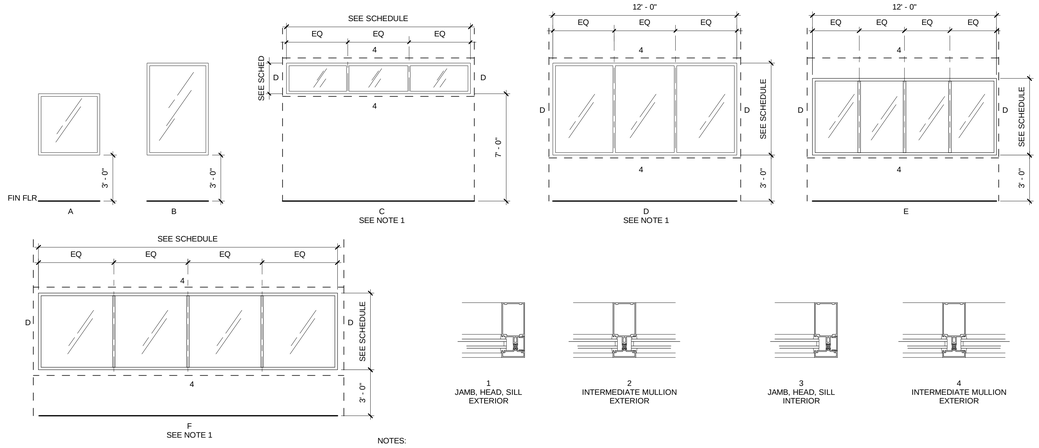

1 JAMB, HEAD, SILL EXTERIOR
2 INTERMEDIATE MULLION EXTERIOR
3 JAMB, HEAD, SILL INTERIOR
4 INTERMEDIATE MULLION EXTERIOR

NOTES:

1. FOR JAMB, HEADER AND SILL FRAMING DETAILS INDICATED BY "D" OR "4", SEE DETAIL 17/S-303
2. FOR JAMB, HEADER AND SILL CONNECTION INFORMATION, SEE 20/S-004, 27/S-304, 28/S-304.

9 | WINDOW TYPES & FRAME PROFILES
A-402 | 1/4" = 1'-0"

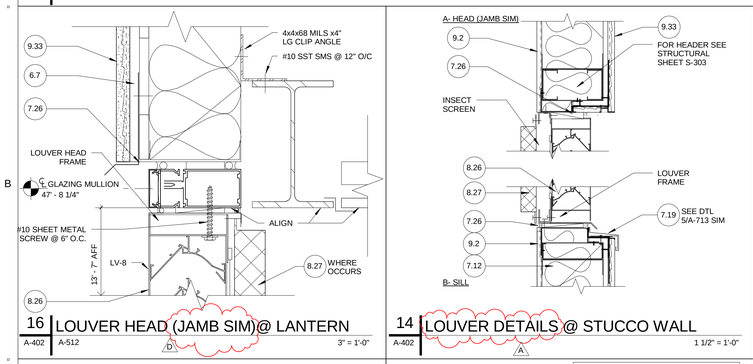

16 | LOUVER HEAD (JAMB SIM) @ LANTERN
A-402 | A-512 | 3" = 1'-0"

14 | LOUVER DETAILS @ STUCCO WALL
A-402 | 1 1/2" = 1'-0"

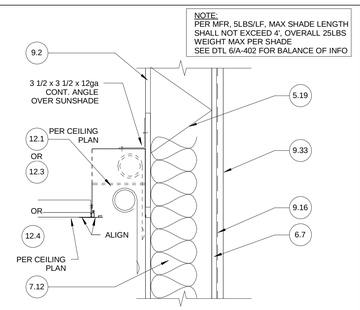

7 | TYP WINDOW SHADE DETAIL @ WALL
A-402 | A-501 | 1 1/2" = 1'-0"

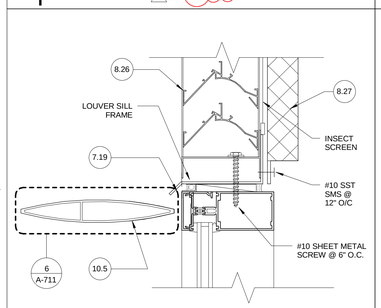

15 | LOUVER SILL @ LANTERN
A-402 | 3" = 1'-0"

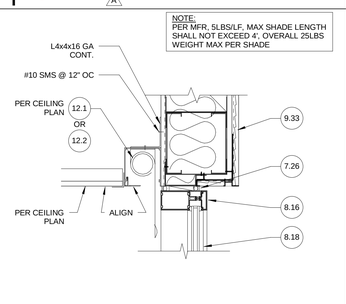

11 | TYP WINDOW SHADE DETAIL @ WINDOW
A-402 | A-502 | 1 1/2" = 1'-0"

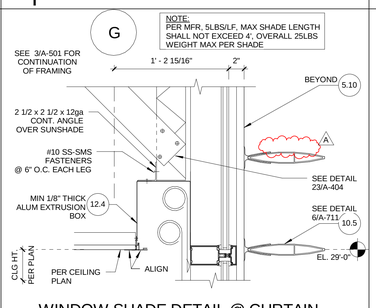

6 | WINDOW SHADE DETAIL @ CURTAIN WALL
A-402 | 1 1/2" = 1'-0"

NOTES:

1. SEE A-001 FOR MATERIAL KEYNOTES

SCALE: 3" = 1'-0" 0' 3" 6" 9" 1' 1'-3"

SCALE: 1" = 1'-0" 0' 6" 1' 2' 4'

SCALE: 1 1/2" = 1'-0" 0' 6" 1' 2' 2'-8"

SCALE: 1/4" = 1'-0" 0' 2' 4' 8' 16'

PROJECT

IALLAND EMPIRE TMC
Caltrans
CHP
GLENDALE & INLAND SUBSTATION

PROJECT ADDRESS:
13892 VICTORIA STREET
FONTANA, CA 92336

CLIENT

DGS

STATE OF CALIFORNIA
DEPARTMENT OF GENERAL SERVICES
REAL ESTATE SERVICES DIVISION
PROJECT MANAGEMENT BRANCH
707 THIRD STREET, SUITE 3-305
WEST SACRAMENTO, CA 95605
PROJECT DIRECTOR : RAFAT ALAFRANJI
TELEPHONE : (916) 376-1738

DESIGNER

DMJM H&N | AECOM

999 TOWN & COUNTRY ROAD, ORANGE, CALIFORNIA 92868
T: 714-567-2400 F: 714-567-2729 www.dmjmhn.com

CONSULTANT

DSA STAMP

IDENTIFICATION STAMP
DIVISION OF THE STATE ARCHITECT
OFFICE OF REGULATION SERVICE

APPL. #: 04-109200-2

AC _____ FLS _____ SS _____
DATE _____

FILE NUMBER: RESD

STATUS

JULY 30, 2008

ISSUE

MARK	DATE	DESCRIPTION
D	10/31/08	BID PERIOD ADDENDUM #6
A	9/26/08	BID PERIOD ADDENDUM

PROJECT NO: 60004333.4000
DRAWN BY: GJ
CHECK BY: JR

STAMP

REGISTERED PROFESSIONAL ARCHITECT
JERRY MIKOLAJEWSKI
No. C 24473
Exp. 12-31-09
STATE OF CALIFORNIA

SHEET TITLE

WINDOW AND LOUVER SCHEDULE AND DETAILS

A-402

© 2006 DMJMH+N, Inc.

10/30/2008 2:41:17 PM
C:\Projects\Caltrans\IETMC\IETMC_BLDG-Gretchen.rvt