KEYNOTES

1. SLIDING PANEL OR ROLLER SHADE WINDOW COVERINGS: LEVOLOR, SOLAR SCREEN 5 – BLACK PEARL 20652
2. SLIDING PANEL OR ROLLER SHADE WINDOW COVERINGS: LEVOLOR, FATIGUE – 29749
3. SLIDING PANEL WINDOW COVERINGS: BALI WOVEN WOODS, CURACAO LODEN 21002, T2102 SLIDING PANELS, BACKING, EDGE BINDING.
4. SLIDING PANEL OR ROLLER SHADE WINDOW COVERINGS: LEVOLOR, ORIGAMI – CINNAMON 29731
5. WALL TO WALL DRAPERY IN AREA OF HIGH CEILING, BRUSHED NICKEL FINISH GROMMETS ON RESTORATION HARDWARE END CAP RODS IN ANTIQUE SILVER, DOUBLE-ROD KIT, 1 ½" DIA. MAIN ROD 88"-126" L, ¾" DIA. SECOND ROD 88"-126" L. MAIN PANEL FABRIC: KRAVET 30426-66 SHEER FABRIC: KRAVETSMART 9803-101. FABRICATION CONTACT: BENJAMIN MELVILLE (714) 649-2957
6. ROLLER SHADES: BALI BLACKOUT, ELEGANCE PEARL 20001

ABBREVIATIONS:

RS RIGHT HAND STACKING OF SLIDING PANELS
LS LEFT HAND STACKING OF SLIDING PANELS
C CENTER OPENING OF SLIDING PANELS
EB 1"EDGE BINDING OF WOVEN WOOD SLIDING PANELS
PB PROVACO BACKING OF WOVEN WOOD SLIDING PANELS
RC RIGHT HAND CONTROL OF ROLLER SHADES
LC LEFT HAND CONTROL OF ROLLER SHADES

NOTES:

1. ALL SLIDING PANELS ARE OPENED/CLOSED WITH A WAND CONTROL
2. USER MAY OPT FOR INDIVIDUAL ROLLER SHADES IN LIEU OF SLIDING PANELS (FABRICS SPECIFIED WILL WORK FOR BOTH TYPES) WHERE WINDOWS DO NOT EXTEND TO THE FLOOR. IF SO, CONTROLS MUST BE PERMANENTLY ATTACHED TO WALL.

A. ROLLER SHADES SHALL BE USE IN ALL OFFICES WHERE SYSTEM FURNITURE IS USED.

KEY PLAN

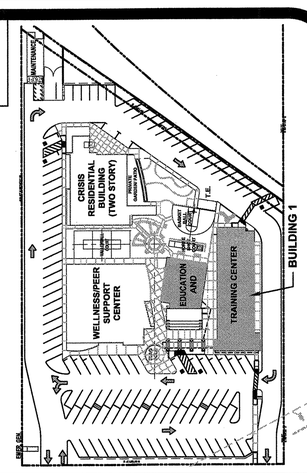

BUILDING 1 - FINISH PLAN

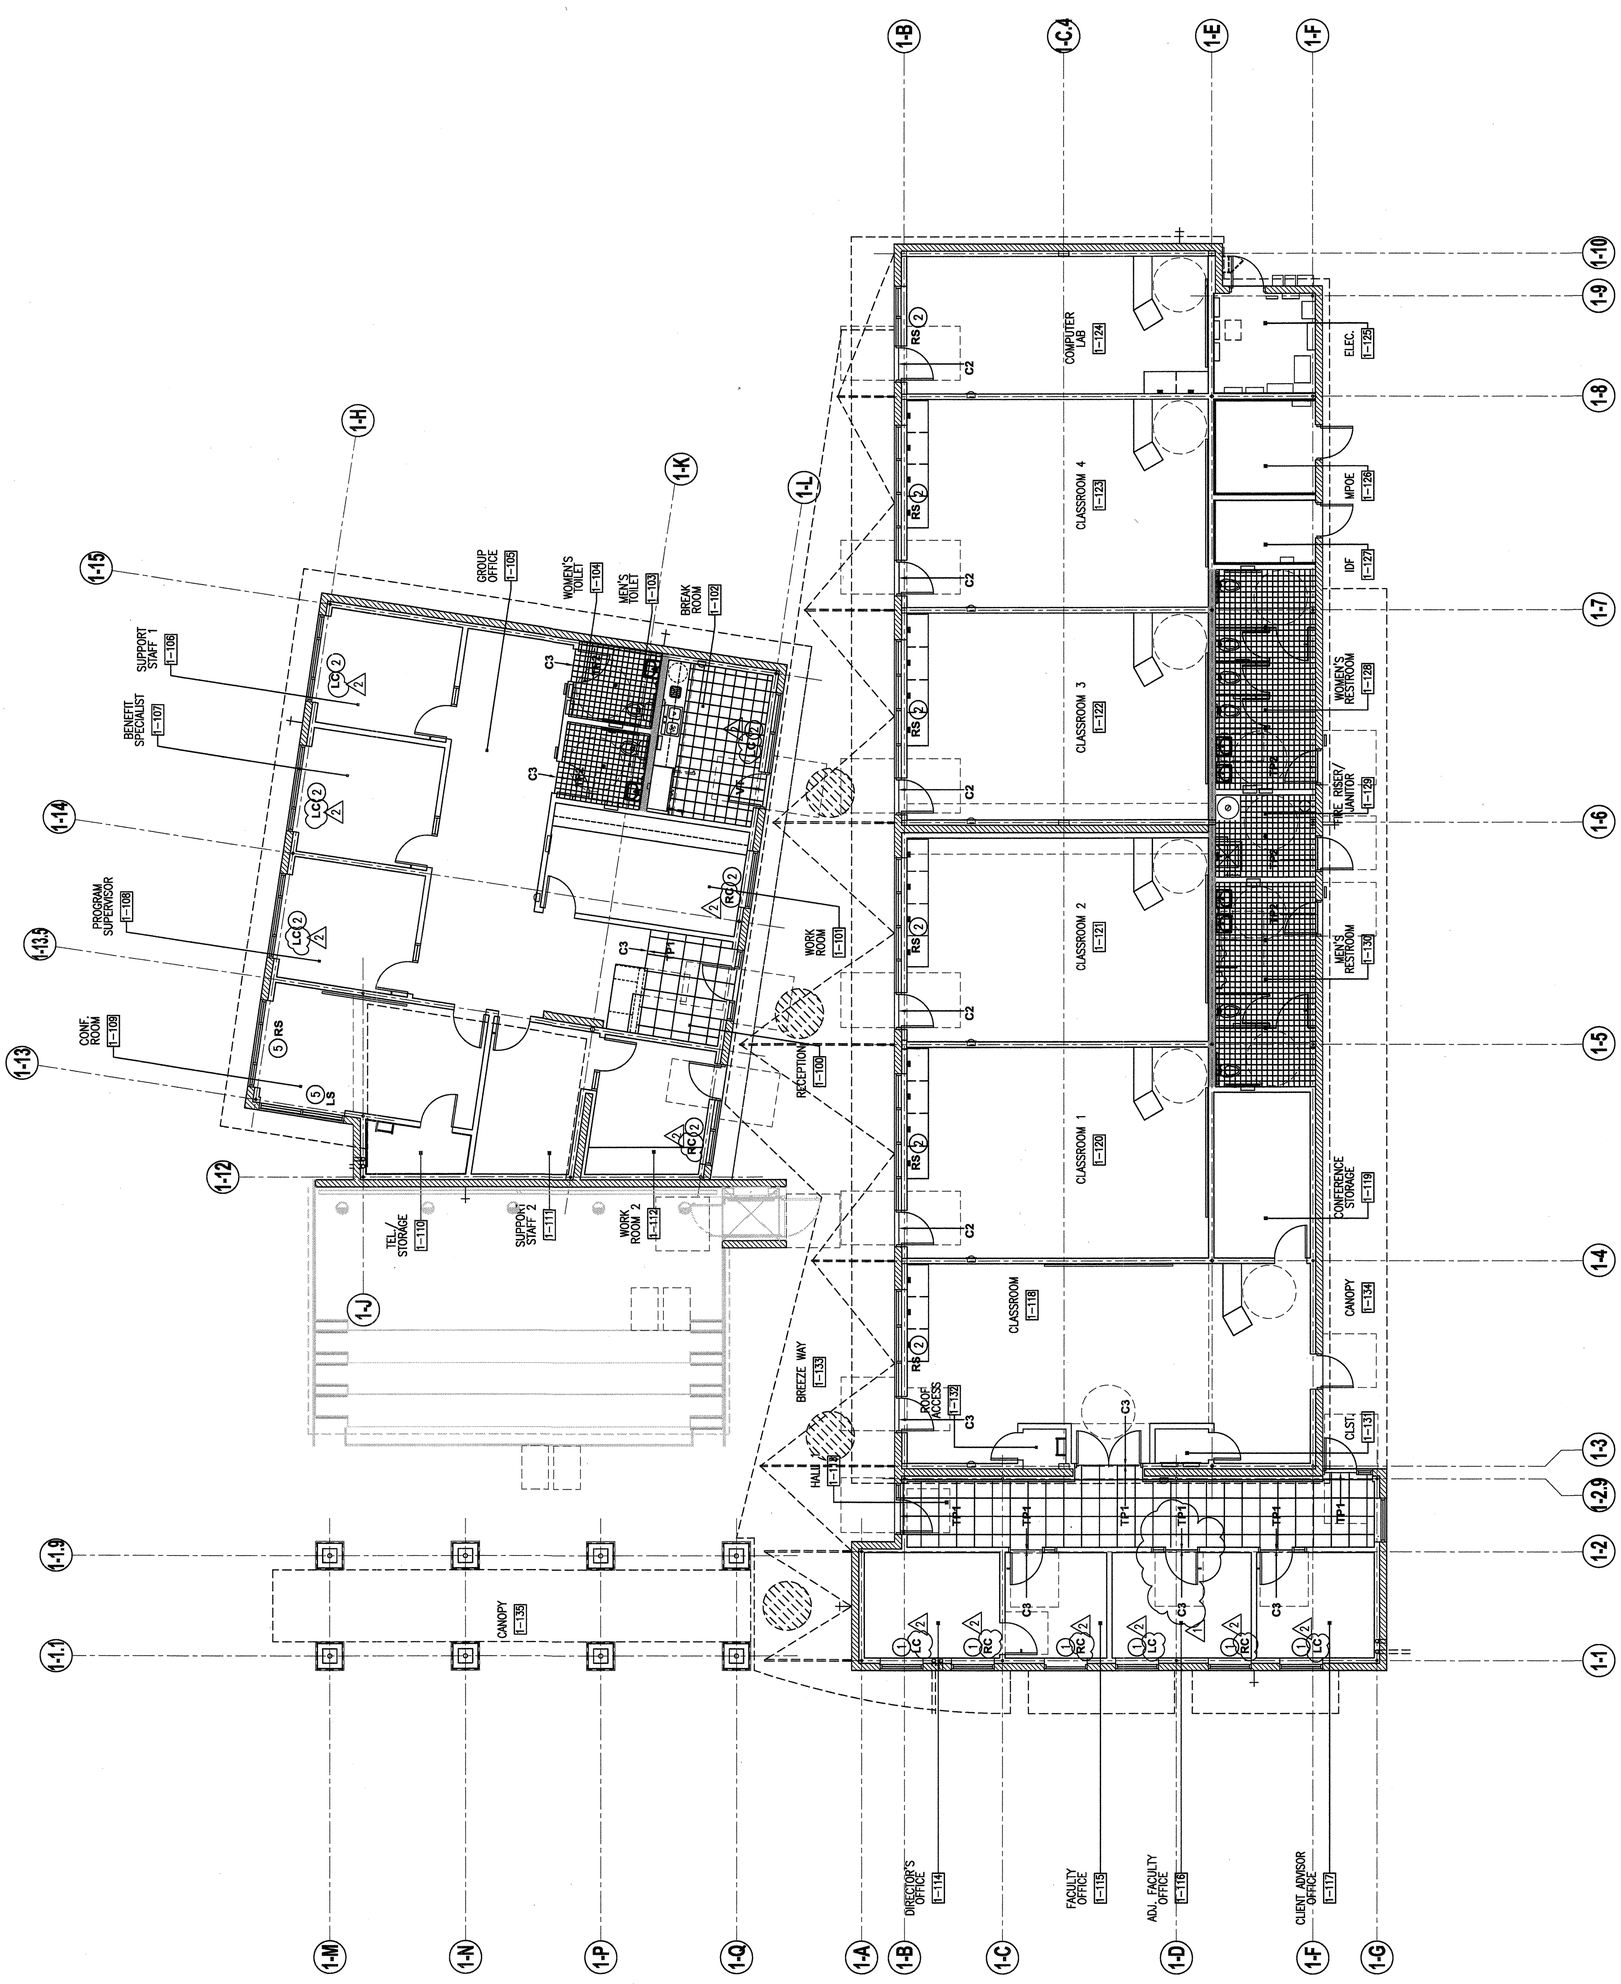

Sht Title BUILDING 1- FINISH PLAN	Plan No. 52333-03608	Sheet A-2.1.6
Project COUNTY OF ORANGE HEALTH CARE AGENCY 401 SOUTH TUSTIN STREET 401 SOUTH TUSTIN STREET ORANGE, CA 92866	PROJ. NO. 100-042-P210-4200	
A-E ALEXANDER + HIBBS, AIA, INC.	Design DF, MS · Chkd. AH · Date Nov. 26, 2009	

AOE inc.
ALEXANDER + HIBBS, AIA, INC.
Architecture and Planning
1300 N. JEFFERSON ST. SUITE A
ANAHEIM, CALIFORNIA 92807
(714) 630-3666

A-E Seal

REGISTERED ARCHITECT ALLEN L. HIBBS NO. C10611 REN.7/31/2011 STATE OF CALIFORNIA

Consultants

Drawn ___ Chkd. ___ Date ___

0742 Revisions

Sym.	Descrip.	Date	By
2	ADDENDUM 3	APRIL 5, 2010	DOF
1	ADDENDUM 2	MARCH 2, 2010	DOF

County of Orange

OC PUBLIC WORKS

Architecture & Engineering

SCALE: 1/8"=1'-0" · 1

0742 COUNTY OF ORANGE HEALTH CARE AGENCY 401 SOUTH TUSTIN STREET