KEYNOTES

1. SLIDING PANEL OR ROLLER SHADE WINDOW COVERINGS: LEVOLOR, SOLAR SCREEN 5 – BLACK PEARL 20662
2. SLIDING PANEL OR ROLLER SHADE WINDOW COVERINGS: LEVOLOR, FATIGUE – 29749
3. SLIDING PANEL WINDOW COVERINGS: BALI WOVEN WOODS, CURACAO LODEN 21002, T2102 SLIDING PANELS, BACKING, 2" ROSE BINDING.
4. SLIDING PANEL OR ROLLER SHADE WINDOW COVERINGS: LEVOLOR, ORIGAMI – CINNAMON 29731
5. WALL TO WALL DRAPERY IN AREA OF HIGH CEILING, BRUSHED NICKEL FINISH GROMMETS ON RESTORATION HARDWARE END CAP RODS IN ANTIQUE SILVER, DOUBLE-ROD KIT, 1 ¼" DIA. MAIN ROD 88"–126" L , ¾" DIA. SECOND ROD 88"–126" L MAIN PANEL FABRIC: KRAVET 30426–66 SHEER FABRIC: KRAVETSMART 9803–101. FABRICATION CONTACT: BENJAMIN MELVILLE (714) 649–2957
6. ROLLER SHADES: BALI BLACKOUT, ELEGANCE PEARL 20001
7. ELEVATOR CAB WALLS TO BE W6

ABBREVIATIONS:

RS	RIGHT HAND STACKING OF SLIDING PANELS
LS	LEFT HAND STACKING OF SLIDING PANELS
C	CENTER OPENING OF SLIDING PANELS
EB	1"EDGE BINDING OF WOVEN WOOD SLIDING PANELS
FB	FRONT BACKING OF WOVEN WOOD SLIDING PANELS
RC	RIGHT HAND CONTROL OF ROLLER SHADES
LC	LEFT HAND CONTROL OF ROLLER SHADES

NOTES:

1. ALL SLIDING PANELS ARE OPENED/CLOSED WITH A WAND CONTROL.
2. USER MAY OPT FOR INDIVIDUAL ROLLER SHADES IN LIEU OF SLIDING PANELS (FABRICS SPECIFIED WILL WORK FOR BOTH TYPES) WHERE WINDOWS DO NOT EXTEND TO THE FLOOR. IF SO, CONTROLS MUST BE PERMANENTLY ATTACHED TO WALL.
3. ROLLER SHADES SHALL BE USE IN ALL OFFICES WHERE SYSTEM FURNITURE IS USED.

KEY PLAN

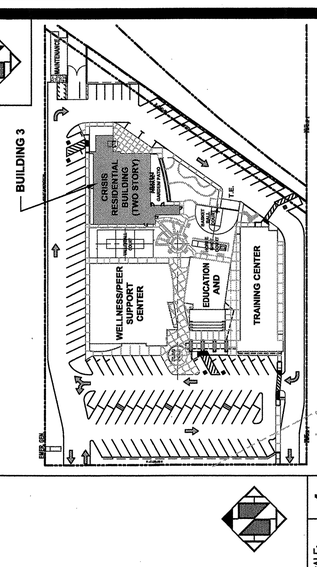

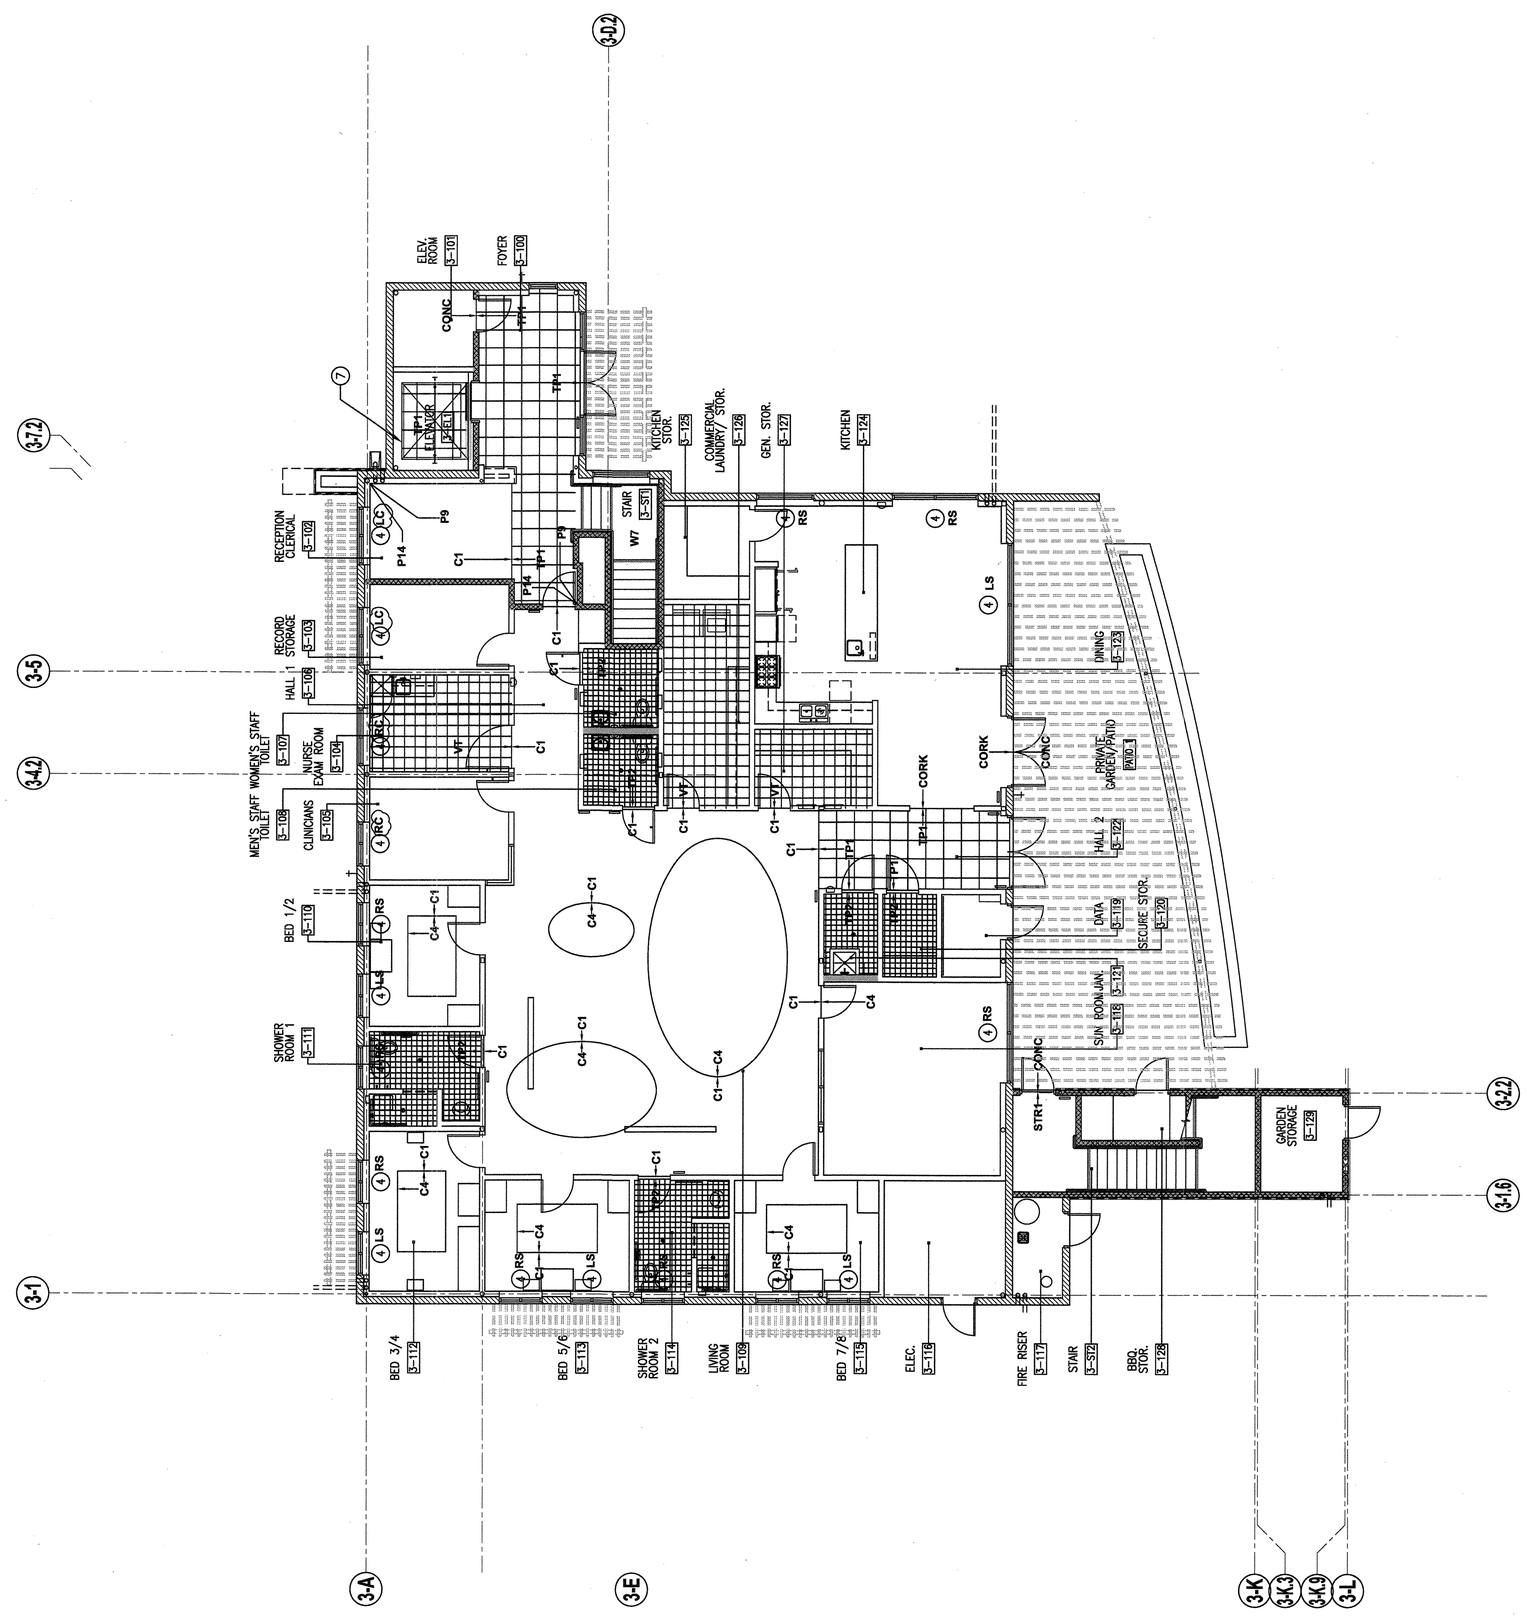

Sht Title BUILDING 3 - FIRST FLOOR FINISH PLAN

Project COUNTY OF ORANGE HEALTH CARE AGENCY
401 SOUTH TUSTIN STREET

401 SOUTH TUSTIN STREET
ORANGE, CA 92866

PROJ. NO. 100-042-P210-4200

Design DF, MS | Chkd. AH | Date Nov. 26, 2009

A-E ALEXANDER + HIBBS, AIA, INC.

AOE inc. Architecture and Planning
ALEXANDER + HIBBS, AIA, INC.
1200 N. JEFFERSON ST. SUITE A
ANAHEIM, CALIFORNIA 92807
(714) 630-5666

A-E Seal

LICENSED ARCHITECT
ALLEN L. HIBBS
NO. C10511
REN.7/31/2011
STATE OF CALIFORNIA

Consultants

Drawn | Chkd. | Date

Sym.	Descrip.	Date	By
2	ADDENDUM 3	APRIL 5, 2010	DOF
1	ADDENDUM 2	MARCH 2, 2010	DOF

Revisions

0742

County of Orange
OC PUBLIC WORKS
Architecture & Engineering

Plan No. 52333-03608

Sheet A-2.3.12

BUILDING 3 - FIRST FLOOR FINISH PLAN

SCALE: 1/8"=1'-0"

1