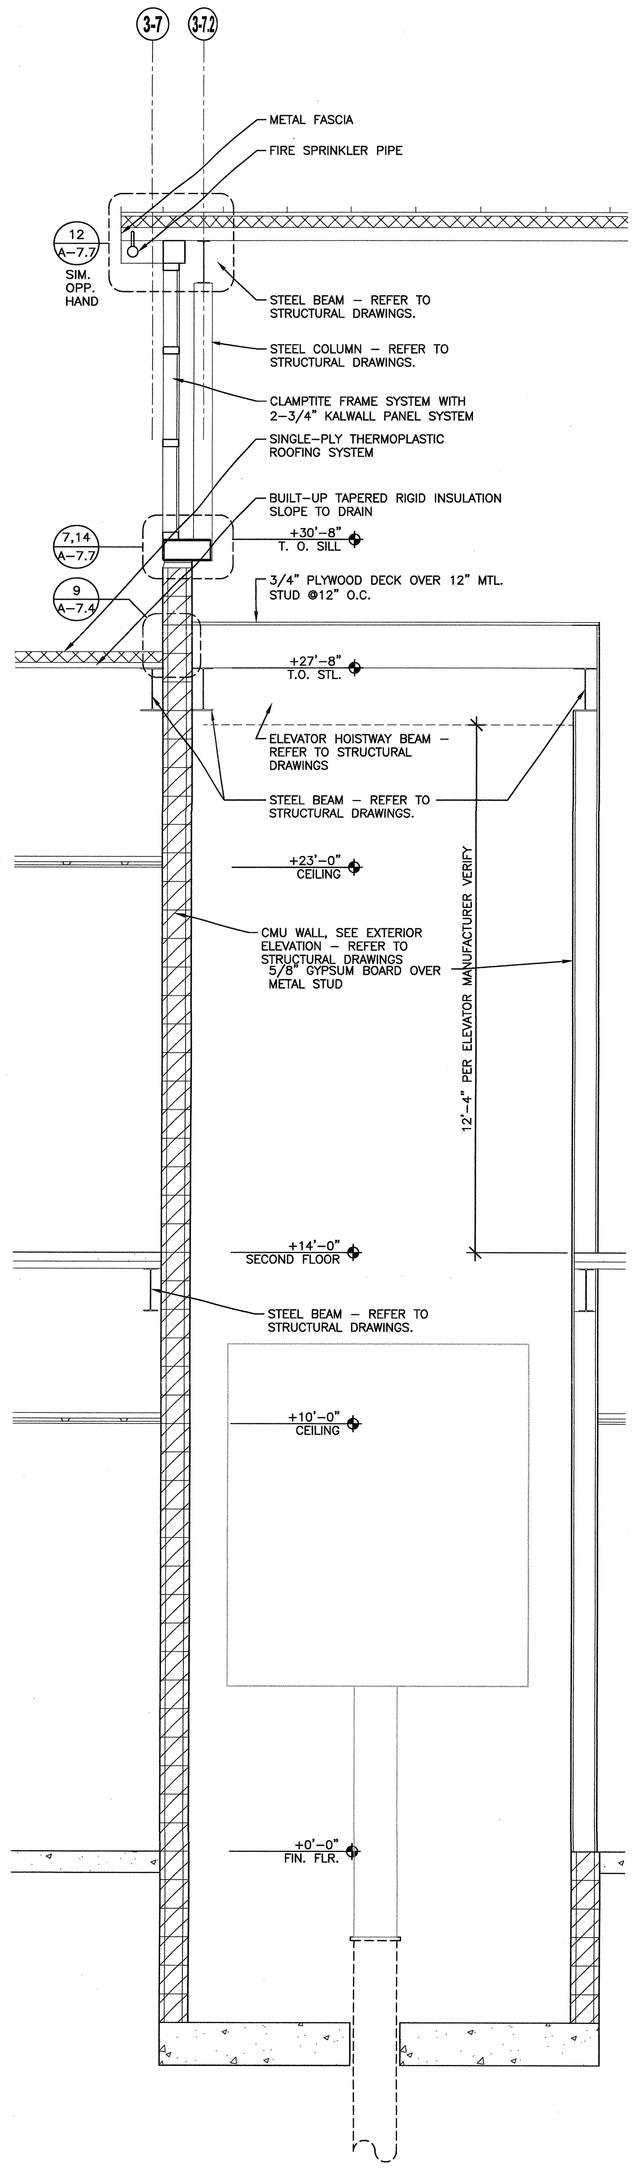

BUILDING 3 - WALL SECTION | SCALE: 1/2"=1'-0" | 4

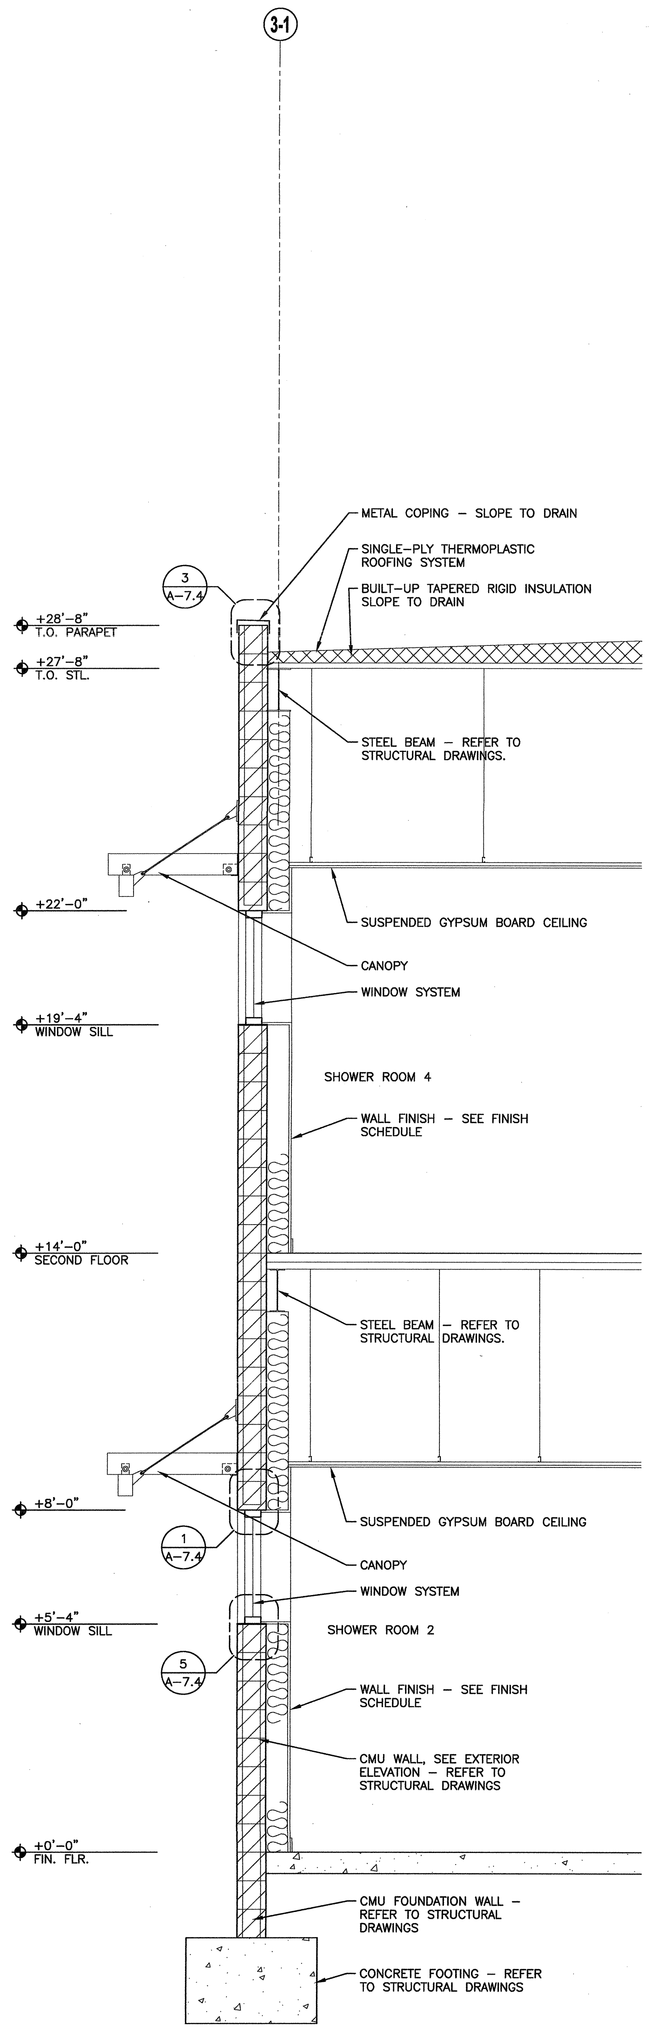

BUILDING 3 - WALL SECTION | SCALE: 1/2"=1'-0" | 3

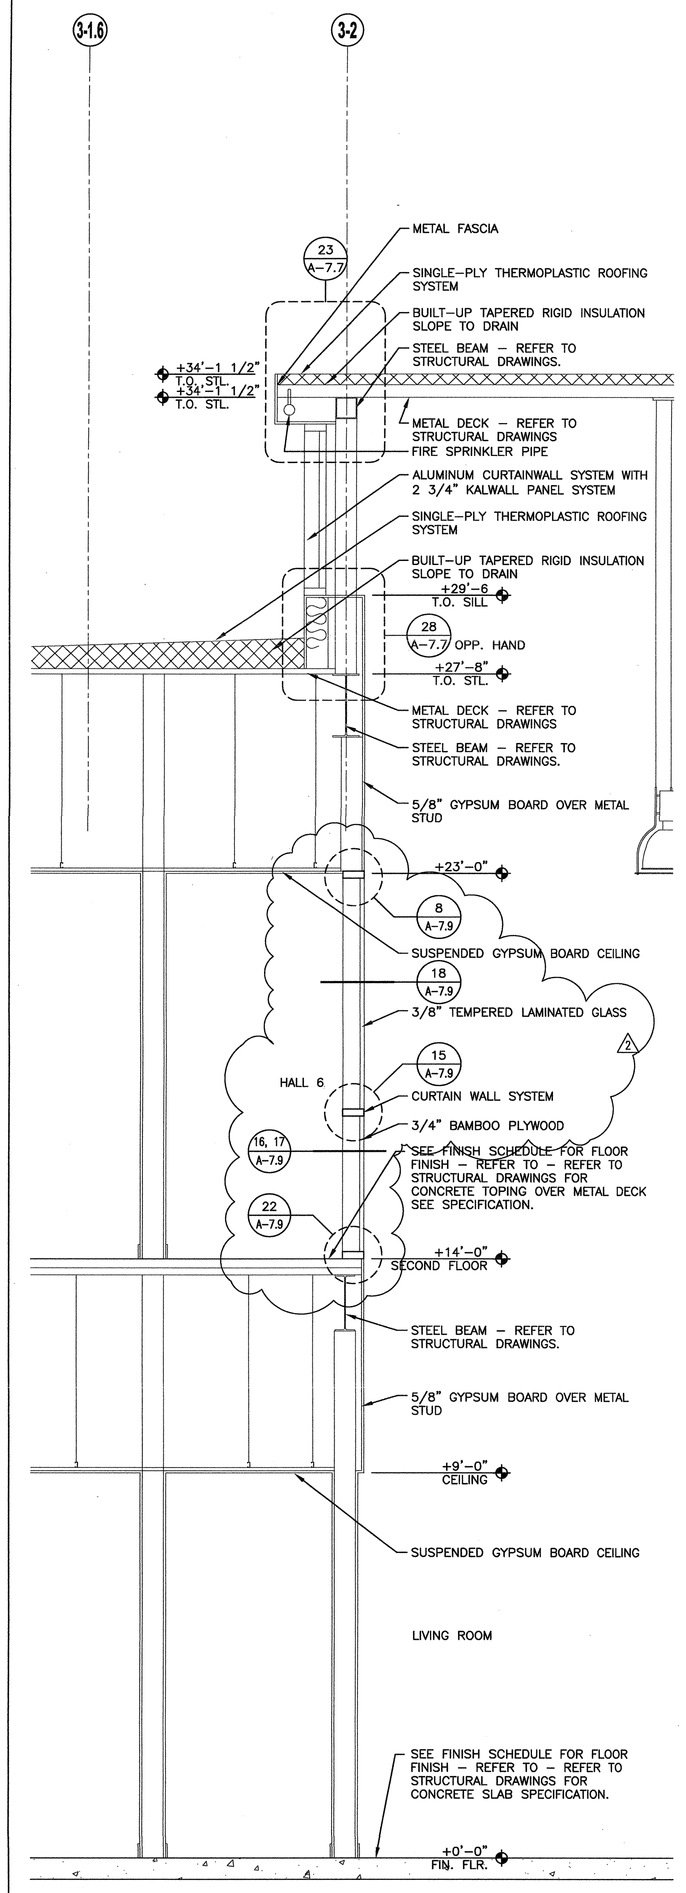

BUILDING 3 - WALL SECTION | SCALE: 1/2"=1'-0" | 2

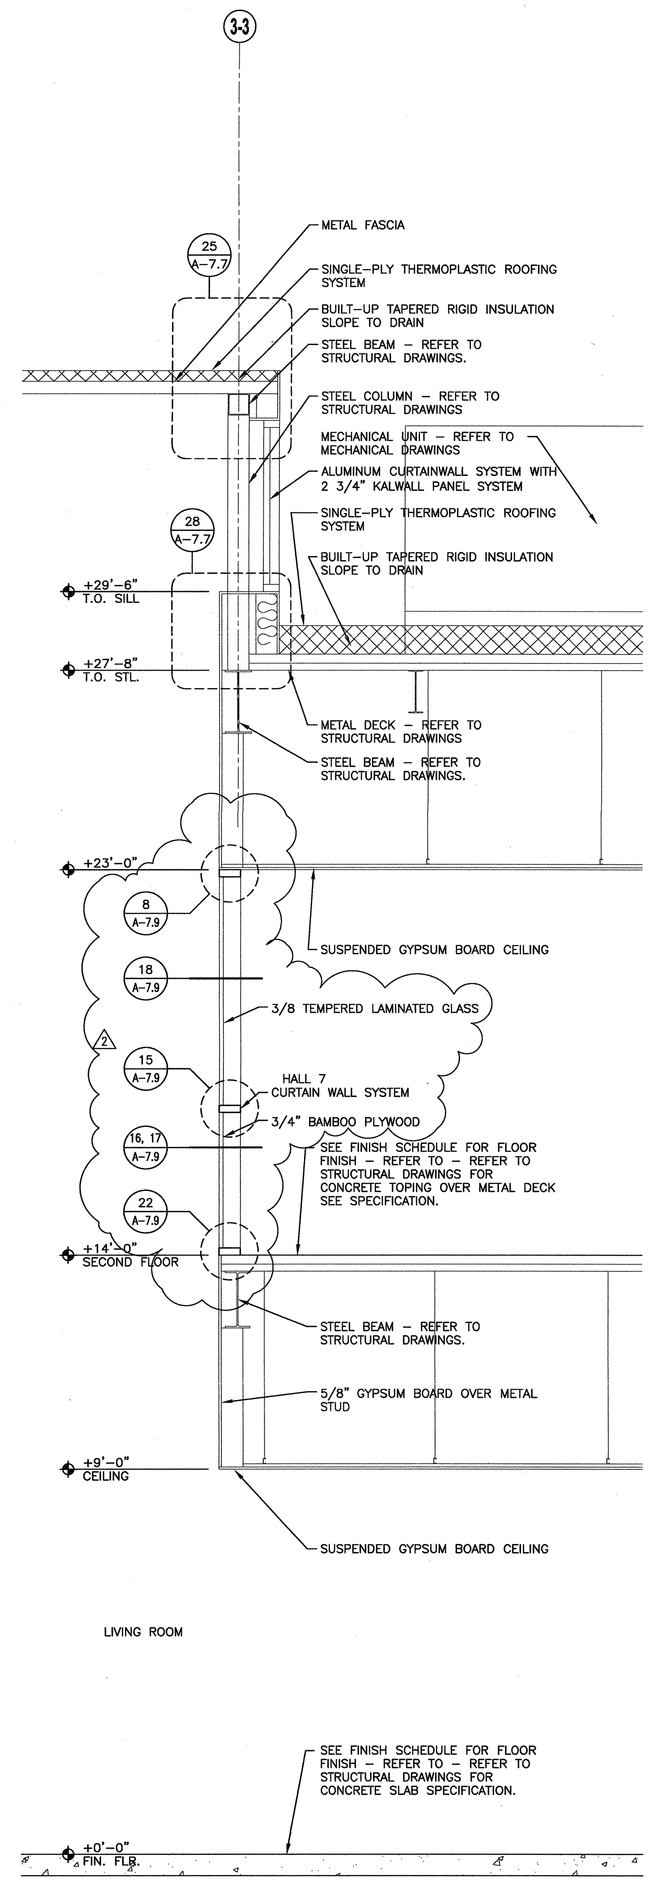

BUILDING 3 - WALL SECTION | SCALE: 1/2"=1'-0" | 1

KEY PLAN

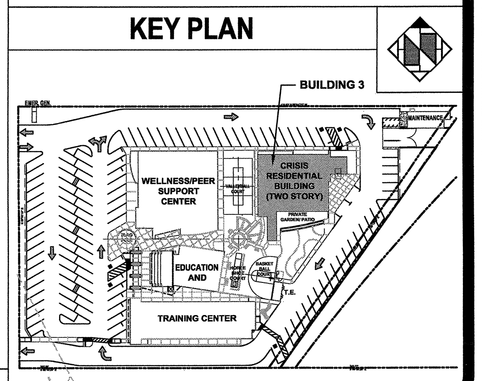

0742 COUNTY OF ORANGE HEALTH CARE AGENCY 401 SOUTH TUSTIN STREET

County of Orange
OC PUBLIC WORKS
Architecture & Engineering

Revisions				
0742				
Sym.	Descrip.	Date	By	
1	ADDENDUM 3	APRIL 5, 2010	DOF	

Consultants

Drawn | Chkd. | Date

A-E Seal

A-E ALEXANDER + HIBBS, AIA, INC.

ALEXANDER + HIBBS AIA, INC.
Architecture and Planning
1000 N. Main, Suite 100
Santa Ana, California 92701
(714) 835-1066

Design DF, MS | Chkd. AH | Date Nov. 26, 2009

Sht Title BUILDING 3 - WALL SECTIONS
Project COUNTY OF ORANGE HEALTH CARE AGENCY
401 SOUTH TUSTIN STREET
401 SOUTH TUSTIN STREET
ORANGE, CA 92866

PROJ. NO. 100-042-P210-4200

Plan No. 52333-03608

Sheet A-4.3.4