1. SLIDING PANEL OR ROLLER SHADE WINDOW COVERINGS: LEVOLOR, SOLAR SCREEN 5 – BLACK PEARL 20662
2. SLIDING PANEL OR ROLLER SHADE WINDOW COVERINGS: LEVOLOR, FATIGUE – 29749
3. SLIDING PANEL WINDOW COVERINGS: BALI WOVEN WOODS, CURACAO LOBEN 21002, T2102 SLIDING PANELS, BACKING, EDGE BINDING.
4. SLIDING PANEL OR ROLLER SHADE WINDOW COVERINGS: LEVOLOR, ORIGAMI – CINNAMON 29731
5. WALL TO WALL DRAPERY IN AREA OF HIGH CEILING, BRUSHED NICKEL FINISH GROMMETS ON RESTORATION HARDWARE END CAP RODS IN ANTIQUE SILVER, DOUBLE-ROD KIT, 1 ½" DIA. MAIN ROD 88"-126" L, ¾" DIA. SECOND ROD 88"-126" L. MAIN PANEL FABRIC: KRAVET 30426-66 SHEER FABRIC: KRAVETSMART 9803-101. FABRICATION CONTACT: BENJAMIN MELVILLE (714) 649-2957
6. ROLLER SHADES: BALI BLACKOUT, ELEGANCE PEARL 20001

ABBREVIATIONS:

RS RIGHT HAND STACKING OF SLIDING PANELS
LS LEFT HAND STACKING OF SLIDING PANELS
C CENTER OPENING OF SLIDING PANELS
EB 1"EDGE BINDING OF WOVEN WOOD SLIDING PANELS
PB PRIVACY BACKING OF WOVEN WOOD SLIDING PANELS
RC RIGHT HAND CONTROL OF ROLLER SHADES
LC LEFT HAND CONTROL OF ROLLER SHADES

NOTES:

1. ALL SLIDING PANELS ARE OPENED/CLOSED WITH A WAND CONTROL.
2. USER MAY OPT FOR INDIVIDUAL ROLLER SHADES IN LIEU OF SLIDING PANELS (FABRICS SPECIFIED WILL WORK FOR BOTH TYPES) WHERE WINDOWS DO NOT EXTEND TO THE FLOOR. IF SO, CONTROLS MUST BE PERMANENTLY ATTACHED TO WALL.
4. ROLLER SHADES SHALL BE USE IN ALL OFFICES WHERE SYSTEM FURNITURE IS USED.

KEY PLAN

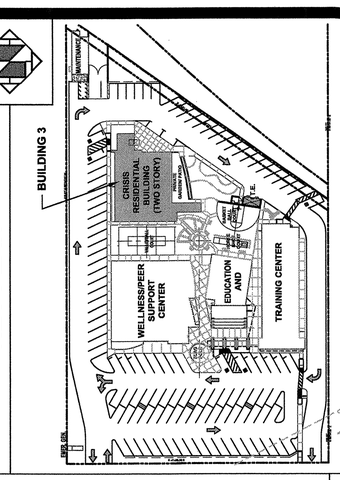

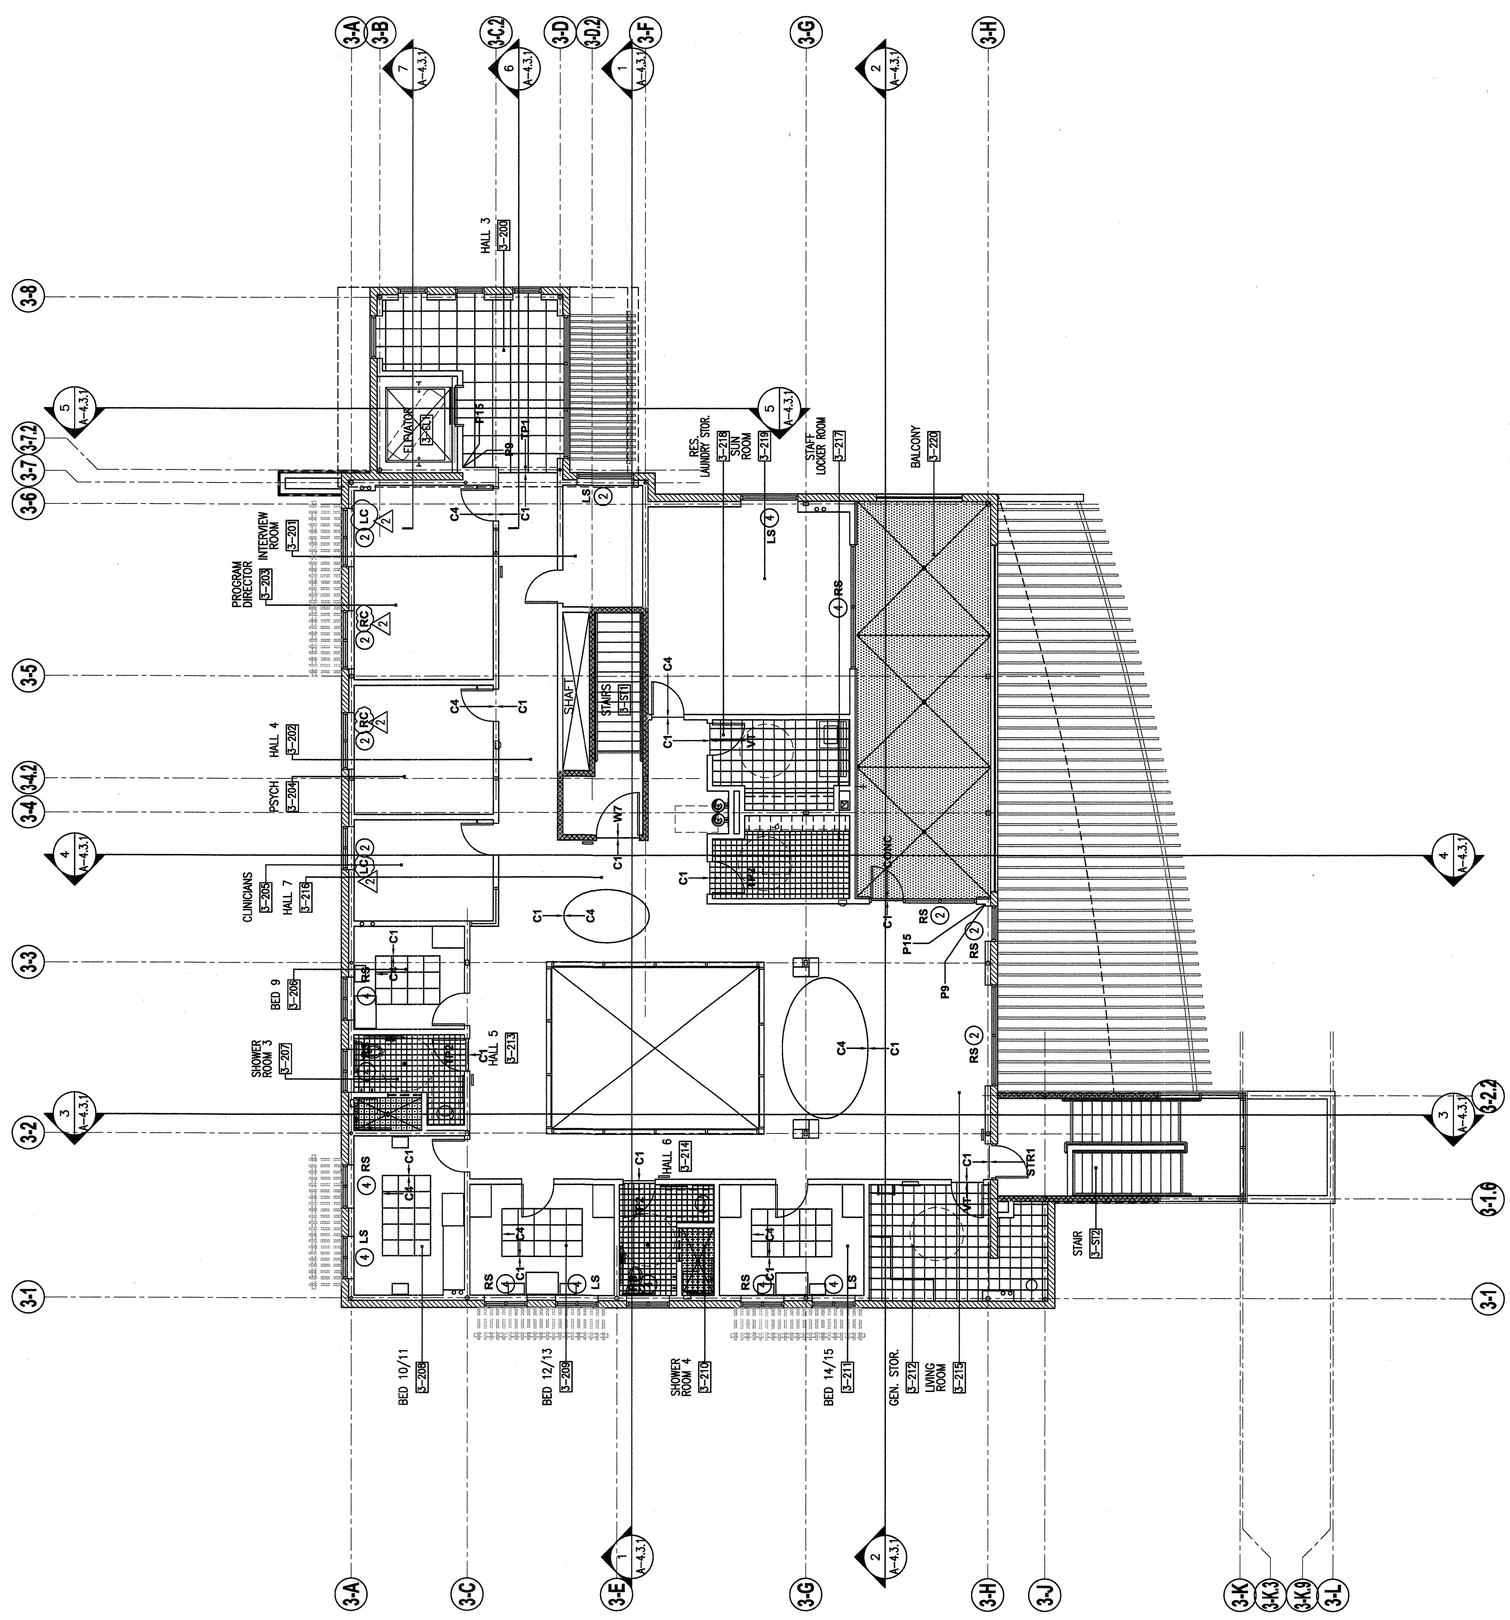

BUILDING 3 - SECOND FLOOR FINISH PLAN

SCALE: 1/8"=1'-0"

1

Sht Title BUILDING 3 - SECOND FLOOR FINISH PLAN

Project COUNTY OF ORANGE HEALTH CARE AGENCY
401 SOUTH TUSTIN STREET
401 SOUTH TUSTIN STREET
ORANGE, CA 92866

PROJ. NO. 100-042-P210-4200

Design DF, MS | Chkd. AH | Date Nov. 26, 2009

A-E ALEXANDER + HIBBS, AIA, INC.

ALEXANDER + HIBBS, AIA, INC.
Architecture and Planning
1300 N. JEFFERSON ST. SUITE A
ANAHEIM, CALIFORNIA 92807
(714) 630-3686

A-E Seal

GENERAL ARCHITECT
ALLEN L. HIBBS
NO. C10511
REN. 7/31/2011
STATE OF CALIFORNIA

Consultants

Drawn | Chkd. | Date

Plan No. 52333-03608

Sheet A-2.3.13

Sym.	Descrip.	Date	By
2	ADDENDUM 3	APRIL 5, 2010	DOF
1	ADDENDUM 2	MARCH 2, 2010	DOF

Revisions

0742

County of Orange

OC PUBLIC WORKS

Architecture & Engineering