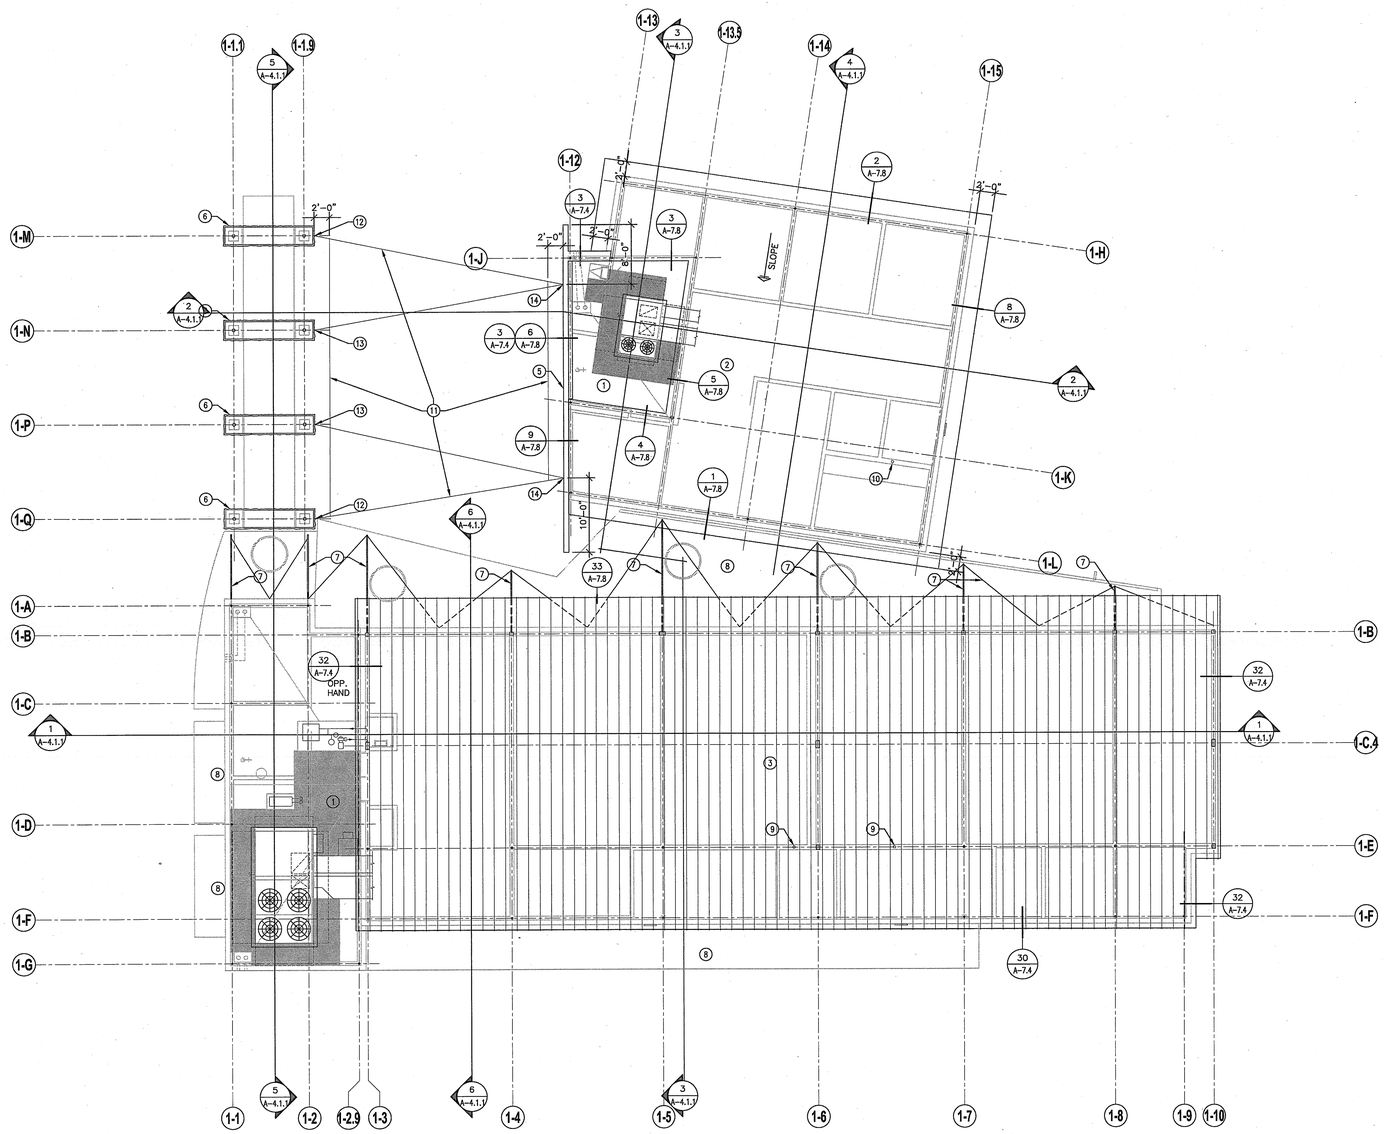

KEYNOTES

1. LOWER ROOF SEE SHEET A-2.1.3
2. SINGLE-PLY THERMOPLASTIC ROOFING SYSTEM OVER 3" RIGID INSULATION OVER METAL DECK. SEE SPECIFICATIONS SECTION 07543.
3. STANDING SEAM METAL ROOFING, SEE SPECIFICATION SECTION 07611.
4. CURVE ROOF SEE EXRTERIOR BUILDING ELEVATION.
5. PARAPET WITH METAL WALL CAP.
6. GALVANIZED CAP OVER 3/4" PLYWOOD. SEE DETAIL 14/A-7.4.
7. TENSION ROD, SEE DETAIL 35/A-7.8. SEE STRUCTURAL DRAWINGS.
8. CANOPY BELOW, SEE LOW ROOF PLAN A-2.1.3.
9. VENT THRU ROOF - SEE DETAIL 21 AND 28/A-7.4.
10. VENT THRU ROOF - SEE DETAIL 1/A-7.1.
11. CABLE SUPPORTED SHADE FABRIC SYSTEM AS PROVIDED AND INSTALLD BY CABLECO - AMERICA. RIGGING CONTACT: RAY SHORT (562) 572-0625. SHADE FABRIC SHALL BE BLACK, 50% SHADE SCREEN DENSITY. SHADECLOTH IN CUSTOM SIZE PANELS WITH REINFORCED HEM AND GROMMETS.
12. EYEBOLT CENTERED @ 9'-0" AFF - SEE DETAIL 17/A-7.2.
13. EYEBOLTS CENTERED @ 9'-0" AFF & 11'-0" AFF - SEE DETAIL 17/A-7.2.
14. EYEBOLT CENTERED @ 12'-0" AFF & 14'-0" AFF - SEE DETAIL 10/A-7.2.

KEY PLAN

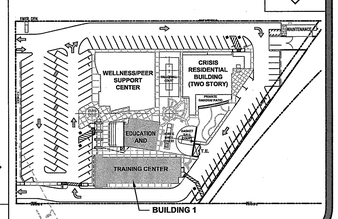

BUILDING 1 - HIGH ROOF PLAN

SCALE: 1/8"=1'-0"

1

County of Orange

OC PUBLIC WORKS

Architecture & Engineering

Revisions			
Sym.	Descrip.	Date	By

0742

Consultants

Drawn | Chkd. | Date

A-E Seal

LICENSED ARCHITECT — REGISTERED PROFESSIONAL ENGINEER — NO. C-15011 — STATE OF CALIFORNIA

A-E ALEXANDER + HIBBS, AIA, INC.

ALEXANDER + HIBBS, AIA, INC. Architecture and Planning 1300 N. Grand Avenue, Suite A Santa Ana, California 92705 (714) 558-8200

Design DF | Chkd. AH | Date Nov. 25, 2009

Sht Title BUILDING 1- HIGH ROOF PLAN

Project COUNTY OF ORANGE HEALTH CARE AGENCY
401 SOUTH TUSTIN STREET
401 SOUTH TUSTIN STREET
ORANGE, CA 92866

PROJ. NO. 100-042-P210-4200

Plan No. 52333-03608

Sheet A-2.1.4

0742 COUNTY OF ORANGE HEALTH CARE AGENCY 401 SOUTH TUSTIN STREET