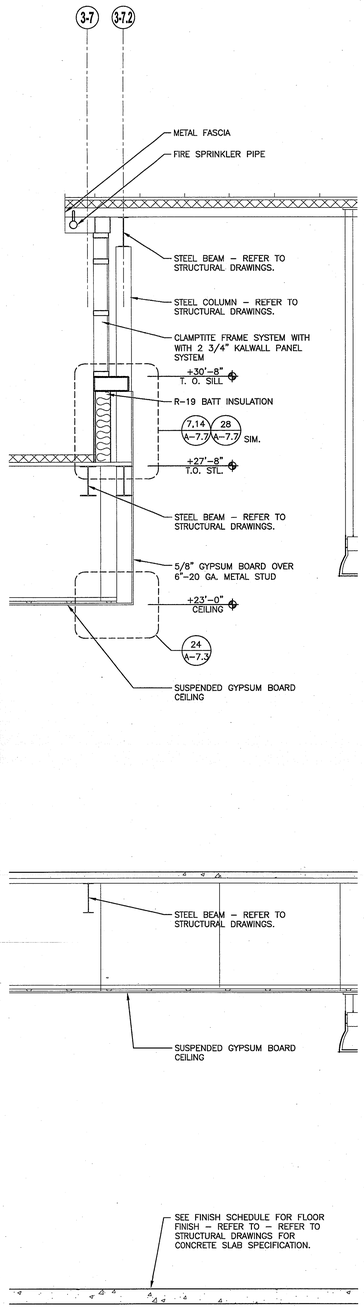

BUILDING 3 - WALL SECTION | SCALE: 1/2"=1'-0" | 4

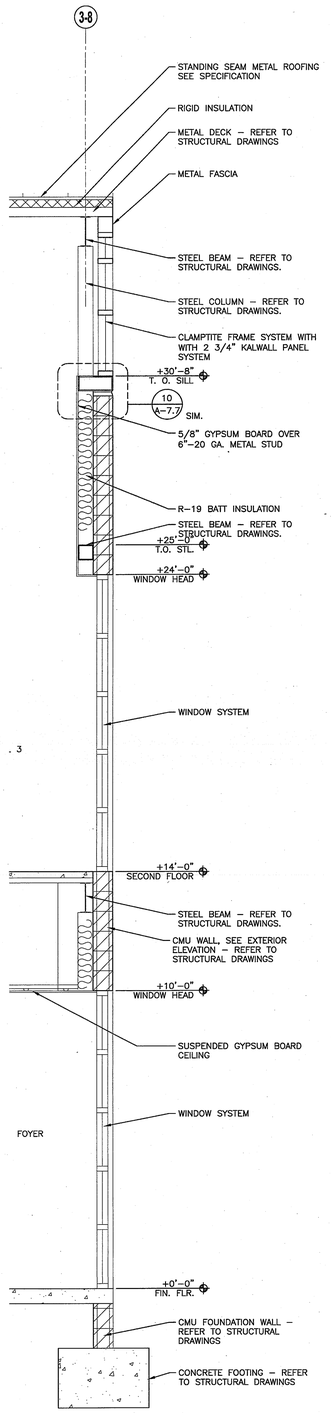

BUILDING 3 - WALL SECTION | SCALE: 1/2"=1'-0" | 3

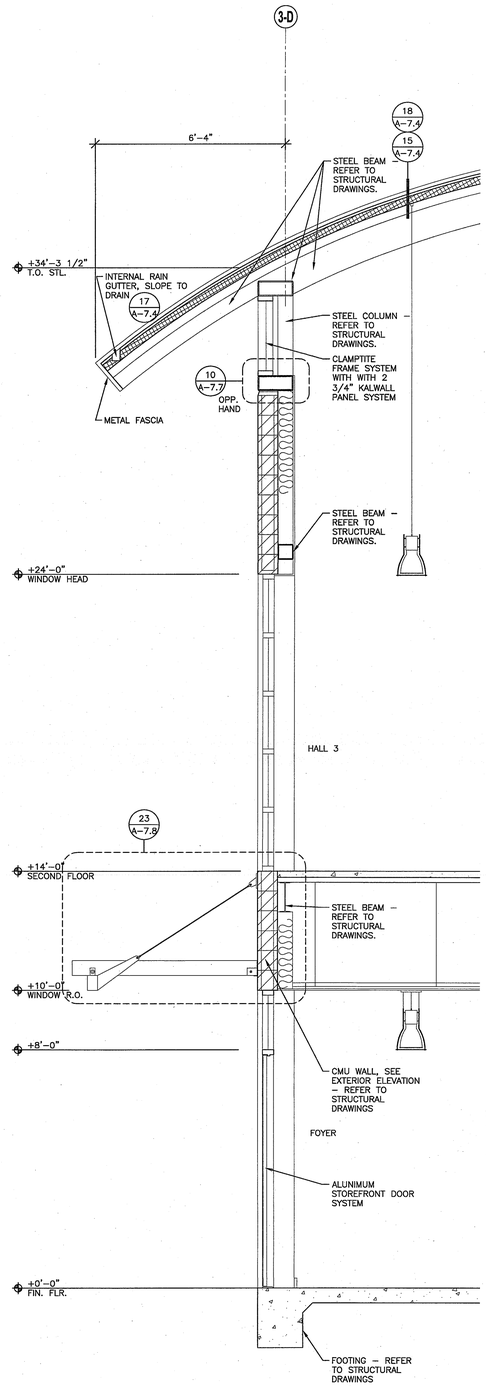

BUILDING 3 - WALL SECTION | SCALE: 1/2"=1'-0" | 2

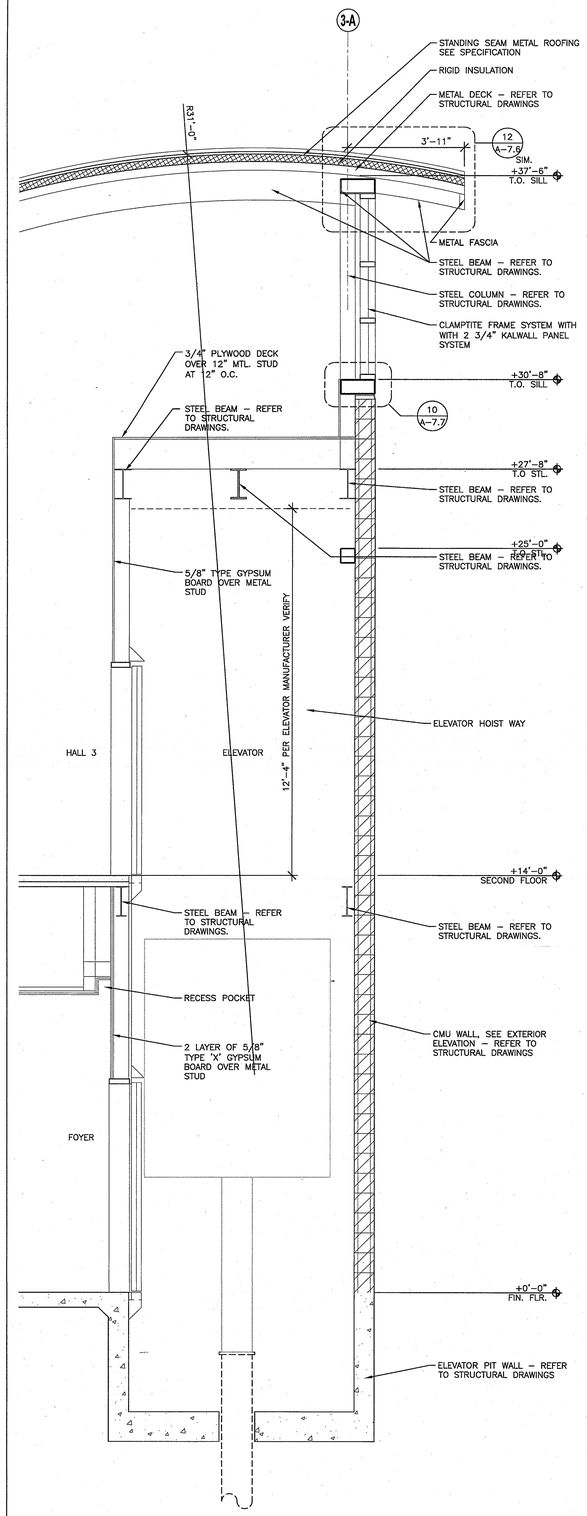

BUILDING 3 - WALL SECTION | SCALE: 1/2"=1'-0" | 1

KEY PLAN

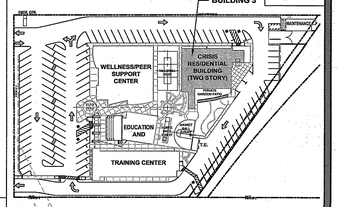

0742 COUNTY OF ORANGE HEALTH CARE AGENCY 401 SOUTH TUSTIN STREET

County of Orange
OC PUBLIC WORKS
Architecture & Engineering

Revisions

Sym.	Descrip.	Date	By

Consultants

Drawn	Chkd.	Date

A-E Seal

A-E: ALEXANDER + HIBBS, AIA, INC.
ALEXANDER + HIBBS, AIA, INC.
Architecture and Planning
1000 E. Santiago St., Suite A
Santa Ana, CA 92705
(714) 953-1488

Design	Chkd.	Date
DF	AH	Nov. 26, 2009

Sht Title BUILDING 3 - WALL SECTIONS
Project COUNTY OF ORANGE HEALTH CARE AGENCY
401 SOUTH TUSTIN STREET
401 SOUTH TUSTIN STREET
ORANGE, CA 92866
PROJ. NO. 100-042-P210-4200

Plan No. 52333-03608

Sheet
A-4.3.2