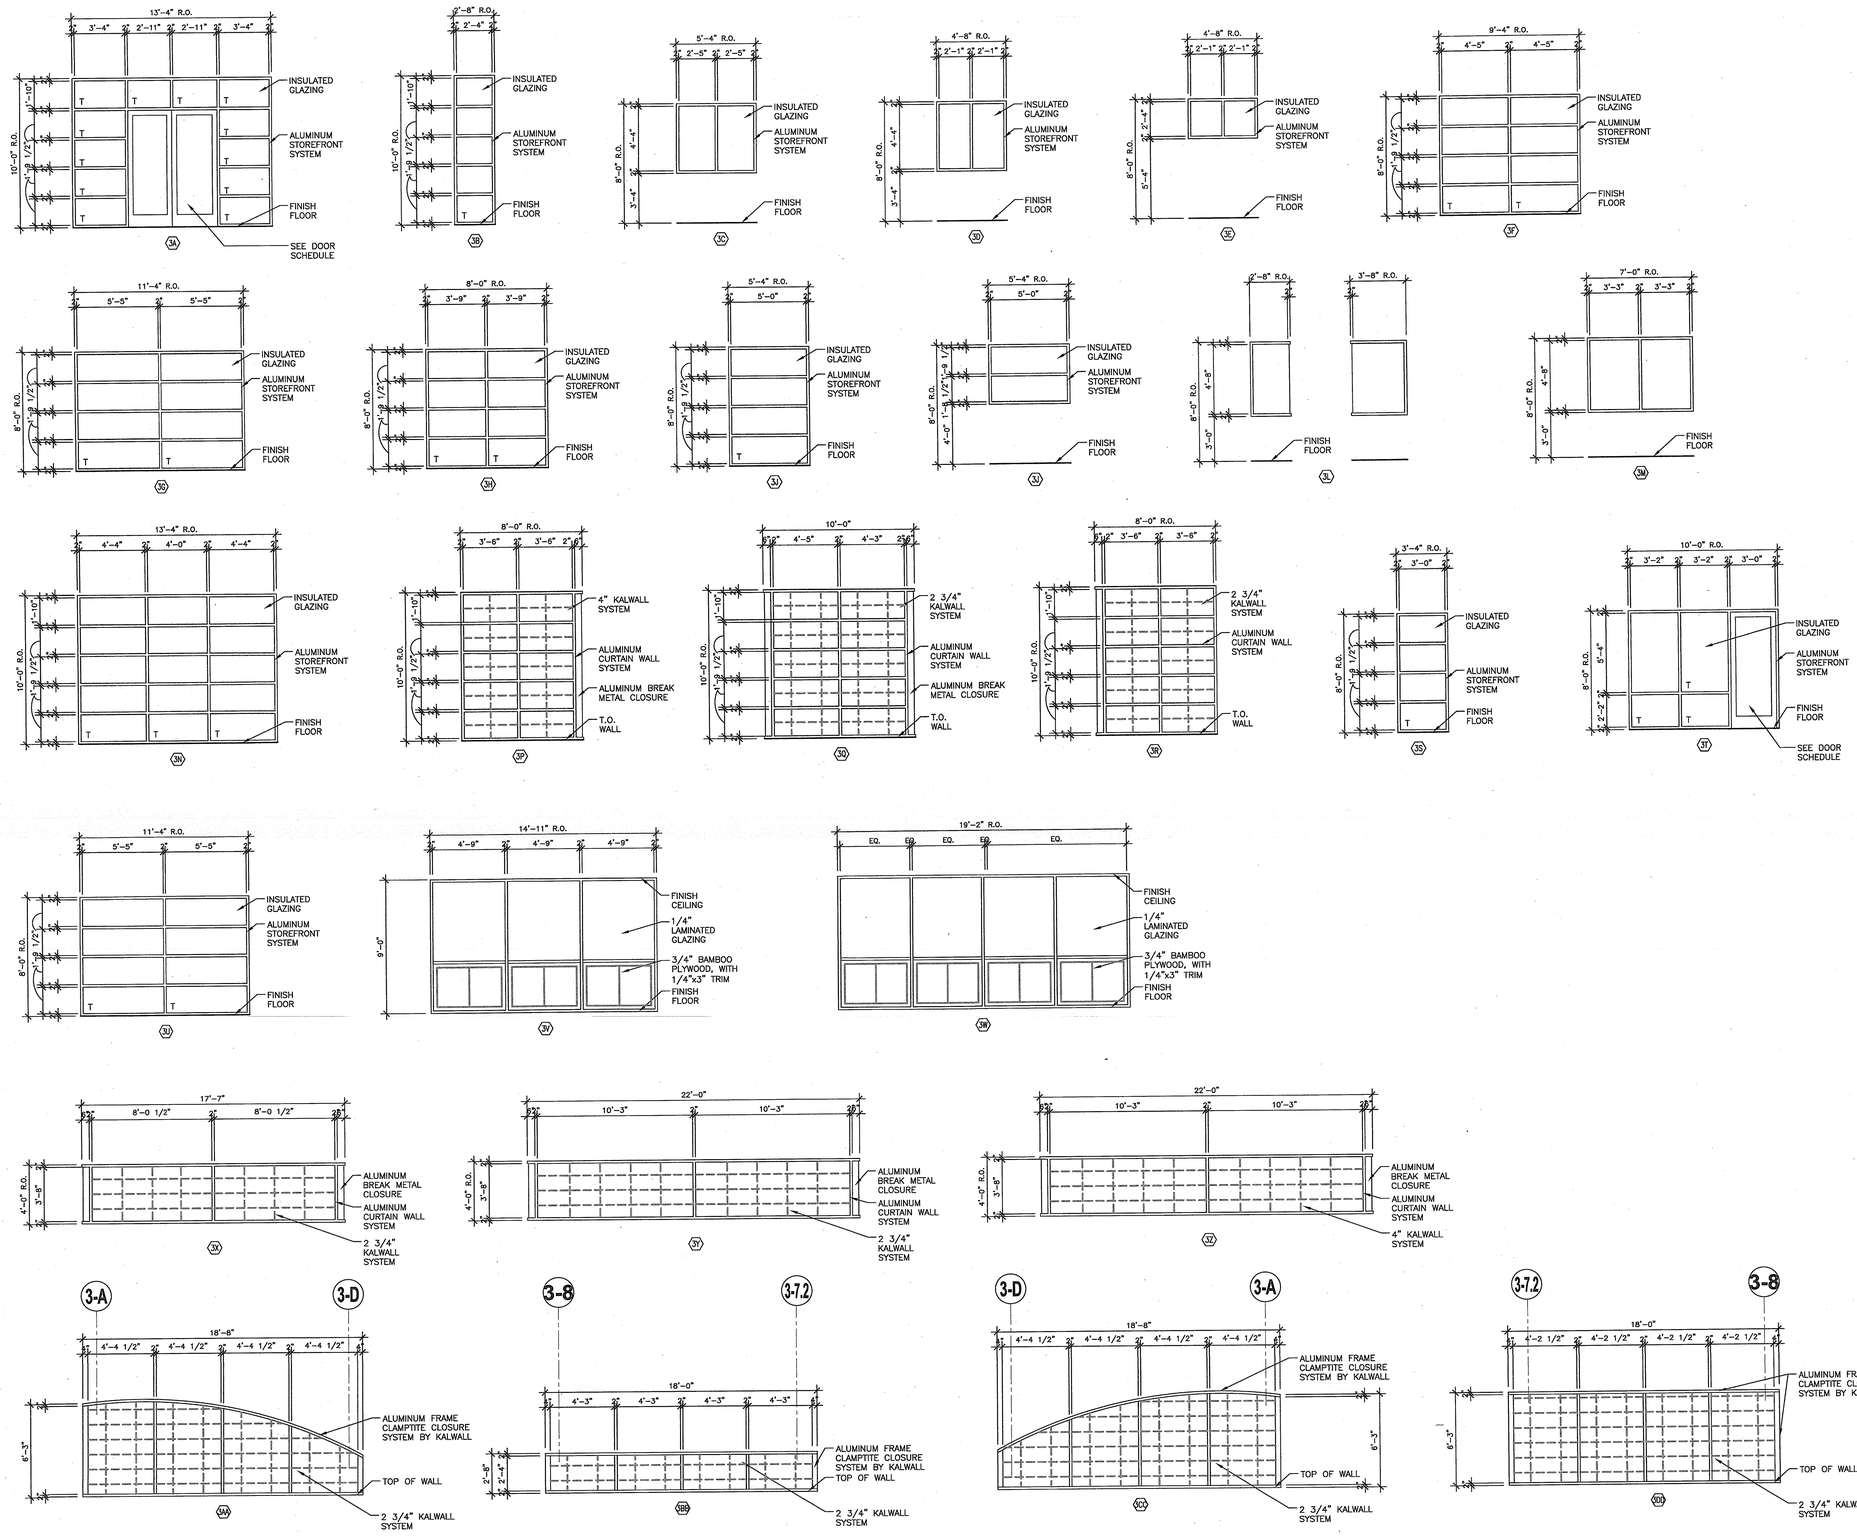

KEYNOTES

GENERAL NOTES:

A. ALL GLAZING IN HAZARDOUS LOCATIONS MUST BE IDENTIFIED BY A PERMANENT LABEL AS SAFETY GLAZING. HAZARDOUS GLAZING LOCATIONS INCLUDE; GLAZING IN ALL DOORS, GLAZING IN BATH AND SHOWER ENCLOSURES, ALL GLAZING WITHIN A 24" ARC OF A DOOR EDGE, PANELS OVER 9 SQUARE FEET HAVING THE LOWEST EDGE LESS THAN 18" ABOVE THE FINISHED FLOOR AND HAVING A TOP EDGE GREATER THAN 36" ABOVE THE FLOOR.

B. NEW GLAZED WINDOW OPENINGS SHALL BE DUAL GLAZED AND LABELED WITH A CERTIFIED "U" VALUE OF 0.34 AND SHGC OF 0.28.

C. NEW GLAZED DOOR OPENINGS SHALL BE DUAL GLAZED AND LABELED WITH A CERTIFIED "U" VALUE OF 0.34.

D. NEW TRANSLUCENT FENESTRATION SYSTEM PANEL: CRYSTAL/WHITE.
"U" VALUE NORTH WALL .29 AND
SOUTH/EAST AND WEST – .22
AND SHGC VALUE NORTH WALL .19
SOUTH/EAST AND WEST .10

T = TEMPERED GLASS

KEY PLAN

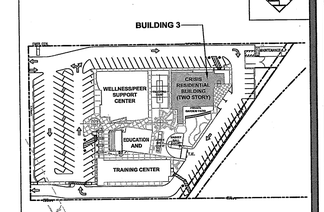

WINDOW TYPES/SCHEDULE

SCALE: 1/4"=1'-0"

1

County of Orange
OC PUBLIC WORKS
Architecture & Engineering

Revisions			
Sym.	Descrip.	Date	By
0742			

Consultants

Drawn	Chkd	Date

LICENSED ARCHITECT ALEXANDER + HIBBS, A/A, INC. NO. C10011 REGISTRATION EXPIRES 12/31/2011 STATE OF CALIFORNIA

A-E Seal

A-E ALEXANDER + HIBBS, A/A, INC.
ALEXANDER + HIBBS, A/A, INC.
Architecture and Planning
1300 N. Gardena
Long Beach, CA 90813
(310) 436-1666

Design	Chkd.	Date
DF	AH	Nov. 26, 2009

Sht Title BUILDING 3 - WINDOW SCHEDULES
Project COUNTY OF ORANGE HEALTH CARE AGENCY
401 SOUTH TUSTIN STREET
401 SOUTH TUSTIN STREET
ORANGE, CA 92866
PROJ. NO. 100-042-P210-4200

Plan No.
52333-03608

Sheet
A-6.3.2

0742 COUNTY OF ORANGE HEALTH CARE AGENCY 401 SOUTH TUSTIN STREET