FINISH SCHEDULE BUILDING 1

NO.	ROOM NAME	FLR	BASE	WALLS N MTL.	WALLS N FIN.	WALLS E MTL.	WALLS E FIN.	WALLS S MTL.	WALLS S FIN.	WALLS W MTL.	WALLS W FIN.	CEILING MTL.	CEILING FIN.	CEILING HGT.	NO.	REMARKS
1–100	RECEPTION	C3	W1	–	–	GB1	P1	GB1	P1	GB1	P1	ACT	–	–	1–100	
1–101	WORK ROOM 1	C3	RB	GB1	P2	GB1	P2	GB1	P2	GB1	P2	ACT	–	–	1–101	
1–102	BREAK ROOM	VT	RB	GB1	P6	GB1	P2	GB1	P2	GB1	P2	ACT	–	–	1–102	NORTH WALL SEMI–GLOSS PAINT
1–103	MEN'S TOILET	TP2	TP2	–	*	–	*	–	*	–	*	–	P2	–	1–103	* SEE INTERIOR ELEVATIONS–TILE & PATTERN, NOTE 1
1–104	WOMEN'S TOILET	TP2	TP2	–	*	–	*	–	*	–	*	–	P2	–	1–104	* SEE INTERIOR ELEVATIONS–TILE & PATTERN, NOTE 1
1–105	GROUP OFFICE	C3	W1	GB1	P15	GB1	P1	GB1	P1	GB1	P1	ACT	–	–	1–105	
1–106	SUPPORT STAFF 1	C3	RB	GB1	P1	GB1	P2	GB1	P2	GB1	P2	ACT	–	–	1–106	
1–107	BENEFIT SPECIALIST	C3	RB	GB1	P1	GB1	P2	GB1	P2	GB1	P2	ACT	–	–	1–107	
1–108	PROGRAM SUPERVISOR	C3	RB	GB1	P1	GB1	P2	GB1	P2	GB1	P2	ACT	–	–	1–108	
1–109	CONF. ROOM	C3	RB	GB1	P2	GB1	P2	GB1	P2	GB1	P4	ACT	–	–	1–109	
1–110	TEL./STORAGE	CONC	RB	GB1	P2	GB1	P2	GB1	P2	GB1	P2	GB1	P2	–	1–110	
1–111	SUPPORT STAFF 2	C3	RB	GB1	P2	GB1	P2	GB1	P2	GB1	P5	ACT	–	–	1–111	
1–112	WORK ROOM 2	C3	RB	GB1	P2	GB1	P2	GB1	P2	GB1	P2	ACT	–	–	1–112	
1–113	HALL 1	TP1	W1	GB1	P1	GB1	P4	GB1	P1	GB1	P1	GB1	P2	–	1–113	
1–114	DIRECTOR'S OFFICE	C3	RB	GB1	P2	GB1	P2	GB1	P2	GB1	P15	ACT	–	–	1–114	
1–115	FACULTY OFFICE	C3	RB	GB1	P2	GB1	P2	GB1	P2	GB1	P15	ACT	–	–	1–115	
1–116	ADJ. FAULTY OFFICE	C3	RB	GB1	P2	GB1	P2	GB1	P2	GB1	P15	ACT	–	–	1–116	
1–117	CLIENT ADVISOR OFFICCE	C3	RB	GB1	P2	GB1	P2	GB1	P2	GB1	P15	ACT	–	–	1–117	
1–118	CLASSROOM	C3	RB	GB1	P1	GB1	P1	GB1	P1	GB1	P4	GB/–	P2/–	–	1–118	
1–119	CONFERENCE STORAGE	C3	RB	GB1	P2	GB1	P2	GB1	P2	GB1	P2	GB1	P2	–	1–119	
1–120	CLASSROOM 1	C2	RB	GB1	P2	GB1	P1/P2	GB1	P6	GB1	P1/P2	GB	P2	–	1–120	SEE INTERIOR ELEVATIONS FOR PAINT PATTERN
1–121	CLASSROOM 2	C2	RB	GB1	P2	GB1	P1/P2	GB1	P6	GB1	P1/P2	GB1	P2	–	1–121	
1–122	CLASSROOM 3	C2	RB	GB1	P2	GB1	P1/P2	GB1	P6	GB1	P1/P2	GB1	P2	–	1–122	
1–123	CLASSROOM 4	C2	RB	GB1	P2	GB1	P1/P2	GB1	P6	GB1	P1/P2	GB1	P2	–	1–123	
1–124	COMPUTER LAB	C2	RB	GB1	P2	GB1	P1/P2	GB1	P6	GB1	P1/P2	GB1	P2	–	1–124	
1–125	ELEC.	CONC	RB	GB1	P2	–	–	–	–	GB1	P2	GB1	P2	–	1–125	
1–126	MPOE	CONC	RB	GB1	–	GB1	–	–	–	GB1	–	GB1	P2	–	1–126	
1–127	IDF	CONC	RB	GB1	P2	GB1	P2	–	–	GB1	P2	GB1	P2	–	1–127	
1–128	WOMAN'S RESTROOM	TP2	TP2	–	*	–	*	–	*	–	*	GB1	P2	–	1–128	* SEE INTERIOR ELEVATIONS–TILE & PATTERN, NOTE 1
1–129	FIRE RISER/JANITOR	TP2	TP2	–	P2/TC7	GB1	P2	GB1	P2	GB1	P2/TC7	GB1	P2	–	1–129	SEE INTERIOR ELEVATIONS–TILE & PATTERN
1–130	MEN'S RESTROOM	TP2	TP2	–	*	–	*	–	*	–	*	GB1	P2	–	1–130	* SEE INTERIOR ELEVATIONS–TILE & PATTERN, NOTE 1
1–131	CLOSET	C3	RB	GB1	P2	GB1	P2	GB1	P2	GB1	P2	GB1	P2	–	1–131	
1–132	ROOF ACCESS	CONC	RB	GB1	P2	GB1	P2	GB1	P2	GB1	P2	–	–	–	1–132	
1–133	BREEZE WAY	CONC										–	P2	–	1–133	
1–134	CANOPY	CONC										–	P2	–	1–134	
1–135	CANOPY	CONC										–	P2	–	1–135	

FINISH NOTES

1. WALLS WITHIN 2 FEET OF FRONT AND / OR SIDE OF URINALS AND WATER CLOSET WILL BE SMOOTH AND OF AHARD NON–ABSORBENT SURFACE TO A HEIGHT OF 4'–0".
2. INTERIOR FINISH WALLS AND CEILING FINISH SHALL BE CLASSIFIED IN ACCORDANCE WITH ASTM E–84. BUILDING 3 I–OCCUPANCY – CLASS B

CLASS B: FLAME SPREAD 26–75: SMOKE DEVELOPMENT 0–450.

DOOR SCHEDULE BUILDING 1

NO.	SIZE WIDTH	SIZE HEIGHT	SIZE THK.	CONSTRUCTION TYPE	CONSTRUCTION DOOR	CONSTRUCTION FRAME	FINISH DOOR	FINISH FRAME	LBL	HDW SET	SGN	DETAILS HEAD	DETAILS JAMB	DETAILS THRSH	DETAILS MUL.	REMARKS (SEE DOOR NOTES)
1–100	3'–0"	7'–2"	–	A	AL	AL	–	–	–	01	1*	–/–	–/–	28/A–7.1	–/–	* DR. SHALL READ "BUILDING A"
1–101	3'–0"	7'–0"	1 3/4"	D	SC	KD	PL3	P10	–	02	2	3/A–7.1	3/A–7.1	14/A–7.1	–/–	
1–102	3'–0"	7'–0"	1 3/4"	D	HM	HM	P10	P10	–	03	3	9/A–7.1	4/A–7.1	19/A–7.1	–/–	
1–103	3'–0"	7'–0"	1 3/4"	D	SC	KD	PL3	P10	–	04	4	3/A–7.1	3/A–7.1	21/A–7.1	–/–	UNDERCUT 1"
1–104	3'–0"	7'–0"	1 3/4"	D	SC	KD	PL3	P10	–	04	4	3/A–7.1	3/A–7.1	21/A–7.1	–/–	UNDERCUT 1"
1–106	3'–0"	7'–2"	1 3/4"	B	SC	KD	PL3	P10	–	05	2	3/A–7.1	31/A–7.1	18/A–7.1	–/–	
1–107	3'–0"	7'–2"	1 3/4"	B	SC	KD	PL3	P10	–	05	2	3/A–7.1	31/A–7.1	18/A–7.1	–/–	
1–108	3'–0"	7'–2"	1 3/4"	B	SC	KD	PL3	P10	–	05	2	3/A–7.1	31/A–7.1	18/A–7.	–/–	
1–109A	3'–0"	7'–0"	1 3/4"	D	SC	KD	PL3	P10	–	06	2	3/A–7.1	3/A–7.1	18/A–7.1	–/–	
1–109B	3'–0"	7'–0"	1 3/4"	D	SC	KD	PL3	P10	–	11	2	3/A–7.1	3/A–7.1	14/A–7.1	–/–	UNDERCUT 1" CARD READER
1–111A	3'–0"	7'–0"	1 3/4"	D	SC	KD	PL3	P10	–	05	2	3/A–7.1	3/A–7.1	18/A–7.	–/–	
1–111B	3'–0"	7'–2"	1 3/4"	B	SC	KD	PL3	P10	–	05	2	3/A–7.1	31/A–7.1	14/A–7.	–/–	
1–112	3'–0"	7'–0"	1 3/4"	D	HM	HM	P10	P10	–	03	3	9/A–7.1	4/A–7.1	19/A–7.1	–/–	
1–113A	3'–0"	7'–2"	–	B	AL	AL	–	–	–	01	1*	–/–	–/–	35/A–7.1	–/–	* DR. SHALL READ "BUILDING B"
1–113B	3'–0"	7'–2"	–	B	AL	AL	–	–	–	01	1	–/–	–/–	35/A–7.1	–/–	
1–115A	3'–0"	7'–2"	1 3/4"	B	SC	KD	PL3	P10	–	05	2	3/A–7.1	31/A–7.1	12/A–7.1	–/–	
1–115B	3'–0"	7'–0"	1 3/4"	D	SC	KD	PL3	P10	–	05	2	3/A–7.1	3/A–7.1	18/A–7.1	–/–	
1–116	3'–0"	7'–2"	1 3/4"	B	SC	KD	PL3	P10	–	05	2	3/A–7.1	31/A–7.1	12/A–7.1	–/–	
1–117	3'–0"	7'–2"	1 3/4"	B	SC	KD	PL3	P10	–	05	2	3/A–7.1	31/A–7.1	12/A–7.1	–/–	
1–118A	3'–0"	7'–0"	1 3/4"	D	HM	HM	P10	P10	–	03	3	9/A–7.1	4/A–7.1	34/A–7.1	–/–	
1–118B	6'–0"	7'–0"	1 3/4"	F	SC	KD	PL3	P10	–	09	2	3/A–7.1	3/A–7.1	12/A–7.1	–/–	
1–118C	3'–0"	7'–0"	1 3/4"	D	HM	HM	P10	P10	–	08	3	9/A–7.1	9/A–7.1	34/A–7.1	–/–	
1–119	3'–0"	7'–0"	1 3/4"	D	SC	KD	PL3	P10	–	07	2	3/A–7.1	3/A–7.1	14/A–7.1	–/–	
1–120	3'–0"	7'–0"	1 3/4"	D	HM	HM	P10	P10	–	03	3	9/A–7.1	4/A–7.1	34/A–7.1	–/–	
1–121	3'–0"	7'–0"	1 3/4"	D	HM	HM	P10	P10	–	03	3	9/A–7.1	4/A–7.1	34/A–7.1	–/–	
1–122	3'–0"	7'–0"	1 3/4"	D	HM	HM	P10	P10	–	03	3	9/A–7.1	4/A–7.1	34/A–7.1	–/–	
1–123	3'–0"	7'–0"	1 3/4"	D	HM	HM	P10	P10	–	03	3	9/A–7.1	4/A–7.1	34/A–7.1	–/–	
1–124	3'–0"	7'–0"	1 3/4"	D	HM	HM	P10	P10	–	03	3	9/A–7.1	4/A–7.1	34/A–7.1	–/–	
1–125	3'–0"	7'–0"	1 3/4"	D	HM	HM	P10	P10	–	10	3	2/A–7.1	2/A–7.1	20/A–7.1	–/–	
1–126	3'–0"	7'–0"	1 3/4"	D	HM	HM	P10	P10	–	11	3	2/A–7.1	2/A–7.1	20/A–7.1	–/–	CARD READER
1–127	3'–0"	7'–0"	1 3/4"	D	HM	HM	P10	P10	–	11	3	2/A–7.1	2/A–7.1	20/A–7.1	–/–	CARD READER
1–128	3'–0"	7'–0"	1 3/4"	D	HM	HM	P10	P10	–	12	4	2/A–7.1	2/A–7.1	35/A–7.1	–/–	
1–129	3'–0"	7'–0"	1 3/4"	D	HM	HM	P10	P10	–	10	3	2/A–7.1	2/A–7.1	35/A–7.1	–/–	LOUVER 12X12
1–130	3'–0"	7'–0"	1 3/4"	D	HM	HM	P10	P10	–	12	4	2/A–7.1	2/A–7.1	35/A–7.1	–/–	
1–131	3'–0"	7'–0"	1 3/4"	D	SC	KD	PL3	PL10	–	07	2	3/A–7.1	3/A–7.1	18/A–7.1	–/–	
1–132	3'–0"	7'–0"	1 3/4"	D	SC	KD	PL3	P10	–	07	2	3/A–7.1	3/A–7.1	14/A–7.1	–/–	

DOOR SIGN NOTES

(SEE DETAILED DESCRIPTIONS IN SPECIFICATION SECTION 10400)

1. VINYL TYPE ON GLASS.
2. CHANGEABLE INSERT TYPE – BLACK
3. EXTERIOR TYPE – BLACK
4. ACCESSIBILITY TYPE – SEE DETAILS 12/A–0.5 & 13/A–0.5

DOOR TYPE & NOTES

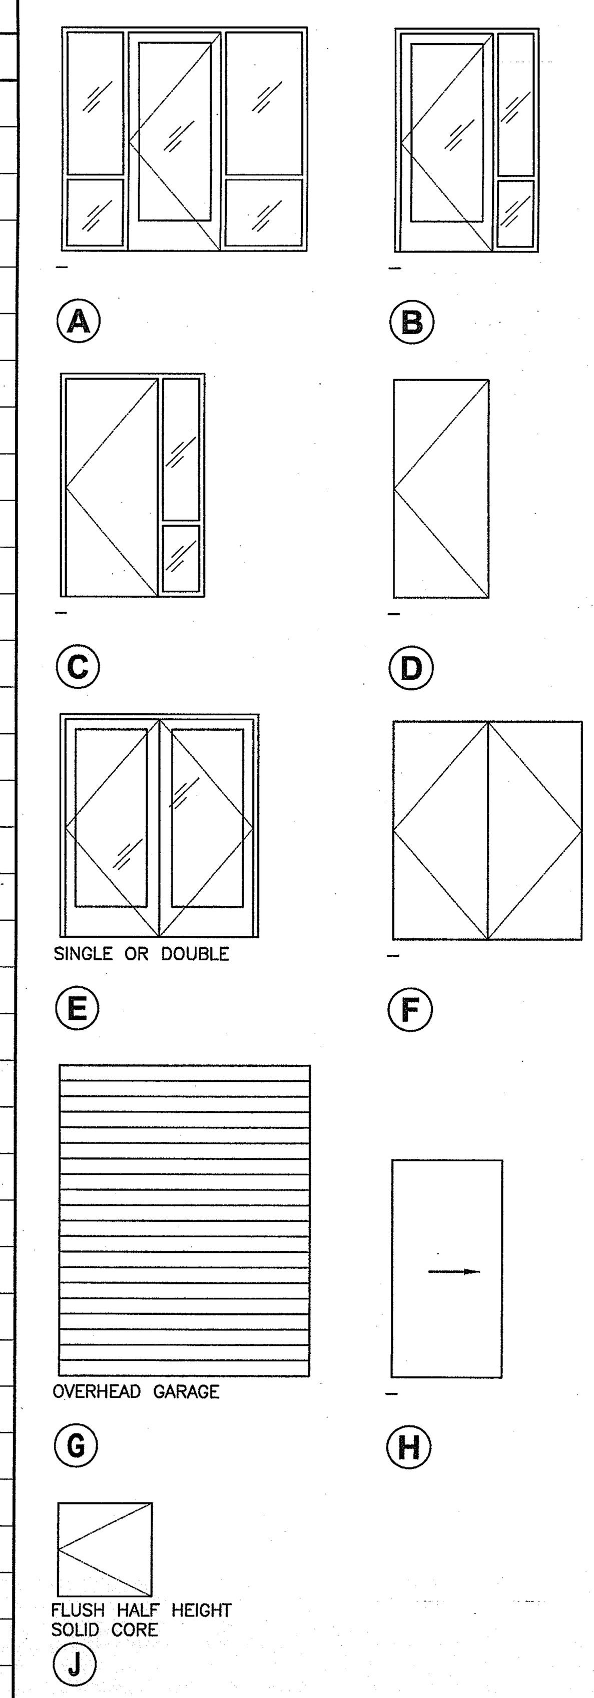

DOOR SCHEDULE NOTES

1. EXIT DOORS SHALL BE OPENABLE FROM THE INSIDE WITHOUT THE USE OF A KEY OR ANY SPECIAL KNOWLEDGE OR EFFORT (TYPICAL ALL EXIT DOORS).
2. PROVIDE 'S' LABEL ON ALL RATED DOORS PER UBC SEC. 1004.3.4.3.2.1. DOOR SHALL COMPLY W/ UBC STANDARD 7–2.
3. ALL GLAZING IN DOORS OR WITHIN 40" OF LOCKING DEVICE SHALL BE FULLY TEMPERED. EACH LIGHT OF SAFETY GLAZING SHALL BE PERMANENTLY IDENTIFIED PER TITLE 24 SECTION 2406.2
4. MAIN ENTRY DOORS SHALL HAVE A SIGN IN CONTRASTING LETTERS OF 1 INCH OR MORE IN HEIGHT STATING: "THIS DOOR TO REMAIN UNLOCKED DURING BUSINESS HOURS"
5. ALL FIRE RATED DOORS SHALL BE MAINTAINED SELF–CLOSING OR SHALL BE AUTOMATIC CLOSING BY ACTUATION OF A SMOKE DETECTOR IN ACCORDANCE WITH SEC. SEC. 713.2. AND SEC. 425.8.7.1
6. UNDERCUT DOOR (UC) OR LOUVERED (LV) DOORS, COORDINATE WITH MECHANICAL.
7. MAXIMUM EFFORT TO OPERATE DOORS SHALL NOT EXCEED 5 POUNDS FOR BOTH INTERIOR AND EXTERIOR DOORS.
8. PROVIDE FOR A FLUSH MOUNT DOOR POSITION SWITCH (DPS) IN TOP EDGE OF DOOR AND DOOR FRAME. PROVIDE CONDUIT TO DOOR FRAME AS INDICATED ON ELECTRICAL DRAWINGS AND IN SPECIFICATIONS.
9. PROVIDE MASTIC SEALANT AT ALL EXTERIOR DOOR THRESHOLD AND STOREFRONT WINDOW.

ABBREVIATIONS

ACT	ACOUSTICAL CEILING TILE & T–BAR
AL	METAL–FRAMED STOREFRONTS 08410
ALC	ALUMINUM CLAD
FG	FIBERGLASS
HM	HOLLOW METAL; STEEL DOORS, WINDOWS & FRAMES 08110
KD	KNOCKDOWN; PREFINISHED STEEL DOOR FRAMES 08117
PL	PLASTIC LAMINATE
SC	SOLID CORE
SCS	SOLID CORE STEEL
WD	WOOD
WF	WOOD FRAME
WGL	WOOD / GLASS
UC	UNDERCUT DOOR
LV	LOUVERED DOOR
/	INTERIOR FINISH / EXTERIOR FINISH
GB1	5/8" GYP. BOARD
GB2	5/8" TYPE X GYP. BOARD
GB3	5/8" HIGH IMPACT GYP. BOARD
GB4	5/8" TYPE X WATER RESISTANT GYP. BOARD

FINISH ABBREVIATIONS –

CARPET:

- C1 VENDOR: INTERFACE FLOR; COLLECTION: PIETRA; STYLE: BRESCIA; COLOR: 8862 VERDE
- C2 VENDOR: INTERFACE FLOR; COLLECTION: FLATIRON; STYLE: 1ST AVENUE; COLOR: 8139 SOAPSTONE
- C3 VENDOR: INTERFACE FLOR; COLLECTION: FLATIRON; STYLE: 2ND AVENUE; COLOR: 8162 WOOSTER
- C4 VENDOR: INTERFACE FLOR; STYLE: ENTROPY; COLOR: 7200 VARIATIONS
- C5 VENDOR: INTERFACE FLOR; STYLE: ENTROPY; COLOR: 7243 JUNIPER

CONCRETE:

- CONC CONCRETE WITH SEALER SEE SPEC. SECTION 03356.
- CONC1 CONCRETE WITH WATERPROOF DECK SURFACE SEE SPEC. SECTION 07350

CORK:

- CORK VENDOR: WINCANDERS; PRODUCT: SERIES 1000, ORIGINALS, ACCENT 0141001

COUNTERTOP:

- CT1 VENDOR: PAPERSTONE; COLOR: MOCHA
- CT2 VENDOR: CAESARSTONE; STYLE: 2370 MOCHA
- CT3 VENDOR: CAESARSTONE; STYLE: 4250 JERUSALEM SAND
- CT4 VENDOR: CAESARSTONE; STYLE: 2141 BLIZZARD

METAL:

- MT VENDOR: BERRIDGE MANUF. CO.; COLOR: ZINC–COTE

PAINT:

- P1 VENDOR: DUNN EDWARDS; COLOR: DE6213 FINE GRAIN; FINISH: SATIN
- P2 VENDOR: DUNN EDWARDS; COLOR: DE6212, CRISP MUSLIN; FINISH: SATIN
- P3 VENDOR: DUNN EDWARDS; COLOR: DEC750, BISON BEIGE; FINISH: SATIN
- P4 VENDOR: DUNN EDWARDS; COLOR: DE5541, TRAILING VINE; FINISH: SATIN

PAINT CONTINUED:

- P5 VENDOR: DUNN EDWARDS; COLOR: DE5540, TINTED MINT; FINISHI SATIN
- P6 VENDOR: DUNN EDWARDS; COLOR: DE6249, TRINITY ISLANDS; FINISH: SATIN
- P7 VENDOR: DUNN EDWARDS; COLOR: DE5770, SMOKE AND MIRRORS; FINISH: SATIN
- P8 VENDOR: DUNN EDWARDS; COLOR: DE6247, GARDEN PEBBLE; FINISH: SATIN
- P9 VENDOR: DUNN EDWARDS; COLOR: DE6248, SPOOKY; FINISH: SATIN
- P10 VENDOR: DUNN EDWARDS; COLOR: DEC756, WEATHERED BROWN; FINISH: SATIN
- P11 VENDOR: DUNN EDWARDS; COLOR: DE5774, THUNDERCLOUD; FINISH: SATIN
- P12 VENDOR: DUNN EDWARDS; COLOR: DE6250, FAIRBANK GREEN; FINISH SATIN
- P13 VENDOR: DUNN EDWARDS; COLOR: DE6330, WATERLOO; FINISH: SATIN

PAINT CONTINUED:

- P14 VENDOR: DUNN EDWARDS; COLOR: DE6331, BAY OF HOPE; FINISH: SATIN
- P15 VENDOR: DUNN EDWARDS; COLOR: DE6332, GLEN FALLS; FINISH: SATIN
- P16 NOT USED
- P17 NOT USED
- P18 VENDOR: DUNN EDWARDS; COLOR: DE6169, MILK MUSTACHE; FINISH: SATIN
- P19 VENDOR: DUNN EDWARDS; COLOR: DE6170, RICE BOWL; FINISH: SATIN
- P20 VENDOR: DUNN EDWARDS; COLOR: DEC765, BONE; FINISH: SATIN
- P21 VENDOR: DUNN EDWARDS; COLOR: DE5772, BLUE SPRUCE; FINISH: SATIN
- P22 VENDOR: DUNN EDWARDS; COLOR: DE5773, STONE SILVER; FINISH: SATIN
- P23 VENDOR: DUNN EDWARDS; COLOR: DE6374, SILVER POLISH; FINISH: SATIN

PLASTIC LAMINATE:

- PL1 VENDOR: PIONITE; COLOR: ST604, NUBIAN BROWN; FINISH: SUEDE
- PL2 VENDOR: ARBORITE; COLOR: P–297 CA, TATAMI WASABI
- PL3 VENDOR: WILSONART; COLOR: 7933T–07, CAFELLE

TOPSET RUBBER BASE:

- RB VENDOR: JOHNSONITE; COLOR: 167 FUDGE
- STR1 RUBBER STAIR TREAD AND FINISH, BY JOHNSONITE. COLOR 167 FUDGE RAISED ROUND TREAD. CONTRASTING STRIPE AT TOP AND BOTTOM OF STAIRS SHALL BE COLOR 194 ANTIQUE WHITE

TILE (CERAMIC):

- TC1 VENDOR: BEDROSIANS; COLLECTION: BELLISSIMA; COLOR: BEL06 OLIVE LEAF; SIZE: BRICK 3"X6"; GROUT: TO BE SELECTED BY DESIGNER
- TC2 VENDOR: BEDROSIANS; COLLECTION: BELLISSIMA; COLOR: BEL06 OLIVE LEAF; SIZE: 6"X6" WITH COVE PIECES; GROUT: TO BE SELECTED BY DESIGNER
- TC3 VENDOR: BEDROSIANS; COLLECTION: BELLISSIMA; COLOR: BEL05 CHESTNUT; SIZE: A106 6" QUARTER ROUND/CNR
- TC4 VENDOR: BEDROSIANS; COLLECTION: BELLISSIMA; COLOR: BEL04 LINEN SATIN; SIZE: BRICK 3"X6" WITH COVE PIECES; GROUT: TO BE SELECTED BY DESIGNER
- TC5 VENDOR: CEPAC TILE; COLLECTION: LUMINOUS BOARDERS; COLOR: LUM–14 JADE

TILE (CERAMIC) CONTINUED:

- TC6 VENDOR: CEPAC TILE; COLLECTION: LUMINOUS MOSAICS; COLOR: LIM–4 JADE
- TC7 VENDOR: DAL TILE; COLLECTION: MATTE; COLOR: 0732 UPTOWN TAUPE(2); SIZE: 6"X6" WITH COVE PIECES; GROUT: TO BE SELECTED BY DESIGNER

TILE (GLASS):

- TG1 NOT USED
- TG2 VENDOR: G&G HOME SUPPLIES; COLLECTION: GLASS MOSAIC; COLOR: GSD846; SIZE: 12"X12
- TG3 VENDOR: G&G HOME SUPPLIES; COLLECTION: GLASS MOSAIC; COLOR: GSD326; SIZE: 12"X12"

TILE (PORCELAIN):

- TP1 VENDOR: DAL TILE; COLLECTION: CONCRETE; COLOR: CN94 EASTSIDE BROWN; SIZE: 20"X20"; GROUT: TO BE SELECTED BY DESIGNER
- TP2 VENDOR: CROSSVILLE; COLLECTION: COLOR BLOX; COLOR: A1108 SEA OTTER; SIZE: 6"X6"
- TP3 VENDOR: CROSSVILLE; COLLECTION: CROSS–COLORS; COLOR: A215 EMPRESS WHITE; SIZE: 2"X2"

TILE (PORCELAIN) CONTINUED:

- TP4 VENDOR: CROSSVILLE; COLLECTION: CROSS–COLORS; COLOR: A215 EMPRESS WHITE; SIZA: 4"X4"

VINYL TILE:

- VT VENDOR: MANNINGTON; COLOR: 343 CITRINE; SIZE: 12"X12"

WOOD:

- W1 VENDOR: PLYBOO; STYLE: BB–0372PD; COLOR: PLYBOO STRAND DARK; SIZE: 3"
- W2 VENDOR: PLYBOO PURE; STYLE: FL–3636PF–NAF; COLOR: PREFINISHED PLYBOO STRAND DARK
- W3 VENDOR: ARCHITECTURAL SYSTEMS, INC.; COLLECTION: SCULPTURED; STYLE: MDF WPMAS001; SIZE: 4'X8' PANELS; FINISH: SEAL WITH CLEAR SATING LACQUER, 3 COAT, SAND LIGHTLY BETWEEN COAT, MATCHING SOLID MDF 4" BASE & END CAP.
- W4 VENDOR: ARCHITECTURAL SYSTEMS, INC.; COLLECTION: TROPICAL VENEER; STYLE: BAMBOO RINGS WPTRP067
- W5 VENDOR: PAPERSTONE; COLOR: OBSIDIAN
- W6 VENDOR: PLYBOO STRAND; STYLE: BP–1872PD DARK; SIZE: 4MMx30"x72" SOLID
- W7 VENDOR: PLYBOO STRAND; STYLE: DARK – STAIR TREADS AND RISERS; SIZE: 3/8" THICK
- W8 VENDOR: PLYBOO HAVANNA STRAND 3–PLY; STYLE: BP–4872PD–NAF

KEY PLAN

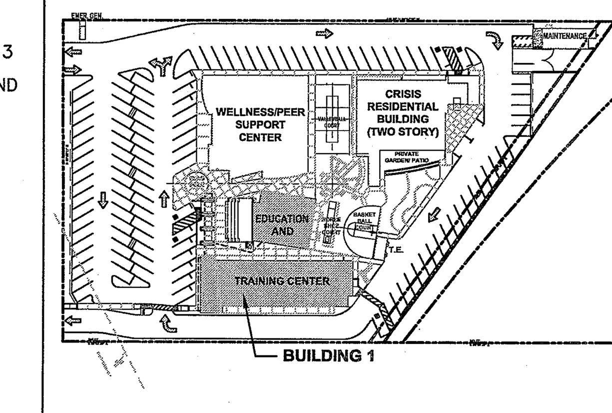

0742 COUNTY OF ORANGE HEALTH CARE AGENCY 401 SOUTH TUSTIN STREET

County of Orange
OC PUBLIC WORKS
Architecture & Engineering

0742 Revisions
Sym. | Descrip. | Date | By

Consultants
Drawn____ Chkd.____ Date____

A-E Seal: LICENSED ARCHITECT ALLEN L. HIBBS NO. C10511 REN.7/31/2011 STATE OF CALIFORNIA

A-E ALEXANDER + HIBBS, AIA, INC.
ALEXANDER + HIBBS, AIA, INC. Architecture and Planning, 1200 N. JEFFERSON ST. SUITE A, ANAHEIM, CALIFORNIA 92807, (714) 630-3686
Design DF Chkd. AH Date Nov. 26, 2009

Sht Title BUILDING 1 - SCHEDULES
Project COUNTY OF ORANGE HEALTH CARE AGENCY
401 SOUTH TUSTIN STREET
401 SOUTH TUSTIN STREET
ORANGE, CA 92866
PROJ. NO. 100-042-P210-4200

Plan No. 52333-03608
Sheet A-6.1.1