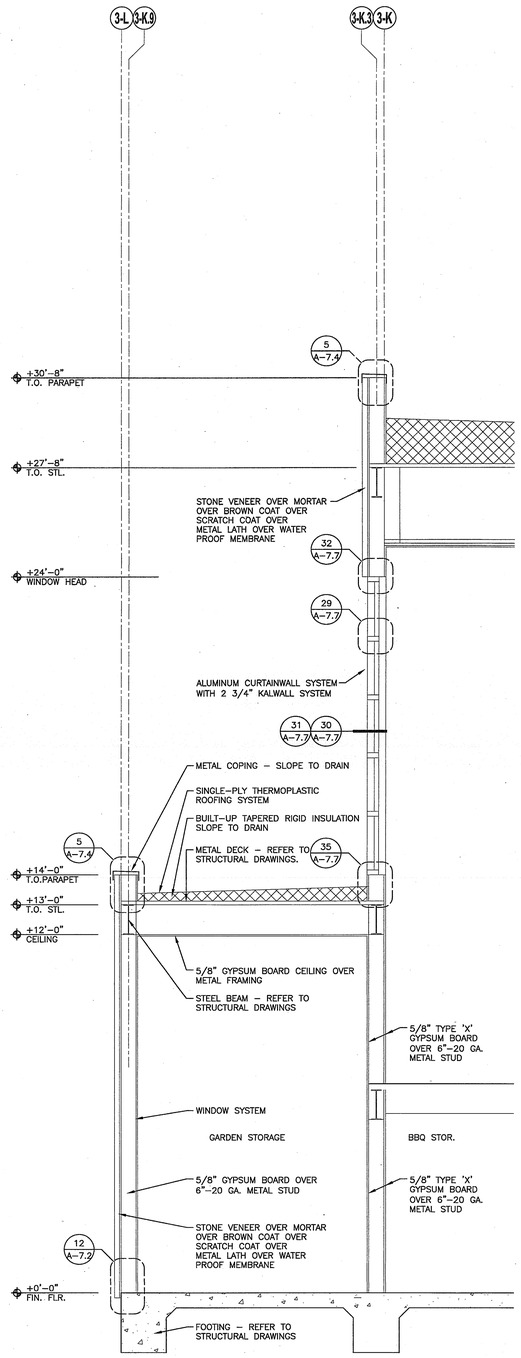

BUILDING 3 - WALL SECTION SCALE: 1/2"=1'-0" 2

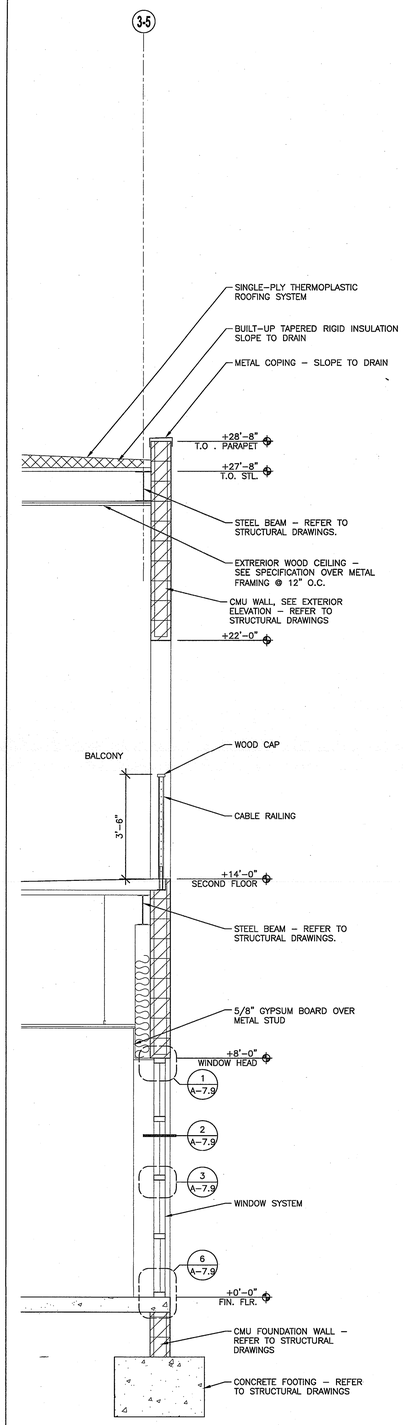

BUILDING 3 - WALL SECTION SCALE: 1/2"=1'-0" 1

KEY PLAN

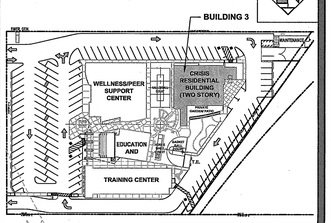

County of Orange
OC PUBLIC WORKS
Architecture & Engineering

Revisions				
Sym.	Descrip.	Date	By	

Consultants

Drawn	Chkd.	Date

A-E Seal

A-E ALEXANDER + HIBBS, AIA, INC.

ALEXANDER + HIBBS, AIA, INC. Architecture and Planning 1000 N. Main Street, Suite A Santa Ana, California 92701 (714) 835-0300

Design	Chkd.	Date
DF	AH	Nov. 26, 2009

Sht Title BUILDING 3 - WALL SECTIONS
Project COUNTY OF ORANGE HEALTH CARE AGENCY
401 SOUTH TUSTIN STREET
401 SOUTH TUSTIN STREET
ORANGE, CA 92866
PROJ. NO. 100-042-P210-4200

Plan No.
52333-03608

Sheet
A-4.3.5

0742 COUNTY OF ORANGE HEALTH CARE AGENCY 401 SOUTH TUSTIN STREET