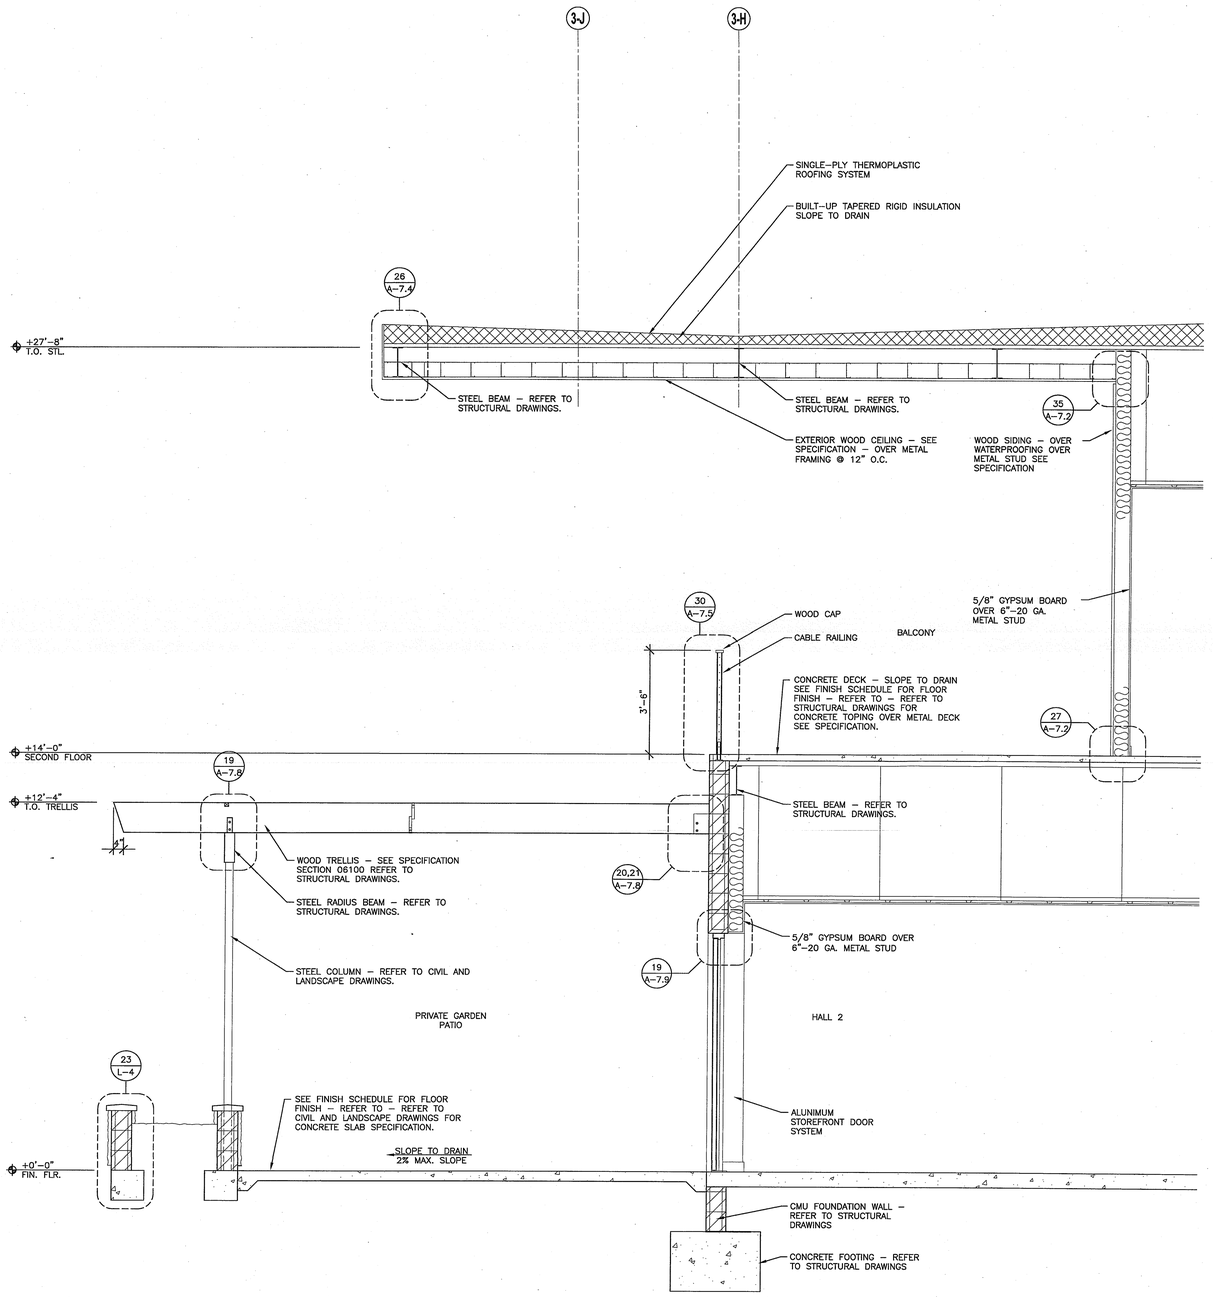

BUILDING 3 - WALL SECTION SCALE: 1/2"=1'-0" 2

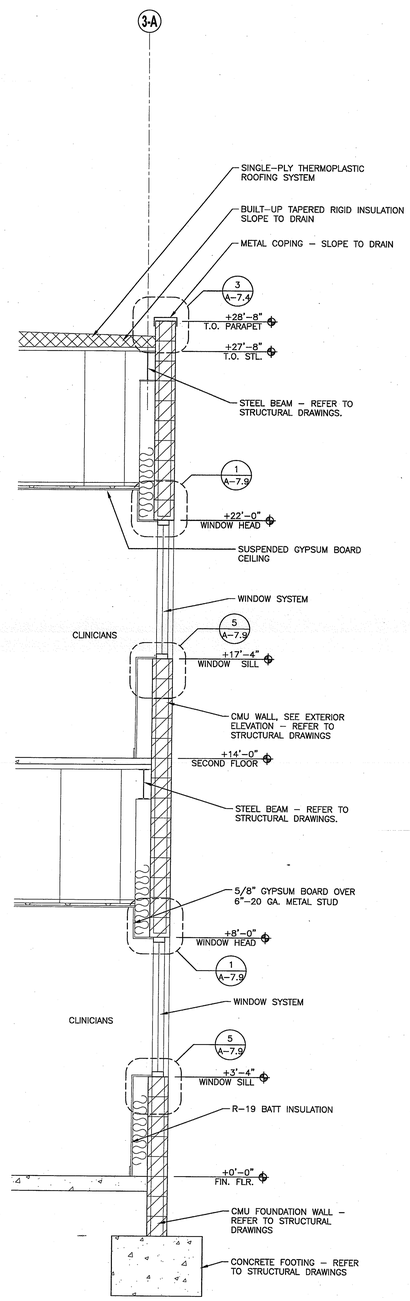

BUILDING 3 - WALL SECTION SCALE: 1/2"=1'-0" 1

KEY PLAN

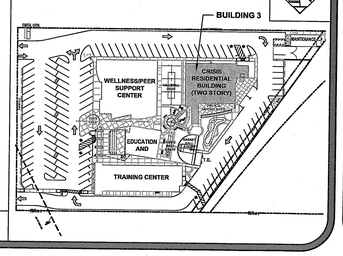

County of Orange
OC PUBLIC WORKS
Architecture & Engineering

Revisions

Sym.	Descrip.	Date	By
0742			

Consultants

Drawn.	Chkd.	Date

A-E Seal

A-E ALEXANDER + HIBBS, AIA, INC.

Design DF | Chkd. AH | Date Nov. 26, 2009

Sht Title BUILDING 3 - WALL SECTIONS

Project COUNTY OF ORANGE HEALTH CARE AGENCY
401 SOUTH TUSTIN STREET
401 SOUTH TUSTIN STREET
ORANGE, CA 92866

PROJ. NO. 100-042-P210-4200

Plan No. 52333-03608

Sheet A-4.3.3

0742 COUNTY OF ORANGE HEALTH CARE AGENCY 401 SOUTH TUSTIN STREET