FINISH SCHEDULE BUILDING 3

NO.	ROOM NAME	FLR	BASE	WALLS N MTL.	WALLS N FIN.	WALLS E MTL.	WALLS E FIN.	WALLS S MTL.	WALLS S FIN.	WALLS W MTL.	WALLS W FIN.	CEILING MTL.	CEILING FIN.	CEILING HGT.	NO.	REMARKS
3-100	FOYER	TP1	W1	GB2	P9	GB1	P9	GB1	P9	GB2	P9	GB1	P20	–	3-100	
3-101	ELEV. ROOM	CONC	RB	–	–	–	–	GB2	P20	GB1	P20	GB2	P20	–	3-101	
3-102	RECEPTION CLERICAL	C4	W1	GB1	P14	GB1/CT2	P9	–	–	GB2	P14	GB1	P20	–	3-102	
3-103	RECORD STORAGE	C1	W1	GB1	P20	GB2	P20	GB1/GB2	P20	GB1	P20	GB1	P20	–	3-103	
3-104	NURSE EXAM ROOM	VT	RB	GB1	P20	GB1	P20	GB1	P20	GB1	P20	GB1	P20	–	3-104	
3-105	CLINICIANS	C1	W1	GB1	P8	GB1	P8	GB1	P8	GB1	P8	GB1	P20	–	3-105	
3-106	HALL 1	C1	W1	GB1	P14	GB2	P6	GB1/GB2	P6	–	–	GB1	P20	–	3-106	
3-107	WOMEN'S STAFF TOILET	TP2	TP2	–	*	GB2/–	*	–	*	–	*	GB1	P20	–	3-107	* SEE INT. ELEV.-TILE & PATTERN, DETAILS SHEET A-7.5, NOTE 1
3-108	MEN'S STAFF TOILET	TP2	TP2	–	*	–	*	–	*	–	*	GB1	P20	–	3-108	* SEE INT. ELEV.-TILE & PATTERN, DETAILS SHEET A-7.5, NOTE 1
3-109	LIVING ROOM	C1/C4	W1	GB1	P8/P14	GB1	P6	GB1	P8	GB1	P8	GB1	P20	–	3-109	PARTIAL WALLS OF W3 & PAPERSTONE
3-110	BED 1/2	C1/C4	W1	GB3	P9	GB3	P8	GB3	P8	GB3	P8	GB1	P20	–	3-110	
3-111	SHOWER ROOM 1	TP2	TP2	–	*	–	*	–	*	–	*	GB1	P20	–	3-111	* SEE INT. ELEV.-TILE & PATTERN, DETAILS SHEET A-7.5, NOTE 1
3-111A	SHOWER 1	TP2	TP2	–	*	–	*	–	*	–	*	GB1	P20	–	3-111A	* SEE INT. ELEV.-TILE & PATTERN, DETAILS SHEET A-7.5, NOTE 1
3-112	BED 3/4	C1/C4	W1	GB3	P14	GB3	P13	GB3	P13	GB3	P13	GB1	P20	–	3-112	
3-113	BED 5/6	C1/C4	W1	GB3	P8	GB3	P8	GB3	P8	GB3	P9	GB1	P20	–	3-113	
3-114	SHOWER ROOM 2	TP2	TP2	–	*	–	*	–	*	–	*	GB1	P20	–	3-114	* SEE INT. ELEV.-TILE & PATTERN, DETAILS SHEET A-7.5, NOTE 1
3-114A	SHOWER 2	TP2	TP2	–	*	–	*	–	*	–	*	GB1	P20	–	3-114A	* SEE INT. ELEV.-TILE & PATTERN, DETAILS SHEET A-7.5, NOTE 1
3-115	BED 7/8	C1/C4	W1	GB3	P13	GB3	P13	GB3	P13	GB3	P14	GB1	P20	–	3-115	
3-116	TELE./ELEC.	CONC	RB	GB1	P20	GB1	P20	–	–	–	–	GB1	P20	–	3-116	
3-117	FIRE RISER	CONC	RB	–	–	GB1	P20	–	–	–	–	GB1	P20	–	3-117	
3-118	SUN ROOM	C4	W1	GB1	P14	GB1	P14	GB1	P14	GB1	P14	GB1	P20	–	3-118	
3-119	DATA	CONC	RB	GB1	P20	GB1	P20	GB1	P20	GB1	P20	GB1	P20	–	3-119	
3-120	SECURE STOR.	TP2	TP2	GB1	P20	GB1	P20	GB1	P20	GB1	P20	GB1	P20	–	3-120	
3-121	JAN.	TP2	TP2	GB1	P20	GB1	P20	GB1	P20	GB1	P20	GB1	P20	–	3-121	
3-122	HALL 2	TP1	W1	–	–	GB1	P8	GB1	P8	GB1	P6	GB1	P20	–	3-122	
3-123	DINING	CORK	W1	GB1	P9	GB1	P9	GB1	P9	GB1	P6	GB1	P20	–	3-123	
3-124	KITCHEN	CORK	W1	GB1	P9	GB1	P9	–	–	GB1	P6	GB1	P20	–	3-124	SEE INTERIOR ELEVATIONS-TILE & CABINETS
3-125	KITCHEN STOR.	CORK	WB	–	P1	–	P1	–	P1	–	P1	–	–	–	3-125	
3-126	COMMERCIAL LAUNDRY STOR.	VT	RB	GB1	P20	GB1	P20	GB1	P20	GB1	P20	GB1	P20	–	3-126	
3-127	GEN. STOR.	VT	RB	GB1	P20	GB1	P20	GB1	P20	GB1	P20	GB1	P20	–	3-127	
3-128	BBQ. STORAGE	CONC	–	GB1	P20	–	–	GB1	P20	GB1	P20	GB1	P20	–	3-128	
3-129	GARDEN STORAGE	CONC	–	GB1	P20	GB1	P20	GB1	P20	GB1	P20	GB1	P20	–	3-129	
3-ST1	STAIRS	W7	W1	GB2	P9	GB2	P9	GB2	P8	GB2	P8	GB1	P20	–	3-ST1	
3-ST2	STAIRS	STR1	RB	GB2	P20	GB2	P20	GB2	P20	GB2	P20	GB2	P20	–	3-ST2	
3-200	HALL 3	TP1	W1	GB1	P15	GB1	P15	GB1	P15	GB1	P15	GB1	P20	–	3-200	
3-201	INTERVIEW ROOM	C1	W1	GB1	P20	GB1	P20	GB1	P20	GB1/GB2	P20	GB1	P20	–	3-201	
3-202	HALL 4	C1	W1	GB1	P9	–	–	GB1	P15	–	–	GB1	P20	–	3-202	
3-203	PROGRAM DIRECTOR	C4	W1	GB1	P6	GB1	P8	GB1	P8	GB1	P8	GB1	P20	–	3-203	
3-204	PSYCH	C4	W1	GB1	P9	GB1	P9	GB1	P9	GB1	P9	GB1	P20	–	3-204	
3-205	CLINICIANS	C1	W1	GB1	P13	GB1	P13	GB1	P13	GB1	P13	GB1	P20	–	3-205	
3-206	BED 9	C1/C4	W1	GB3	P14	GB3	P13	GB3	P13	GB3	P13	GB1	P20	–	3-206	
3-207	SHOWER ROOM 3	TP2	TP2	–	*	–	*	–	*	–	*	GB1	P20	–	3-207	* SEE INT. ELEV.-TILE & PATTERN, DETAILS SHEET A-7.5, NOTE 1
3-207A	SHOWER 3	TP2	TP2	–	*	–	*	–	*	–	*	GB1	P20	–	3-207A	* SEE INT. ELEV.-TILE & PATTERN, DETAILS SHEET A-7.5, NOTE 1
3-208	BED 10/11	C1/C4	W1	GB3	P9	GB3	P8	GB3	P8	GB3	P8	GB1	P20	–	3-208	
3-209	BED 12/13	C1/C4	W1	GB3	P13	GB3	P13	GB3	P13	GB3	P14	GB1	P20	–	3-209	
3-210	SHOWER ROOM 4	TP2	TP2	–	*	–	*	–	*	–	*	GB1	P20	–	3-210	* SEE INT. ELEV.-TILE & PATTERN, DETAILS SHEET A-7.5, NOTE 1
3-210A	SHOWER 4	TP2	TP2	–	*	–	*	–	*	–	*	GB1	P20	–	3-210A	* SEE INT. ELEV.-TILE & PATTERN, DETAILS SHEET A-7.5, NOTE 1
3-211	BED 14/15	C1/C4	W1	GB3	P8	GB3	P8	GB3	P8	GB3	P9	GB1	P20	–	3-211	
3-212	GEN. STOR.	VT	RB	GB1	P20	GB1	P20	GB1	P20	GB1	P20	GB1	P20	–	3-212	
3-213	HALL 5	C1	W1	GB1	P9	GB1	P9	–	–	GB1	P9	GB1	P20	–	3-213	
3-214	HALL 6	C1	W1	GB1	P9	–	–	GB1	P9	GB1	P9	GB1	P20	–	3-214	
3-215	LIVING ROOM	C1/C4	W1	–	–	GB1	P15	GB1	P9	GB1	P9	GB1	P20	–	3-215	
3-216	HALL 7	C1/C4	W1	GB1	P9	GB2	P15	GB1	P15	–	–	GB1	P20	–	3-216	
3-217	STAFF LOCKER ROOM	TP2	TP2	GB1	P20	GB1	P20	GB1	P20	GB1	P20	GB1	P20	–	3-217	
3-218	RES. LAUNDRY STOR.	VT	RB	GB1	P20	GB1	P20	GB1	P20	GB1	P20	GB1	P20	–	3-218	
3-219	SUN ROOM	C4	W1	GB1	P6	GB1	P6	GB1	P6	GB1	P6	GB1	P20	–	3-219	
3-220	BALCONY	CONC1	–	–	–	–	–	–	–	–	–	–	–	–	3-220	SEE ELEVATIONS FOR FINISH MATERIALS

DOOR SCHEDULE BUILDING 3

NO.	SIZE WIDTH	SIZE HEIGHT	SIZE THK.	CONSTRUCTION TYPE	CONSTRUCTION DOOR	CONSTRUCTION FRAME	FINISH DOOR	FINISH FRAME	LBL	HDW SET	SGN	DETAILS HEAD	DETAILS JAMB	DETAILS THRSH	DETAILS MUL.	REMARKS SEE DOOR NOTES
3-100	6'-0"	8'-0"	–	E	AL	AL	–	–	–	13	1*	–	–	35 A-7.1	–	NOTE 8, EACH LEAF. * DR SHALL READ "BUILDING D"
3-101	3'-0"	8'-0"	1 3/4"	D	SC	KD	PL3	P10	–	16	2	3 A-7.1	3 A-7.1	28 A-7.1	–	
3-103	3'-0"	8'-0"	1 3/4"	D	SC	KD	PL3	P10	–	05	2	3 A-7.1	3 A-7.1	18 A-7.1	–	
3-104	4'-0"	8'-0"	1 3/4"	D	SC	KD	PL3	P10	–	05	2	3 A-7.1	3 A-7.1	13 A-7.1	–	
3-105	3'-0"	8'-0"	1 3/4"	D	SC	KD	PL3	P10	–	05	2	3 A-7.1	3 A-7.1	18 A-7.1	–	
3-106	3'-0"	8'-0"	1 3/4"	D	HM	HM	P10	P10	1 HR	17	2	3 A-7.1	27 A-7.1	12 A-7.1	–	MAGNETIC HOLD OPEN
3-107	3'-0"	7'-0"	1 3/4"	D	SC	KD	PL3	P10	–	04	4	10 A-7.1	10 A-7.1	21 A-7.1	–	UBDERCUT 1"
3-108	3'-0"	7'-0"	1 3/4"	D	SC	KD	PL3	P10	–	04	4	10 A-7.1	10 A-7.1	21 A-7.1	–	UNDERCUT 1"
3-110	3'-0"	8'-0"	1 3/4"	D	SC	KD	PL3	P10	–	05	2	3 A-7.1	3 A-7.1	18 A-7.1	–	
3-111	3'-0"	8'-0"	1 3/4"	D	SC	KD	PL3	P10	–	04-A	4*	10 A-7.1	10 A-7.1	21 A-7.1	–	LOUVER 18X12 * UNISEX
3-112	3'-0"	8'-0"	1 3/4"	D	SC	KD	PL3	P10	–	05	2	3 A-7.1	3 A-7.1	18 A-7.1	–	
3-113	3'-0"	8'-0"	1 3/4"	D	SC	KD	PL3	P10	–	05	2	3 A-7.1	3 A-7.1	18 A-7.1	–	
3-114	3'-0"	8'-0"	1 3/4"	D	SC	KD	PL3	P10	–	04-A	4*	10 A-7.1	10 A-7.1	21 A-7.1	–	LOUVER 18X12 * UNISEX
3-115	3'-0"	8'-0"	1 3/4"	D	SC	KD	PL3	P10	–	05	2	3 A-7.1	3 A-7.1	18 A-7.1	–	
3-116	3'-0"	8'-0"	1 3/4"	D	HM	HM	P10	P10	–	10	3	2 A-7.1	2 A-7.1	20 A-7.1	–	
3-117	3'-0"	8'-0"	1 3/4"	D	HM	HM	P10	P10	–	10	3	2 A-7.1	2 A-7.1	20 A-7.1	–	
3-118	3'-0"	8'-0"	1 3/4"	D	SC	KD	PL3	P10	–	05	2	3 A-7.1	3 A-7.1	18 A-7.1	–	
3-119	3'-0"	8'-0"	1 3/4"	D	HM	HM	P10	P10	–	11	3	9 A-7.1	9 A-7.1	20 A-7.1	–	CARD READER
3-120	3'-0"	8'-0"	1 3/4"	D	SC	KD	PL3	P10	–	07	2	3 A-7.1	3 A-7.1	13 A-7.1	–	UNDERCUT 1"
3-121	3'-0"	8'-0"	1 3/4"	D	SC	KD	PL3	P10	–	07	2	3 A-7.1	3 A-7.1	13 A-7.1	–	UNDERCUT 1"
3-122	6'-4"	8'-0"	–	E	AL	AL	–	–	–	18	–	9 A-7.1	9 A-7.1	28 A-7.1	–	NOTE 8, EACH LEAF
3-123	6'-8"	8'-0"	–	E	AL	AL	–	–	–	18	–	9 A-7.1	9 A-7.1	19 A-7.1	–	NOTE 8, EACH LEAF
3-125	3'-0"	8'-0"	1 3/4"	D	SC	KD	PL3	P10	–	05	2	3 A-7.1	3 A-7.1	–	–	UNDERCUT 1"
1-126	3'-0"	8'-0"	1 3/4"	D	SC	KD	PL3	P10	–	05	2	3 A-7.1	3 A-7.1	14 A-7.1	–	UNDERCUT 1"
3-127	3'-0"	8'-0"	1 3/4"	D	SC	KD	PL3	P10	–	05	2	3 A-7.1	3 A-7.1	14 A-7.1	–	
3-128A	3'-0"	8'-0"	1 3/4"	D	HM	HM	P10	P10	–	10	3	6 A-7.1	6 A-7.1	20 A-7.1	–	
3-128B	3'-0"	8'-0"	1 3/4"	D	HM	HM	P10	P10	–	19	3	6 A-7.1	6 A-7.1	19 A-7.1	–	NOTE 8
3-129	3'-0"	8'-0"	1 3/4"	D	HM	HM	P10	P10	–	10	3	6 A-7.1	6 A-7.1	20 A-7.1	–	
3-201	3'-0"	8'-0"	1 3/4"	D	SC	KD	PL3	P10	–	05	2	3 A-7.1	3 A-7.1	18 A-7.1	–	
3-203	3'-0"	8'-0"	1 3/4"	D	SC	KD	PL3	P10	–	05	2	3 A-7.1	31 A-7.1	18 A-7.1	–	
3-204	3'-0"	8'-0"	1 3/4"	D	SC	KD	PL3	P10	–	05	2	3 A-7.1	3 A-7.1	18 A-7.1	–	
3-205	3'-0"	8'-0"	1 3/4"	D	SC	KD	PL3	P10	–	05	2	3 A-7.1	3 A-7.1	18 A-7.1	–	
3-206	3'-0"	8'-0"	1 3/4"	D	SC	KD	PL3	P10	–	06	2	3 A-7.1	3 A-7.1	18 A-7.1	–	
3-207	3'-0"	8'-0"	1 3/4"	D	SC	KD	PL3	P10	–	07	2	3 A-7.1	3 A-7.1	14 A-7.1	–	
3-215A	3'-0"	8'-0"	1 3/4"	D	SC	KD	PL3	P10	1-HR	20	2	3 A-7.1	3 A-7.1	14 A-7.1	–	NOTE 8
3-215B	3'-0"	8'-0"	–	E	AL	AL	–	–	–	01	–	– –	– –	34 A-7.1	–	ALUMINUM STOREFRONT, NOTE 8
3-216	3'-0"	8'-0"	1 3/4"	D	HM	HM	P10	P10	1 HR	17	2	3 A-7.1	27 A-7.1	14 A-7.1	–	MAGNETIC HOLD OPEN
3-217	3'-0"	8'-0"	1 3/4"	D	SC	KD	PL3	P10	–	07	2	3 A-7.1	3 A-7.1	12 A-7.1	–	
3-218	3'-0"	8'-0"	1 3/4"	D	SC	KD	PL3	P10	–	07	2	3 A-7.1	3 A-7.1	14 A-7.1	–	LOUVER 18X12
3-219	3'-0"	8'-0"	1 3/4"	D	SC	KD	PL3	P10	–	06	2	3 A-7.1	3 A-7.1	18 A-7.1	–	

DOOR TYPE & NOTES

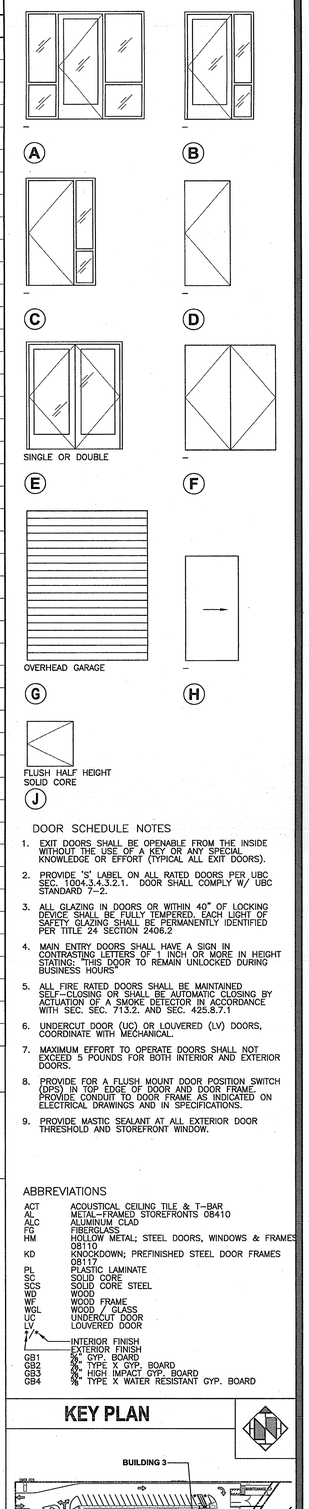

DOOR SCHEDULE NOTES

1. EXIT DOORS SHALL BE OPENABLE FROM THE INSIDE WITHOUT THE USE OF A KEY OR ANY SPECIAL KNOWLEDGE OR EFFORT (TYPICAL ALL EXIT DOORS).
2. PROVIDE 'S' LABEL ON ALL RATED DOORS PER UBC SEC. 1004.3.4.3.2.1. DOOR SHALL COMPLY W/ UBC STANDARD 7-2.
3. ALL GLAZING IN DOORS OR WITHIN 40" OF LOCKING DEVICE SHALL BE FULLY TEMPERED. EACH LIGHT OF SAFETY GLAZING SHALL BE PERMANENTLY IDENTIFIED PER TITLE 24 SECTION 2406.2
4. MAIN ENTRY DOORS SHALL HAVE A SIGN IN CONTRASTING LETTERS OF 1 INCH OR MORE IN HEIGHT STATING: "THIS DOOR TO REMAIN UNLOCKED DURING BUSINESS HOURS"
5. ALL FIRE RATED DOORS SHALL BE MAINTAINED SELF-CLOSING OR SHALL BE AUTOMATIC CLOSING BY ACTUATION OF A SMOKE DETECTOR IN ACCORDANCE WITH SEC. SEC. 713.2. AND SEC. 425.8.7.1
6. UNDERCUT DOOR (UC) OR LOUVERED (LV) DOORS, COORDINATE WITH MECHANICAL.
7. MAXIMUM EFFORT TO OPERATE DOORS SHALL NOT EXCEED 5 POUNDS FOR BOTH INTERIOR AND EXTERIOR DOORS.
8. PROVIDE FOR A FLUSH MOUNT DOOR POSITION SWITCH (DPS) IN TOP EDGE OF DOOR AND DOOR FRAME. PROVIDE CONDUIT TO DOOR FRAME AS INDICATED ON ELECTRICAL DRAWINGS AND IN SPECIFICATIONS.
9. PROVIDE MASTIC SEALANT AT ALL EXTERIOR DOOR THRESHOLD AND STOREFRONT WINDOW.

FINISH NOTES

1. WALLS WITHIN 2 FEET OF FRONT AND / OR SIDE OF URINALS AND WATER CLOSET WILL BE SMOOTH AND OF AHARD NON-ABSORBENT SURFACE TO A HEIGHT OF 4'-0".
2. INTERIOR FINISH WALLS AND CEILING FINISH SHALL BE CLASSIFIED IN ACCORDANCE WITH ASTM E-84.
   BUILDING 3 I-OCCUPANCY – CLASS B

   CLASS B: FLAME SPREAD 26-75:
   SMOKE DEVELOPMENT 0-450.

DOOR SIGN NOTES

(SEE DETAILED DESCRIPTIONS IN SPECIFICATION SECTION 10400)

1. VINYL TYPE ON GLASS.
2. CHANGEABLE INSERT TYPE – BLACK
3. EXTERIOR TYPE – BLACK
4. ACCESSIBILITY TYPE – SEE DETAILS 12/A-0.5 & 13/A-0.5

FINISH ABBREVIATIONS

CARPET:

C1 VENDOR: INTERFACE FLOR
COLLECTION: PIETRA
STYLE: BRESCIA
COLOR: 8862 VERDE

C2 VENDOR: INTERFACE FLOR
COLLECTION: FLATIRON
STYLE: 1ST AVENUE
COLOR: 8139 SOAPSTONE

C3 VENDOR: INTERFACE FLOR
COLLECTION: FLATIRON
STYLE: 2ND AVENUE
COLOR: 8162 WOOSTER

C4 VENDOR: INTERFACE FLOR
STYLE: ENTROPY
COLOR: 7200 VARIATIONS

C5 VENDOR: INTERFACE FLOR
STYLE: ENTROPY
COLOR: 7243 JUNIPER

CONCRETE:

CONC CONCRETE WITH SEALER SEE SPEC. SECTION 03356.

CONC1 CONCRETE WITH WATERPROOF DECK SURFACE SEE SPEC. SECTION 07350

CORK:

CORK VENDOR: WINCANDERS
PRODUCT: SERIES 1000, ORIGINALS, ACCENT 0141001

COUNTERTOP:

CT1 VENDOR: PAPERSTONE
COLOR: MOCHA

CT2 VENDOR: CAESARSTONE
STYLE: 2370 MOCHA

CT3 VENDOR: CAESARSTONE
STYLE: 4250 JERUSALEM SAND

CT4 VENDOR: CAESARSTONE
STYLE: 2141 BLIZZARD

METAL:

MT VENDOR: BERRIDGE MANUF. CO.
COLOR: ZINC-COTE

PAINT:

P1 VENDOR: DUNN EDWARDS
COLOR: DE6213 FINE GRAIN
FINISH: SATIN

P2 VENDOR: DUNN EDWARDS
COLOR: DE6212, CRISP MUSLIN
FINISH: SATIN

P3 VENDOR: DUNN EDWARDS
COLOR: DEC750, BISON BEIGE
FINISH: SATIN

P4 VENDOR: DUNN EDWARDS
COLOR: DE5541, TRAILING VINE
FINISH: SATIN

PAINT CONTINUED:

P5 VENDOR: DUNN EDWARDS
COLOR: DE5540, TINTED MINT
FINISHI SATIN

P6 VENDOR: DUNN EDWARDS
COLOR: DE6249, TRINITY ISLANDS
FINISH: SATIN

P7 VENDOR: DUNN EDWARDS
COLOR: DE5770, SMOKE AND MIRRORS
FINISH: SATIN

P8 VENDOR: DUNN EDWARDS
COLOR: DE6247, GARDEN PEBBLE
FINISH: SATIN

P9 VENDOR: DUNN EDWARDS
COLOR: DE6248, SPOOKY
FINISH: SATIN

P10 VENDOR: DUNN EDWARDS
COLOR: DEC756, WEATHERED BROWN
FINISH: SATIN

P11 VENDOR: DUNN EDWARDS
COLOR: DE5774, THUNDERCLOUD
FINISH: SATIN

P12 VENDOR: DUNN EDWARDS
COLOR: DE6250, FAIRBANK GREEN
FINISH: SATIN

P13 VENDOR: DUNN EDWARDS
COLOR: DE6330, WATERLOO
FINISH: SATIN

PAINT CONTINUED:

P14 VENDOR: DUNN EDWARDS
COLOR: DE6331, BAY OF HOPE
FINISH: SATIN

P15 VENDOR: DUNN EDWARDS
COLOR: DE6332, GLEN FALLS
FINISH: SATIN

P16 NOT USED

P17 NOT USED

P18 VENDOR: DUNN EDWARDS
COLOR: DE6169, MILK MUSTACHE
FINISH: SATIN

P19 VENDOR: DUNN EDWARDS
COLOR: DE6170, RICE BOWL
FINISH: SATIN

P20 VENDOR: DUNN EDWARDS
COLOR: DEC765, BONE
FINISH: SATIN

P21 VENDOR: DUNN EDWARDS
COLOR: DE5772, BLUE SPRUCE
FINISH: SATIN

P22 VENDOR: DUNN EDWARDS
COLOR: DE5773, STONE SILVER
FINISH: SATIN

P23 VENDOR: DUNN EDWARDS
COLOR: DE6374, SILVER POLISH
FINISH: SATIN

PLASTIC LAMINATE:

PL1 VENDOR: PIONITE
COLOR: ST604, NUBIAN BROWN
FINISH: SUEDE

PL2 VENDOR: ARBORITE
COLOR: P-297 CA, TATAMI WASABI

PL3 VENDOR: WILSONART
COLOR: 7933T-07, CAFELLE

TOPSET RUBBER BASE:

RB VENDOR: JOHNSONITE
COLOR: 167 FUDGE

STR1 RUBBER STAIR TREAD AND FINISH, BY JOHNSONITE. COLOR 167 FUDGE. RAISED ROUND TREAD. CONTRASTING STRIPE AT TOP AND BOTTOM OF STAIRS SHALL BE COLOR 194 ANTIQUE WHITE

TILE (CERAMIC):

TC1 VENDOR: BEDROSIANS
COLLECTION: BELLISSIMA
COLOR: BEL06 OLIVE LEAF
SIZE: BRICK 3"X6"
GROUT: TO BE SELECTED BY DESIGNER

TC2 VENDOR: BEDROSIANS
COLLECTION: BELLISSIMA
COLOR: BEL06 OLIVE LEAF
SIZE: 6"X6" WITH COVE PIECES
GROUT: TO BE SELECTED BY DESIGNER

TC3 VENDOR: BEDROSIANS
COLLECTION: BELLISSIMA
COLOR: BEL05 CHESTNUT
SIZE: A106 6" QUARTER ROUND/CNR

TC4 VENDOR: BEDROSIANS
COLLECTION: BELLISSIMA
COLOR: BEL04 LINEN SATIN
SIZE: BRICK 3"X6" WITH COVE PIECES
GROUT: TO BE SELECTED BY DESIGNER

TC5 VENDOR: CEPAC TILE
COLLECTION: LUMINOUS BOARDERS
COLOR: LUM-14 JADE

TILE (CERAMIC) CONTINUED:

TC6 VENDOR: CEPAC TILE
COLLECTION: LUMINOUS MOSAICS
COLOR: LUM-4 JADE

TC7 VENDOR: DAL TILE
COLLECTION: MATTE
COLOR: 0732, UPTOWN TAUPE(?)
SIZE: 6"X6" WITH COVE PIECES
GROUT: TO BE SELECTED BY DESIGNER

TILE (GLASS):

TG1 NOT USED

TG2 VENDOR: G&G HOME SUPPLIES
COLLECTION: GLASS MOSAIC
COLOR: GSD846
SIZE: 12"X12

TG3 VENDOR: G&G HOME SUPPLIES
COLLECTION: GLASS MOSAIC
COLOR: GSD326
SIZE: 12"X12"

TILE (PORCELAIN):

TP1 VENDOR: DAL TILE
COLLECTION: CONCRETE
COLOR: CN94 EASTSIDE BROWN
SIZE: 20"X20"
GROUT: TO BE SELECTED BY DESIGNER

TP2 VENDOR: CROSSVILLE
COLLECTION: COLOR BLOX
COLOR: A1108 SEA OTTER
SIZE: 6"X9"

TP3 VENDOR: CROSSVILLE
COLLECTION: CROSS-COLORS
COLOR: A215, EMPRESS WHITE
SIZE: 2"X2"

TILE (PORCELAIN) CONTINUED:

TP4 VENDOR: CROSSVILLE
COLLECTION: CROSS-COLORS
COLOR: A215 EMPRESS WHITE
SIZA: 4"X4"

VINYL TILE:

VT VENDOR: MANNINGTON
COLOR: 343 CITRINE
SIZE: 12"X12"

WOOD:

W1 VENDOR: PLYBOO
STYLE: BB-0372PD
COLOR: PLYBOO STRAND DARK
SIZE: 3"

W2 VENDOR: PLYBOO PURE
STYLE: FL-3636PF-NAF
COLOR: PREFINISHED PLYBOO STRAND DARK

W3 VENDOR: ARCHITECTURAL SYSTEMS, INC.
COLLECTION: SCULPTURED
STYLE: MDF WPMAS001
SIZE: 4'X8' PANELS
FINISH: SEAL WITH CLEAR SATING LACQUER, 3 COAT, SAND LIGHTLY BETWEEN COAT, MATCHING SOLID MDF 4" BASE & END CAP.

W4 VENDOR: ARCHITECTURAL SYSTEMS, INC.
COLLECTION: TROPICAL VENEER
STYLE: BAMBOO RINGS WPTRP067

W5 VENDOR: PAPERSTONE
COLOR: OBSIDIAN

W6 VENDOR: PLYBOO STRAND
STYLE: BP-1872PD DARK
SIZE: 4MMx30"x72" SOLID

W7 VENDOR: PLYBOO STRAND
STYLE: DARK – STAIR TREADS AND RISERS
SIZE: 3/8" THICK

W8 VENDOR: PLYBOO HAVANNA STRAND 3-PLY
STYLE: BP-4872PD-NAF

ABBREVIATIONS

ACT	ACOUSTICAL CEILING TILE & T-BAR
AL	METAL-FRAMED STOREFRONTS 08410
ALC	ALUMINUM CLAD
FG	FIBERGLASS
HM	HOLLOW METAL; STEEL DOORS, WINDOWS & FRAMES 08110
KD	KNOCKDOWN; PREFINISHED STEEL DOOR FRAMES 08117
PL	PLASTIC LAMINATE
SC	SOLID CORE
SCS	SOLID CORE STEEL
WD	WOOD
WF	WOOD FRAME
WGL	WOOD / GLASS
UC	UNDERCUT DOOR
LV	LOUVERED DOOR
*	INTERIOR FINISH
	EXTERIOR FINISH
GB1	5/8" GYP. BOARD
GB2	5/8" TYPE X GYP. BOARD
GB3	5/8" HIGH IMPACT GYP. BOARD
GB4	5/8" TYPE X WATER RESISTANT GYP. BOARD

KEY PLAN

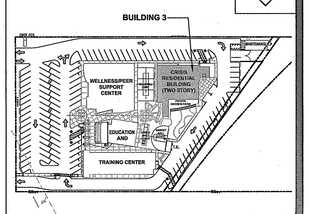

County of Orange
OC PUBLIC WORKS
Architecture & Engineering

Revisions				
Sym.	Descrip.	Date	By	
0742				

Consultants
Drawn___ Chkd.___ Date___

A-E Seal

A-E ALEXANDER + HIBBS, AIA, INC.
ALEXANDER + HIBBS AIA INC
Architecture and Planning
1600 N. Broadway, Suite 1
Santa Ana, CA 92706
(714) 541-1398
Date Nov. 26, 2009
Chkd. AH
Design DF

Sht Title BUILDING 3 - SCHEDULES
Project COUNTY OF ORANGE HEALTH CARE AGENCY
401 SOUTH TUSTIN STREET
401 SOUTH TUSTIN STREET
ORANGE, CA 92866
PROJ. NO. 100-042-P210-4200

Plan No.
52333-03608

Sheet
A-6.3.1

0742 COUNTY OF ORANGE HEALTH CARE AGENCY 401 SOUTH TUSTIN STREET