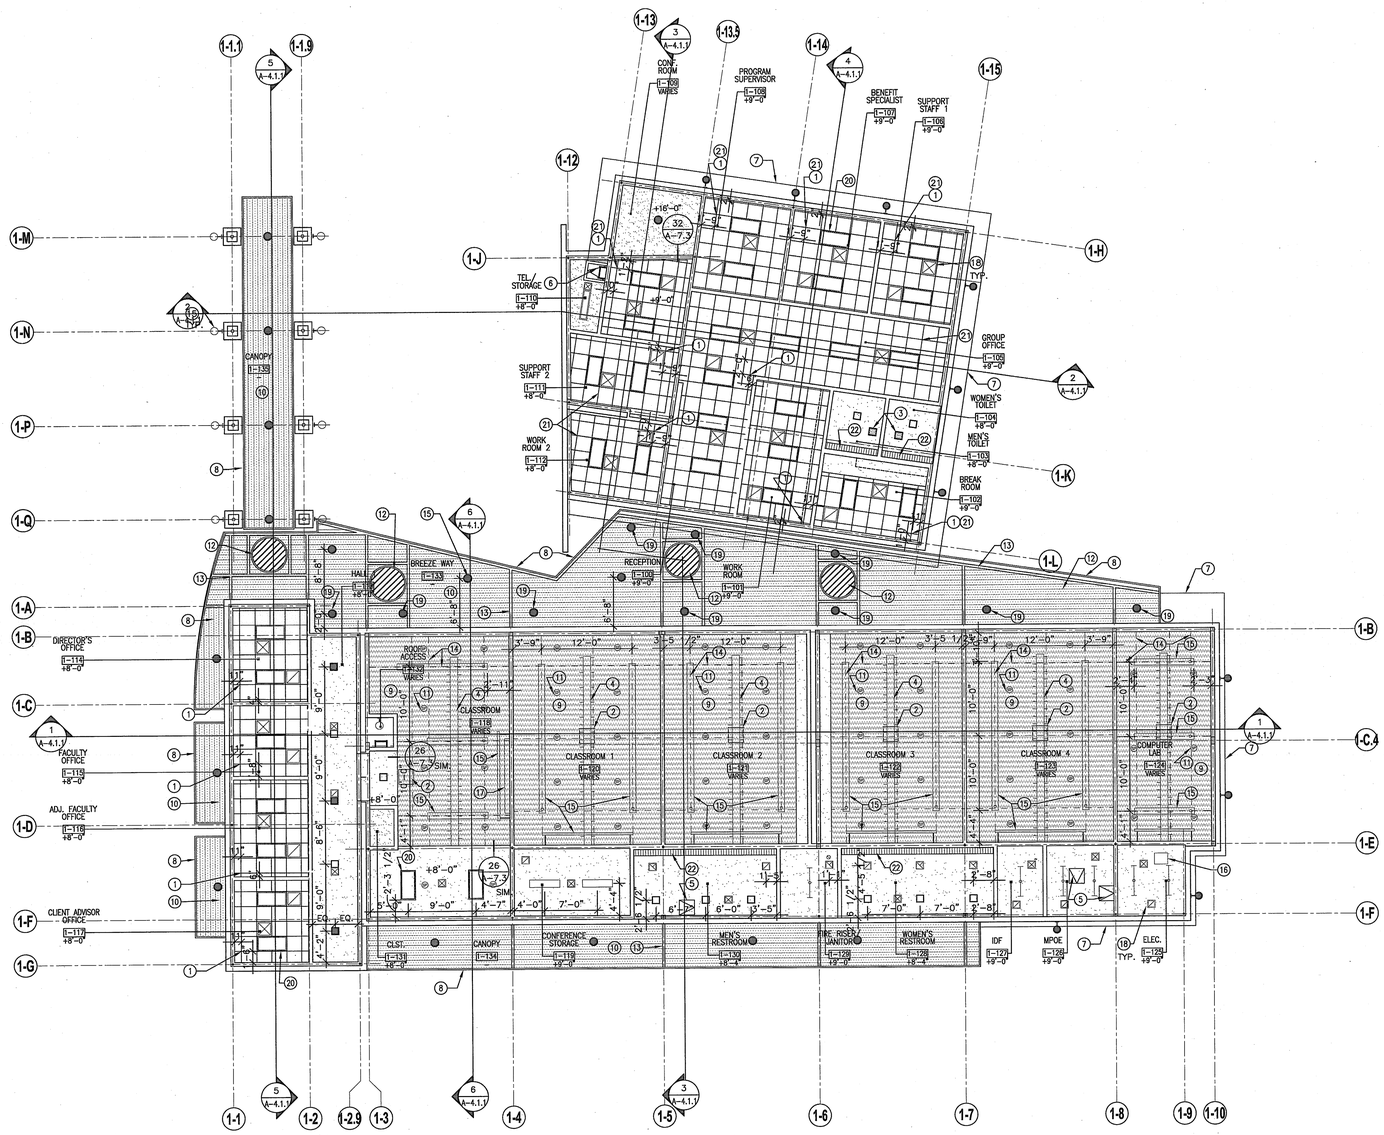

BUILDING 1 - REFLECTED CEILING PLAN

SCALE: 1/8"=1'-0"

1

KEYNOTES

1. SUSPENDED ACOUSTICAL CEILING GRID START POINT.
2. SUSPENDED PROJECTOR PLATFORM 33/A-7.3. ATTACHED TO EPIC DECK WITH EPIC ANKORE HANGER. SEE DETAIL 35/A-7.3. REFER TO ELECTRICAL DRAWINGS.
3. CEILING MOUNTED EXHAUST FAN, REFER TO MECHANICAL DRAWINGS.
4. SUSPENDED DOCTSOX ATTACHED TO EPIC DECK WITH EPIC ANKORE HANGER. SEE DETAIL 35/A-7.3. REFER TO MECHANICAL DRAWINGS.
5. 24"x24" ACCESS PANEL – SEE DETAIL 13/A-7.3.
6. ROOF ACCESS HATCH, SEE SPECIFICATION SECTION 07720.
7. EDGE OF ROOF OVERHANG ABOVE
8. EDGE OF CANOPY OVERHANG ABOVE, SEE DETAIL 35/A-7.4.
9. EXPOSED EPIC DECK/CEILING. SEE FINISH SCHEDULE FOR FINISH.
10. EXPOSED EPIC DECK CANOPY CEILING. SEE FINISH SCHEDULE FOR FINISH.
11. SPEAKER SYSTEM WIRING TO BE WITHIN EPIC DECK SYSTEM, SEE DETAIL 34/A-7.3.
12. UNIT SKYLIGHT, SEE DETAIL 34/A-7.3, SEE SPECIFICATION SECTION 08620.
13. EXPOSED STRUCTURAL SUPPORT, FINISH TO MATCH EPIC DECK FINISH. REFER TO STRUCTURAL DRAWINGS.
14. LIGHT FIXTURE BRACING SEE DETAIL 33/A-7.2. REFER TO ELECTRICAL DRAWINGS.
15. LIGHT FIXTURE – SEE CEILING LEGEND – REFER TO ELECTRICAL DRAWINGS.
16. SUSPENDED ELECTRICAL PANEL – REFER TO ELECTRICAL DRAWINGS.
17. ELECTRIC OPERATED PROJECTOR SCREEN WALL MOUNTED – REFER TO ELECTRICAL DRAWINGS. SEE HANGER DETAIL 27/A-7.3.
18. CEILING REGISTERS – REFER TO MECHANICAL DRAWINGS.
19. LIGHT FIXTURE CENTERED ON CENTERLINE OF DOOR.
20. SUSPENDED LIGHT FIXTURE SEE DETAIL 18/A-7.3.
21. SUSPENDED ACOUSTICAL CEILING PROVIDE COMPRESSION STRUCT. SEE DETAIL 17/A-7.3.
22. RECESS LIGHTING SEE DETAIL 35/A-7.5. REFER TO ELECTRICAL DRAWINGS.

GENERAL NOTES:

A. ELECTRICAL CONDUIT TO BE WITHIN EPIC DECK CAVITY. SEE DETAIL 34/A-7.3.

B. FIRE SPRINKLER LINE TO BE WITHIN EPIC DECK CAVITY. SEE DETAIL 34/A-7.3.

CEILING LEGEND

NOTES:

1. FOR ALL LIGHT FIXTURES, REFER TO ELECTRICAL DRAWINGS
2. FOR ALL MECHANICAL COMPONENTS, REFER TO MECHANICAL DRAWINGS

- 2'-0" x 2'-0" SUSPENDED ACOUSTIC TILE CEILING SEE PLAN FOR HEIGHT SEE DETAILS 11, 12, 15,16 & 17 / A-7.3
- 5/8" GYPSUM BOARD CEILING OVER METAL FRAMING, SEE PLAN FOR HEIGHT SEE DETAILS 6 & 7 / A-7.3. U.N.O.
- EPIC CEILING OVER METAL FRAMING. SEE EXTERIOR ELEVATION FOR HEIGHT.
- WOOD CEILING OVER METAL FRAMING.
- +9'-0" CEILING HEIGHT (FROM TOP OF SLAB)
- RECESSED 2'x4' FLUORESCENT LIGHT FIXTURE SEE ELECTICAL DRAWINGS
- CONTINUOUS RECESSED FLUORESCENT LIGHT FIXTURE SEE ELECTICAL DRAWINGS
- SURFACED MOUNTED FLUORESCENT LIGHT FIXTURE. SEE ELECTRICAL DRAWINGS
- SURFACED MOUNTED STRIP FLUORESCENT LIGHT FIXTURE. SEE ELECTRICAL DRAWINGS
- SUSPENDED FLUORESCENT LIGHT FIXTURE. SEE ELECTRICAL DRAWINGS
- WALL MOUNTED FLUORESCENT LIGHT FIXTURE. SEE ELECTRICAL DRAWINGS
- SURFACE MOUNTED FLUORESCENT LIGHT FIXTURE. SEE ELECTRICAL DRAWINGS
- RECESSED CAN FLUORESCENT DOWN-LIGHT FIXTURE 6" ROUND. SEE ELECTRICAL DRAWINGS
- RECESSED CAN FLUORESCENT DOWN-LIGHT FIXTURE 4.5" ROUND. SEE ELECTRICAL DRAWINGS
- SUSPENDED LIGHT FIXTURE. SEE ELECTRICAL DRAWINGS
- WALL MOUNTED LIGHT FIXTURE. SEE ELECTRICAL DRAWINGS
- WALL MOUNTED LIGHT FIXTURE. SEE ELECTRICAL DRAWINGS
- RECESSED WALL WASHER – UP LIGHT FIXTURE. SEE ELECTRICAL DRAWINGS
- WALL MOUNTED FLUORESCENT LIGHT FIXTURE. SEE ELECTRICAL DRAWINGS
- SP SURFACE MOUNTED SPEAKER
- MECHANICAL SUPPLY AIR DIFFUSER SEE MECHANICAL DRAWINGS
- MECHANICAL RETURN AIR DIFFUSER SEE MECHANICAL DRAWINGS
- MECHANICAL EXHAUST FAN GRILL REFER TO MECHANICAL DRAWINGS
- MECHANICAL EXHAUST FAN CEILING MOUNTED – REFER TO MECHANICAL DRAWINGS
- MECHANICAL SUPPLY AIR DIFFUSER LINEAR SEE MECHANICAL DRAWINGS
- MECHANICAL SUPPLY AIR DUCTSOX – SEE MECHANICAL DRAWINGS

KEY PLAN

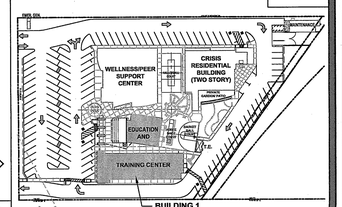

County of Orange

OC PUBLIC WORKS

Architecture & Engineering

Revisions				
Sym.	Descrip.	Date	By	

0742

Consultants

Drawn.	Chkd.	Date

A-E Seal

CONSULTING ARCHITECT ALEXANDER + HIBBS, A.I.A. INC. NO. C-14800 CALIFORNIA STATE OF CALIFORNIA

A-E ALEXANDER + HIBBS, A.I.A. INC.

ALEXANDER + HIBBS, A.I.A. INC. Architecture and Planning 1300 N. Grand Avenue, Suite 4 Santa Ana, California 92705 (714) 558-9991

Date Nov. 26, 2009

Chkd. AH

Design DF

Sht Title BUILDING 1-REFLECTED CEILING PLAN

Project COUNTY OF ORANGE HEALTH CARE AGENCY
401 SOUTH TUSTIN STREET
401 SOUTH TUSTIN STREET
ORANGE, CA 92866

PROJ. NO. 100-042-P210-4200

Plan No. 52333-03608

Sheet A-2.1.2

0742 COUNTY OF ORANGE HEALTH CARE AGENCY 401 SOUTH TUSTIN STREET