FINISH SCHEDULE BUILDING 2

NO.	ROOM NAME	FLR	BASE	WALLS N MTL.	WALLS N FIN.	WALLS E MTL.	WALLS E FIN.	WALLS S MTL.	WALLS S FIN.	WALLS W MTL.	WALLS W FIN.	CEILING MTL.	CEILING FIN.	CEILING HGT.	NO.	REMARKS
2-100	RECEPTION	TP1	W1	–	–	–	–	–	–	–	–	GB1	P20	–	2-100	SOFFIT FACES P20
2-101	HALL 1	TP1	W1	–	–	–	–	–	–	–	–	GB1	P20	–	2-101	SOFFIT FACES P20
2-102	DIRECTOR	C5	W1	GB1	P6	GB1	P6	GB1	P6	–	–	ACT	–	–	2-102	
2-103	CLERICAL	C5	RB	GB1	P6	GB1	P9	GB1	P9	GB1	P6	ACT	–	–	2-103	
2-104	GUEST OFF./ASST.	C5	RB	GB1	P9	GB1	P9	GB1	P9	GB1	P9	ACT	–	–	2-104	
2-105	ACTIVITY STORAGE	VT	RB	GB1	P20	GB1	P20	GB1	P20	GB1	P20	ACT	–	–	2-105	
2-106	FILE	C1	RB	GB1	P20	GB1	P20	GB1	P20	GB1	P20	ACT	–	–	2-106	
2-107	EXERCISE ROOM	C1	RB	GB3	P8	GB3	P8	GB3	P8	GB3	P8	ACT	–	–	2-107	
2-108	GROUP ROOM 1	C1	RB	GB1	P7	GB1	P7	GB1	P7	GB1	P7	ACT	–	–	2-108	
2-109	GROUP ROOM 2	C1	RB	GB1	P20	GB1	P20	GB1	P20	GB1	P20	ACT	–	–	2-109	
2-110	HALL 2	TP1	W1	GB1	P21	GB1	P21	GB1	P6	–	–	ACT	–	–	2-110	
2-111	MEDITATION	C1	W1	GB1	W2	GB1	P9	GB1	P9	GB1	P9	ACT	–	–	2-111	
2-112	COMPUTER LAB	VT	RB	GB1	P8	GB1	P8	GB1	P8	GB1	P8	ACT	–	–	2-112	
2-113	ARTS & CRAFTS	VT	RB	GB1	P20	GB1	P6	GB1	P6	GB1	P20	ACT	–	–	2-113	
2-114	GAME ROOM	C1	RB	GB1	P7	GB1	P7	GB1	P7	GB1	P22	ACT	–	–	2-114	
2-115	KITCHEN	CORK	W1	GB1	P7	GB1	P7	GB1	P7	GB1	P7	ACTC	–	–	2-115	SEE INTERIOR ELEVATION-TILE & PATTERN
2-116	KITCHEN STORAGE	CORK	W1	GB1	P20	GB1	P20	GB1	P20	GB1	P20	GB1	P20	–	2-116	
2-117	JANITOR	TP2	TP2	GB1	P20	GB1	P20	GB1	P20	GB1	P20	GB1	P20	–	2-117	
2-118	MEN	TP2	TP2	–	–	–	–	–	–	–	–	–	P20	–	2-118	SEE INTERIOR ELEVATIONS-TILE & PATTERN, NOTE 1
2-119	WOMEN	TP2	TP2	–	–	–	–	–	–	–	–	–	P20	–	2-119	SEE INTERIOR ELEVATIONS-TILE & PATTERN, NOTE 1
2-120	HALL 3	TP1	W1	GB1	P21	GB1/-/GB1	P9/W8/W3	GB1	P6	GB1	P6		–	–	2-120	PARTIAL WEST WALL W3 & PAPERSTONE
2-121	HALL 4	TP1	W1	GB1	P21	–	–	GB1	P9/P11/P21	GB1	P6	–	–	–	2-121	
2-122	HALL 5	TP1	W1	GB1	P21	GB1	P6	GB1	P6	GB1	P11	–	–	–	2-122	
2-123	HALL 6	TP1	W1	–	–	GB1	P6	GB1	P6	GB1	P6	–	–	–	2-123	
2-124	HALL 7	TP1	W1	–	–	GB1	P6	GB1	P6	GB1	P6	–	–	–	2-124	
2-125	ACTIVITY ROOM	C5	W1	-/GB1	W8/P11	–	–	–	–	GB1	W3	–	–	–	2-125	PARTIAL WEST WALL W3 & PAPERSTONE
2-126	LIVING ROOM	C5	W1	GB1	P9	GB1	P11	–	W8	–	W8	–	–	–	2-126	SOUTH WALL PARTIAL HT, TOP & SIDES W6
2-127	STORAGE	TP1	RB	GB1	P20	GB1	P20	GB1	P20	GB1	P20	–	–	OPEN	2-127	
2-128	ELECT.	CONC	RB	–	–	–	–	GB1	P20	–	–	GB1	P20	–	2-128	
2-129	TEL.	CONC	RB	–	–	–	–	GB1	–	GB1	–	GB1	P20	–	2-129	
2-130	FIRE RISER	CONC	RB	GB1	P20	–	–	–	–	–	–	GB1	P20	–	2-129	

FINISH NOTES

1. WALLS WITHIN 2 FEET OF FRONT AND / OR SIDE OF URINALS AND WATER CLOSET WILL BE SMOOTH AND OF AHARD NON-ABSORBENT SURFACE TO A HEIGHT OF 4'-0".
2. INTERIOR FINISH WALLS AND CEILING FINISH SHALL BE CLASSIFIED IN ACCORDANCE WITH ASTM E-84.
   BUILDING 3 I-OCCUPANCY – CLASS B

   CLASS B: FLAME SPREAD 26-75:
   SMOKE DEVELOPMENT 0-450.

DOOR SCHEDULE BUILDING 2

NO.	SIZE WIDTH	SIZE HEIGHT	SIZE THK.	CONSTRUCTION TYPE	CONSTRUCTION DOOR	CONSTRUCTION FRAME	FINISH DOOR	FINISH FRAME	LBL	HDW SET	SGN	DETAILS HEAD	DETAILS JAMB	DETAILS THRSH	DETAILS MUL.	REMARKS (SEE DOOR NOTES)
2-100	6'-0"	7'-2"	–	E	AL	AL	–	–	–	13	1*	–/–	–/–	35/A-7.1	–/–	ALUMINUM STOREFRONT, PROVIDE PANIC HARDWARE * DR SHALL READ "BUILDING C"
2-102	3'-0"	7'-0"	1 3/4"	C	SC	KD	PL3	P10	–	05	2	3/A-7.1	31/A-7.1	18/A-7.1	–/–	
2-104	3'-0"	7'-0"	1 3/4"	C	SC	KD	PL3	P10	–	05	2	3/A-7.1	31/A-7.1	12/A-7.1	–/–	
2-105	3'-0"	7'-0"	1 3/4"	D	SC	KD	PL3	P10	–	05	2	3/A-7.1	3/A-7.1	13/A-7.1	–/–	
2-106	3'-0"	7'-0"	1 3/4"	D	SC	KD	PL3	P10	–	05	2	3/A-7.1	3/A-7.1	12/A-7.1	–/–	UNDERCUT 1"
2-107	3'-0"	7'-0"	1 3/4"	D	SC	KD	PL3	P10	–	05	2	3/-A-7.1	31/A-7.1	12/A-7.1	–/–	
2-108	3'-0"	7'-0"	1 3/4"	D	SC	KD	PL3	P10	–	05	2	3/A-7.1	3/A-7.1	12/A-7.	–/–	
2-109	3'-0"	7'-0"	1 3/4"	D	SC	KD	PL3	P10	–	05	2	3/A-7.1	3/A-7.1	12/A-7.1	–/–	
2-110	3'-0"	7'-2"	1 3/4"	B	HM	HM	P10	P10	–	14	3	9/A-7.1	4/A-7.1	28/A-7.1	–/–	PROVIDE PANIC HARDWARE
2-111	3'-0"	7'-0"	1 3/4"	D	SC	KD	PL3	P10	–	05	2	3/A-7.1	3/A-7.1	12/A-7.1	–/–	
2-112	3'-0"	7'-0"	1 3/4"	D	SC	KD	PL3	P10	–	05	2	3/A-7.1	3/A-7.1	13/A-7.1	–/–	
2-113	3'-0"	7'-0"	1 3/4"	D	SC	KD	PL3	P10	–	05	2	3/A-7.1	3/A-7.1	13/A-7.1	–/–	
2-114	3'-0"	7'-0"	1 3/4"	D	SC	KD	PL3	P10	–	05	2	3/A-7.1	3/A-7.1	12/A-7.1	–/–	
2-115	3'-0"	7'-0"	1 3/4"	D	SC	KD	PL3	P10	–	05	2	3/A-7.1	3/A-7.1	13/A-7.	–/–	
2-116	3'-0"	7'-0"	1 3/4"	D	SC	KD	PL3	P10	–	07	2	3/A-7.1	3/A-7.1	–/–	–/–	LOUVER 18X12
2-117	3'-0"	7'-0"	1 3/4"	D	SC	KD	PL3	P10	–	07	2	3/A-7.1	3/A-7.1	13/A-7.1	–/–	UNDERCUT 3/4"
2-118	3'-0"	7'-0"	1 3/4"	D	SC	KD	PL3	P10	–	15	4	3/A-7.1	3/A-7.1	32/A-7.	–/–	
2-119	3'-0"	7'-0"	1 3/4"	D	SC	KD	PL3	P10	–	15	4	3/A-7.1	3/A-7.1	32/A-7.1	–/–	
2-127	3'-0"	7'-0"	1 3/4"	D	SC	KD	PL3	P10	–	07	2	3/A-7.1	3/A-7.1	13/A-7.1	–/–	
2-128A	3'-0"	7'-0"	1 3/4"	D	HM	HM	P10	P10	–	10-A	3	2/A-7.1	2/A-7.1	20/A-7.1	–/–	
2-128B	3'-0"	7'-0"	1 3/4"	D	HM	HM	P10	P10	–	07	2	2/A-7.1	2/A-7.1	20/A-7.1	–/–	
2-129	3'-0"	7'-0"	1 3/4"	D	HM	HM	P10	P10	–	11	3	2/A-7.1	2/A-7.1	20/A-7.1	–/–	CARD READER

DOOR SIGN NOTES

(SEE DETAILED DESCRIPTIONS IN SPECIFICATION SECTION 10400)

1. VINYL TYPE ON GLASS.
2. CHANGEABLE INSERT TYPE – BLACK
3. EXTERIOR TYPE – BLACK
4. ACCESSIBILITY TYPE – SEE DETAILS 12/A-0.5 & 13/A-0.5

DOOR TYPE & NOTES

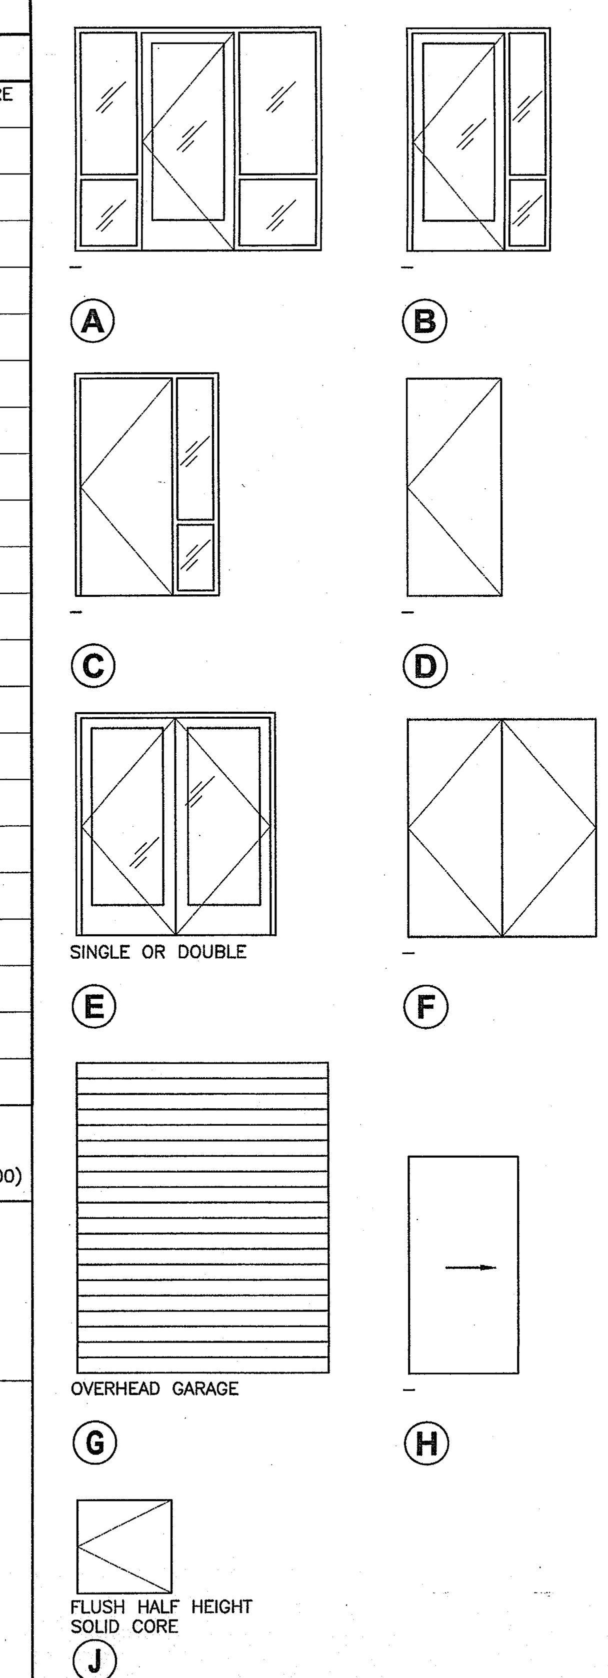

DOOR SCHEDULE NOTES

1. EXIT DOORS SHALL BE OPENABLE FROM THE INSIDE WITHOUT THE USE OF A KEY OR ANY SPECIAL KNOWLEDGE OR EFFORT (TYPICAL ALL EXIT DOORS).
2. PROVIDE 'S' LABEL ON ALL RATED DOORS PER UBC SEC. 1004.3.4.3.2.1. DOOR SHALL COMPLY W/ UBC STANDARD 7-2.
3. ALL GLAZING IN DOORS OR WITHIN 40" OF LOCKING DEVICE SHALL BE FULLY TEMPERED. EACH LIGHT OF SAFETY GLAZING SHALL BE PERMANENTLY IDENTIFIED PER TITLE 24 SECTION 2406.2
4. MAIN ENTRY DOORS SHALL HAVE A SIGN IN CONTRASTING LETTERS OF 1 INCH OR MORE IN HEIGHT STATING: "THIS DOOR TO REMAIN UNLOCKED DURING BUSINESS HOURS"
5. ALL FIRE RATED DOORS SHALL BE MAINTAINED SELF-CLOSING OR SHALL BE AUTOMATIC CLOSING BY ACTUATION OF A SMOKE DETECTOR IN ACCORDANCE WITH SEC. SEC. 713.2. AND SEC. 425.8.7.1
6. UNDERCUT DOOR (UC) OR LOUVERED (LV) DOORS, COORDINATE WITH MECHANICAL.
7. MAXIMUM EFFORT TO OPERATE DOORS SHALL NOT EXCEED 5 POUNDS FOR BOTH INTERIOR AND EXTERIOR DOORS.
8. PROVIDE FOR A FLUSH MOUNT DOOR POSITION SWITCH (DPS) IN TOP EDGE OF DOOR AND DOOR FRAME. PROVIDE CONDUIT TO DOOR FRAME AS INDICATED ON ELECTRICAL DRAWINGS AND IN SPECIFICATIONS.
9. PROVIDE MASTIC SEALANT AT ALL EXTERIOR DOOR THRESHOLD AND STOREFRONT WINDOW.

ABBREVIATIONS

ACT	ACOUSTICAL CEILING TILE & T-BAR
AL	METAL-FRAMED STOREFRONTS 08410
ALC	ALUMINUM CLAD
FG	FIBERGLASS
HM	HOLLOW METAL; STEEL DOORS, WINDOWS & FRAMES 08110
KD	KNOCKDOWN; PREFINISHED STEEL DOOR FRAMES 08117
PL	PLASTIC LAMINATE
SC	SOLID CORE
SCS	SOLID CORE STEEL
WD	WOOD
WF	WOOD FRAME
WGL	WOOD / GLASS
UC	UNDERCUT DOOR
LV	LOUVERED DOOR
/	INTERIOR FINISH / EXTERIOR FINISH
GB1	5/8" GYP. BOARD
GB2	5/8" TYPE X GYP. BOARD
GB3	5/8" HIGH IMPACT GYP. BOARD
GB4	5/8" TYPE X WATER RESISTANT GYP. BOARD

FINISH ABBREVIATIONS

CARPET:

- C1 — VENDOR: INTERFACE FLOR; COLLECTION: PIETRA; STYLE: BRESCIA; COLOR: 8862 VERDE
- C2 — VENDOR: INTERFACE FLOR; COLLECTION: FLATIRON; STYLE: 1ST AVENUE; COLOR: 8139 SOAPSTONE
- C3 — VENDOR: INTERFACE FLOR; COLLECTION: FLATIRON; STYLE: 2ND AVENUE; COLOR: 8162 WOOSTER
- C4 — VENDOR: INTERFACE FLOR; STYLE: ENTROPY; COLOR: 7200 VARIATIONS
- C5 — VENDOR: INTERFACE FLOR; STYLE: ENTROPY; COLOR: 7243 JUNIPER

CONCRETE:

- CONC — CONCRETE WITH SEALER SEE SPEC. SECTION 03356.
- CONC1 — CONCRETE WITH WATERPROOF DECK SURFACE SEE SPEC. SECTION 07350

CORK:

- CORK — VENDOR: WINCANDERS; PRODUCT: SERIES 1000, ORIGINALS, ACCENT 0141001

COUNTERTOP:

- CT1 — VENDOR: PAPERSTONE; COLOR: MOCHA
- CT2 — VENDOR: CAESARSTONE; STYLE: 2370 MOCHA
- CT3 — VENDOR: CAESARSTONE; STYLE: 4250 JERUSALEM SAND
- CT4 — VENDOR: CAESARSTONE; STYLE: 2141 BLIZZARD

METAL:

- MT — VENDOR: BERRIDGE MANUF. CO.; COLOR: ZINC-COTE

PAINT:

- P1 — VENDOR: DUNN EDWARDS; COLOR: DE6213 FINE GRAIN; FINISH: SATIN
- P2 — VENDOR: DUNN EDWARDS; COLOR: DE6212, CRISP MUSLIN; FINISH: SATIN
- P3 — VENDOR: DUNN EDWARDS; COLOR: DEC750, BISON BEIGE; FINISH: SATIN
- P4 — VENDOR: DUNN EDWARDS; COLOR: DE5541, TRAILING VINE; FINISH: SATIN

PAINT CONTINUED:

- P5 — VENDOR: DUNN EDWARDS; COLOR: DE5540, TINTED MINT; FINISHI SATIN
- P6 — VENDOR: DUNN EDWARDS; COLOR: DE6249, TRINITY ISLANDS; FINISH: SATIN
- P7 — VENDOR: DUNN EDWARDS; COLOR: DE5770, SMOKE AND MIRRORS; FINISH: SATIN
- P8 — VENDOR: DUNN EDWARDS; COLOR: DE6247, GARDEN PEBBLE; FINISH: SATIN
- P9 — VENDOR: DUNN EDWARDS; COLOR: DE6248, SPOOKY; FINISH: SATIN
- P10 — VENDOR: DUNN EDWARDS; COLOR: DEC756, WEATHERED BROWN; FINISH: SATIN
- P11 — VENDOR: DUNN EDWARDS; COLOR: DE5774, THUNDERCLOUD; FINISH: SATIN
- P12 — VENDOR: DUNN EDWARDS; COLOR: DE6250, FAIRBANK GREEN; FINISH SATIN
- P13 — VENDOR: DUNN EDWARDS; COLOR: DE6330, WATERLOO; FINISH: SATIN

PAINT CONTINUED:

- P14 — VENDOR: DUNN EDWARDS; COLOR: DE6331, BAY OF HOPE; FINISH: SATIN
- P15 — VENDOR: DUNN EDWARDS; COLOR: DE6332, GLEN FALLS; FINISH: SATIN
- P16 — NOT USED
- P17 — NOT USED
- P18 — VENDOR: DUNN EDWARDS; COLOR: DE6169, MILK MUSTACHE; FINISH: SATIN
- P19 — VENDOR: DUNN EDWARDS; COLOR: DE6170, RICE BOWL; FINISH: SATIN
- P20 — VENDOR: DUNN EDWARDS; COLOR: DEC765, BONE; FINISH: SATIN
- P21 — VENDOR: DUNN EDWARDS; COLOR: DE5772, BLUE SPRUCE; FINISH: SATIN
- P22 — VENDOR: DUNN EDWARDS; COLOR: DE5773, STONE SILVER; FINISH: SATIN
- P23 — VENDOR: DUNN EDWARDS; COLOR: DE6374, SILVER POLISH; FINISH: SATIN

PLASTIC LAMINATE:

- PL1 — VENDOR: PIONITE; COLOR: ST604, NUBIAN BROWN; FINISH: SUEDE
- PL2 — VENDOR: ARBORITE; COLOR: P-297 CA, TATAMI WASABI
- PL3 — VENDOR: WILSONART; COLOR: 7933T-07, CAFELLE

TOPSET RUBBER BASE:

- RB — VENDOR: JOHNSONITE; COLOR: 167 FUDGE
- STR1 — RUBBER STAIR TREAD AND FINISH, BY JOHNSONITE. COLOR 167 FUDGE RAISED ROUND TREAD. CONTRASTING STRIPE AT TOP AND BOTTOM OF STAIRS SHALL BE COLOR 194 ANTIQUE WHITE

TILE (CERAMIC):

- TC1 — VENDOR: BEDROSIANS; COLLECTION: BELLISSIMA; COLOR: BEL06 OLIVE LEAF; SIZE: BRICK 3"X6"; GROUT: TO BE SELECTED BY DESIGNER
- TC2 — VENDOR: BEDROSIANS; COLLECTION: BELLISSIMA; COLOR: BEL06 OLIVE LEAF; SIZE: 6"X6" WITH COVE PIECES; GROUT: TO BE SELECTED BY DESIGNER
- TC3 — VENDOR: BEDROSIANS; COLLECTION: BELLISSIMA; COLOR: BEL05 CHESTNUT; SIZE: A106 6" QUARTER ROUND/CNR
- TC4 — VENDOR: BEDROSIANS; COLLECTION: BELLISSIMA; COLOR: BEL04 LINEN SATIN; SIZE: BRICK 3"X6" WITH COVE PIECES; GROUT: TO BE SELECTED BY DESIGNER
- TC5 — VENDOR: CEPAC TILE; COLLECTION: LUMINOUS BOARDERS; COLOR: LUM-14 JADE

TILE (CERAMIC) CONTINUED:

- TC6 — VENDOR: CEPAC TILE; COLLECTION: LUMINOUS MOSAICS; COLOR: LIM-4 JADE
- TC7 — VENDOR: DAL TILE; COLLECTION: MATTE; COLOR: 0732 UPTOWN TAUPE(2); SIZE: 6"X6" WITH COVE PIECES; GROUT: TO BE SELECTED BY DESIGNER

TILE (GLASS):

- TG1 — NOT USED
- TG2 — VENDOR: G&G HOME SUPPLIES; COLLECTION: GLASS MOSAIC; COLOR: GSD846; SIZE: 12"X12
- TG3 — VENDOR: G&G HOME SUPPLIES; COLLECTION: GLASS MOSAIC; COLOR: GSD326; SIZE: 12"X12"

TILE (PORCELAIN):

- TP1 — VENDOR: DAL TILE; COLLECTION: CONCRETE; COLOR: CN94 EASTSIDE BROWN; SIZE: 20"X20"; GROUT: TO BE SELECTED BY DESIGNER
- TP2 — VENDOR: CROSSVILLE; COLLECTION: COLOR BLOX; COLOR: A1108 SEA OTTER; SIZE: 6"X6"
- TP3 — VENDOR: CROSSVILLE; COLLECTION: CROSS-COLORS; COLOR: A215 EMPRESS WHITE; SIZE: 2"X2"

TILE (PORCELAIN) CONTINUED:

- TP4 — VENDOR: CROSSVILLE; COLLECTION: CROSS-COLORS; COLOR: A215 EMPRESS WHITE; SIZA: 4"X4"

VINYL TILE:

- VT — VENDOR: MANNINGTON; COLOR: 343 CITRINE; SIZE: 12"X12"

WOOD:

- W1 — VENDOR: PLYBOO; STYLE: BB-0372PD; COLOR: PLYBOO STRAND DARK; SIZE: 3"
- W2 — VENDOR: PLYBOO PURE; STYLE: FL-3636PF-NAF; COLOR: PREFINISHED PLYBOO STRAND DARK
- W3 — VENDOR: ARCHITECTURAL SYSTEMS, INC.; COLLECTION: SCULPTURED; STYLE: MDF WPMAS001; SIZE: 4'X8' PANELS; FINISH: SEAL WITH CLEAR SATING LACQUER, 3 COAT, SAND LIGHTLY BETWEEN COAT, MATCHING SOLID MDF 4" BASE & END CAP.
- W4 — VENDOR: ARCHITECTURAL SYSTEMS, INC.; COLLECTION: TROPICAL VENEER; STYLE: BAMBOO RINGS WPTRP067
- W5 — VENDOR: PAPERSTONE; COLOR: OBSIDIAN
- W6 — VENDOR: PLYBOO STRAND; STYLE: BP-1872PD DARK; SIZE: 4MMx30"x72" SOLID
- W7 — VENDOR: PLYBOO STRAND; STYLE: DARK – STAIR TREADS AND RISERS; SIZE: 3/8" THICK
- W8 — VENDOR: PLYBOO HAVANNA STRAND 3-PLY; STYLE: BP-4872PD-NAF

KEY PLAN

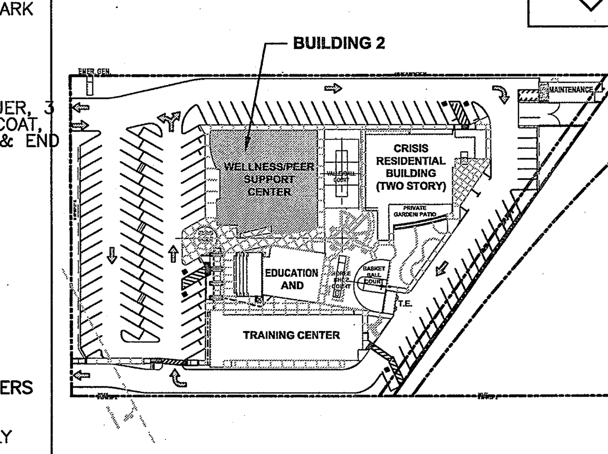

County of Orange
OC PUBLIC WORKS
Architecture & Engineering

Revisions — 0742 — Sym. | Descrip. | Date | By

Consultants — Drawn___ Chkd.___ Date___

A-E Seal

A-E ALEXANDER + HIBBS, AIA, INC.
ALEXANDER + HIBBS, AIA, INC. Architecture and Planning, 1200 N. JEFFERSON ST. SUITE A, ANAHEIM, CALIFORNIA 92807, (714) 630-3666

Design DF | Chkd. AH | Date Nov. 26, 2009

Sht Title BUILDING 2 - SCHEDULES
Project COUNTY OF ORANGE HEALTH CARE AGENCY 401 SOUTH TUSTIN STREET
401 SOUTH TUSTIN STREET ORANGE, CA 92866
PROJ. NO. 100-042-P210-4200

Plan No. 52333-03608

Sheet A-6.2.1

0742 COUNTY OF ORANGE HEALTH CARE AGENCY 401 SOUTH TUSTIN STREET