NPDES NOTES:

1. ERODED SEDIMENTS AND OTHER POLLUTANTS MUST BE RETAINED ON SITE AND MAY NOT BE TRANSPORTED FROM THE SITE VIA SHEET FLOWS, SWALES, NATURAL DRAINAGE COURSES, OR WIND.
2. STOCKPILE OF EARTH AND OTHER CONSTRUCTION RELATED MATERIALS MUST BE PROTECTED FROM BEING TRANSPORTED FROM THE SITE BY THE FORCES OF WIND OR WATER.
3. FUELS, OILS, SOLVENTS, AND OTHER TOXIC MATERIALS MUST BE STORED IN ACCORDANCE WITH THEIR LISTING AND ARE NOT TO CONTAMINATE THE SOIL AND SURFACE WATERS. ALL APPROVED STORAGE CONTAINERS ARE TO BE PROTECTED FROM THE WEATHER. SPILLS MUST BE CLEANED UP IMMEDIATELY AND DISPOSED OF IN A PROPER MANNER. SPILLS MAY NOT BE WASHED INTO THE DRAINAGE SYSTEM.
4. EXCESS OR WASTE CONCRETE MAY NOT BE WASHED INTO THE PUBLIC WAY OR ANY OTHER DRAINAGE SYSTEM. PROVISIONS SHALL BE MADE TO RETAIN CONCRETE WASTES ON SITE UNTIL THEY CAN BE DISPOSED OF AS A SOLID WASTE.
5. TRASH AND CONSTRUCTION RELATED SOLID WASTES MUST BE DEPOSITED INTO A COVERED RECEPTACLE TO PREVENT CONTAMINATION BY RAIN WATER AND DISPERSAL BY WIND.
6. SEDIMENTS AND OTHER MATERIALS AMY NOT BE TRACKED FROM THE SITE BY VEHICLE TRAFFIC. THE CONSTRUCTION ENTRANCE ROADWAYS MUST BE STABILIZED AS TO INHIBIT SEDIMENTS FROM BEING DEPOSITED INTO THE PUBLIC RIGHT OF WAY. ACCIDENTAL DEPOSITIONS MUST BE SWEPT UP IMMEDIATELY AND MAY NOT BE WASHED DOWN BY RAIN OR OTHER MEANS.
7. ANY SLOPES WITH DISTURBED SOILS OR DENUDED OF VEGETATION MUST BE STABILIZED SO AS TO INHIBIT EROSION BY WIND AND WATER.
8. THE FOLLOWING BMP'S AS OUTLINED IN, BUT NOT LIMITED TO, THE CALIFORNIA STORM WATER BEST MANAGEMENT PRACTICE HANDBOOK, CALIFORNIA STORM WATER QUALITY TASK FORCE, SACRAMENTO, CALIFORNIA 2003, OR THE LATEST REVISED EDITION, MAY APPLY DURING CONSTRUCTION (ADDITIONAL MEASURES MAY BE REQUIRED IF DEEMED APPROPRIATE BY THE INSPECTOR.)

EROSION CONTROL NOTES:

(A) SINGLE ROW, SINGLE HEIGHT GRAVELBAGS SHALL BE PLACED END TO END WITH NO GAPS BETWEEN THE BAGS

(B) SINGLE ROW, DOUBLE HEIGHT GRAVELBAGS; BASE COURSE SHALL BE PLACED END TO END WITH NO GAPS BETWEEN THE BAGS. TOP COURSE BAGS SHALL BE CENTERED OVER THE ENDS OF THE BASE COURSE WITH NO GAPS BETWEEN THE BAGS.

CONSTRUCTION NOTES:

(31) CONSTRUCT STREET DESILTING BASIN–VEHICLE ACCESS RAMP PER STANDARD PLAN 1329

(32) CONSTRUCT SANDBAG VELOCITY REDDUCER PER STANDARD PLAN 1328

BMP LEGEND

SE-2	SEDIMENT BASIN	NS-1	WATER CONSERVATION PRACTICES *[BLANKET]*
SE-5	FIBER ROLL	NS-2	DEWATERING OPERATIONS
SE-6	GRAVEL BAG BERM	NS-3	PAVING AND GRINDING OPERATIONS
SE-10	STORM DRAIN INLET PROTECTION	NS-8	VEHICLE AND EQUIPMENT CLEANING
WM-1	MATERIAL DELIVERY & STORAGE	NS-9	VEHICLE AND EQUIPMENT FUELING
WM-8	CONCRETE WASTE MANAGEMENT	NS-10	VEHICLE AND EQUIPMENT MAINTENANCE
WM-9	SANITARY/SEPTIC WASTE MANAGEMENT	TR-1	STABILIZED CONSTRUCTION ENTRANCE EXIT
EC-9	EARTH DIKES/DRAINAGE SWALES & LINED DITCHES	TR-3	ENTRANCE/OUTLET TIRE WASH
WE-1	WIND EROSION CONTROL *[BLANKET]*		

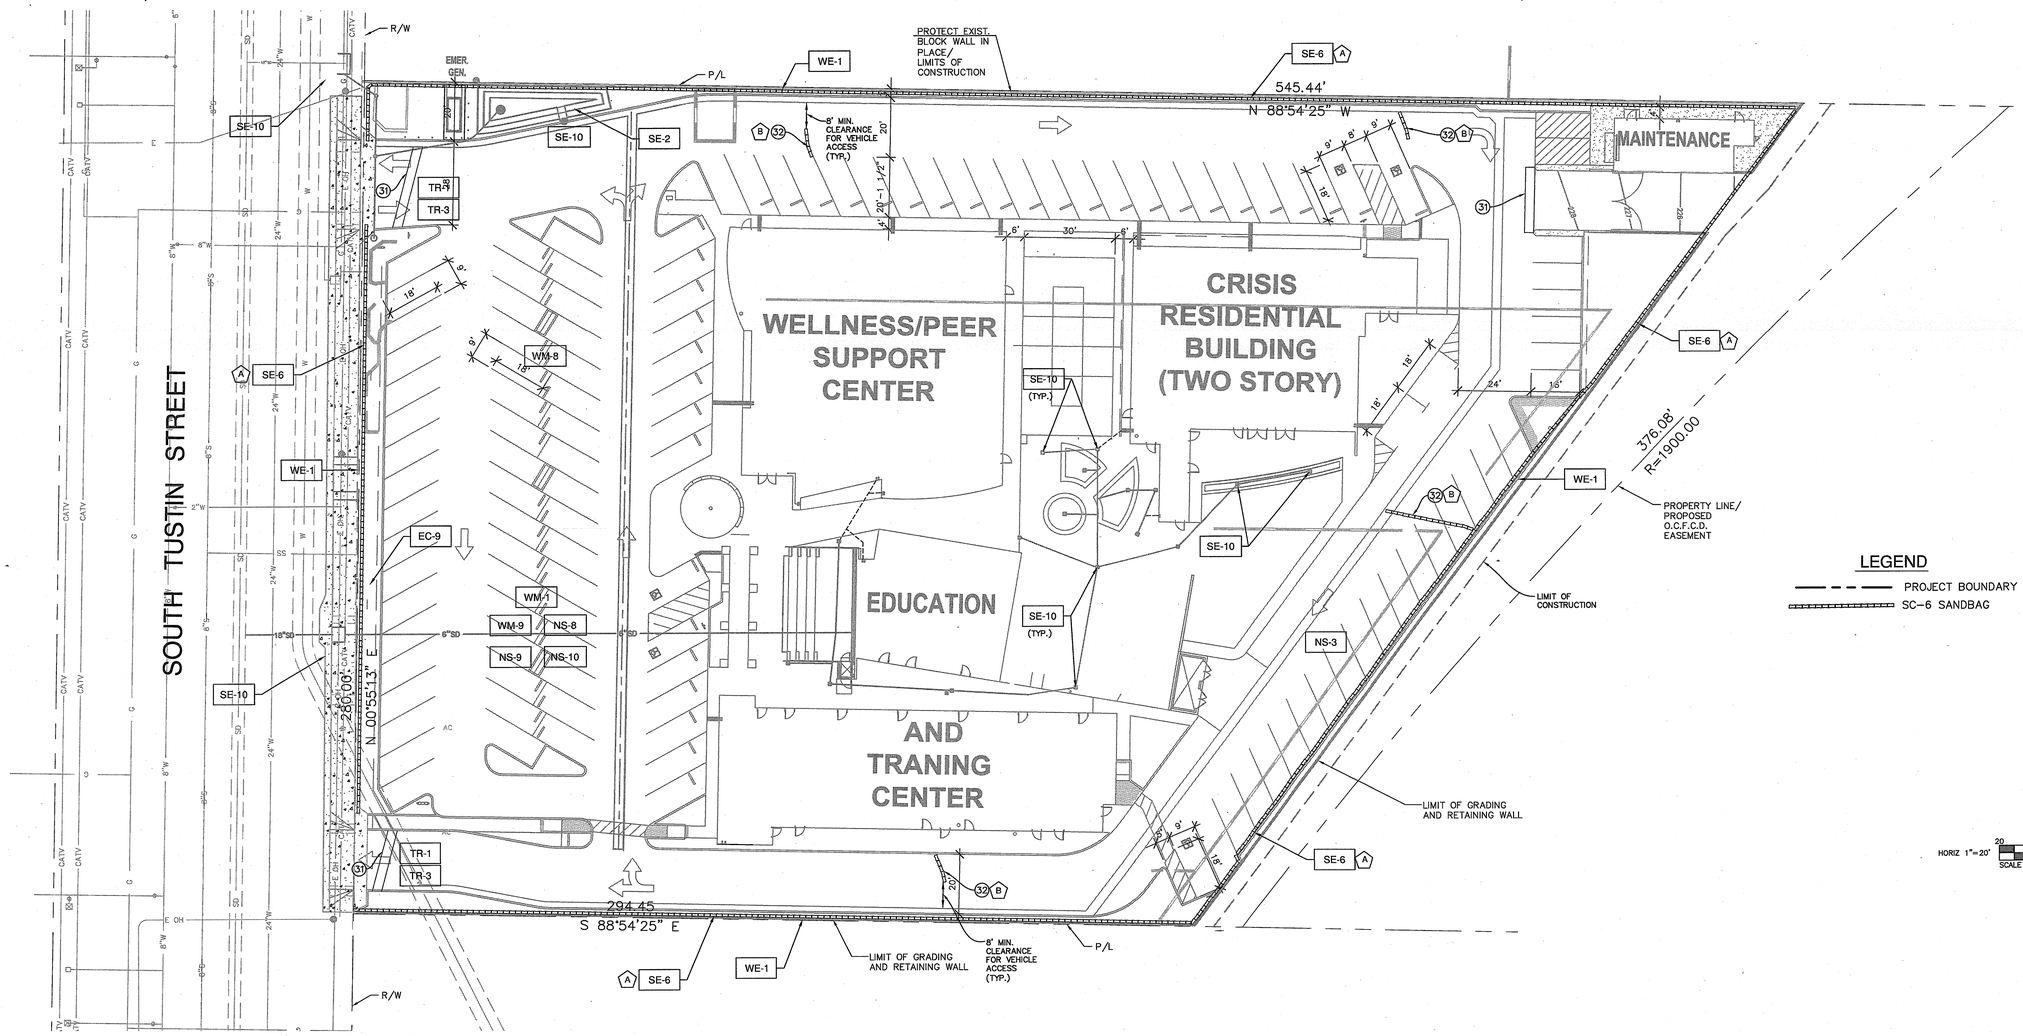

County of Orange

OC PUBLIC WORKS

Architecture & Engineering

Sym.	Descrip.	Date	By

Revisions

0742

Consultants

WILLDAN Engineering
2401 EAST ORANGETHORPE AVENUE
FULLERTON, CALIFORNIA 92831-5310
(714) 978-8300 FAX (714) 978-8080
PREPARED UNDER THE SUPERVISION OF
KENNETH C. TAYLOR R.C.E. 56185 11/28/09
DESIGNED BY DATE

A-E Seal

PROFESSIONAL ENGINEER — KENNETH C. TAYLOR — No. 56185 — Exp. 12-31-10 — CIVIL — STATE OF CALIFORNIA

Drawn. | Chkd. | Date 11/28/09

A-E ALEXANDER + HIBBS, AIA, INC.

ALEXANDER + HIBBS, AIA, INC.
Architecture and Planning
3151 Airway Ave., Suite K-4
Costa Mesa, California 92626
(714) 979-1778

Design	Chkd.	Date
SM	KT	Nov. 26, 2009

Sht Title EROSION AND SEDIMENT CONTROL PLAN

Project COUNTY OF ORANGE HEALTH CARE AGENCY
401 SOUTH TUSTIN STREET

401 SOUTH TUSTIN STREET
ORANGE, CA 92866

PROJ. NO. 100-042-210-1900 H2407P20

Plan No.
52333-03608

Sheet
C-4

0742 COUNTY OF ORANGE HEALTH CARE AGENCY 401 SOUTH TUSTIN STREET U:\jn17336_401_S_Tustin_Renovation\P-284C\Plans\jn-P284D-EROS-04.dwg Posted: 11/13/2009 12:44 PM