KEYNOTES

1. PROVIDE 10" X 17" X 11"D. PRECAST CONCRETE PULLBOX WITH BOLT DOWN TRAFFIC COVERS. MARK COVERS "CT" LOCATE PULLBOX 2' FROM AREA LIGHT CONCRETE BASE IN PLANTER TIGHT TO CURB. PROVIDE 1"C. STUBBED UP INSIDE OF AREA LIGHT POLE FOR CCTV CABLES.

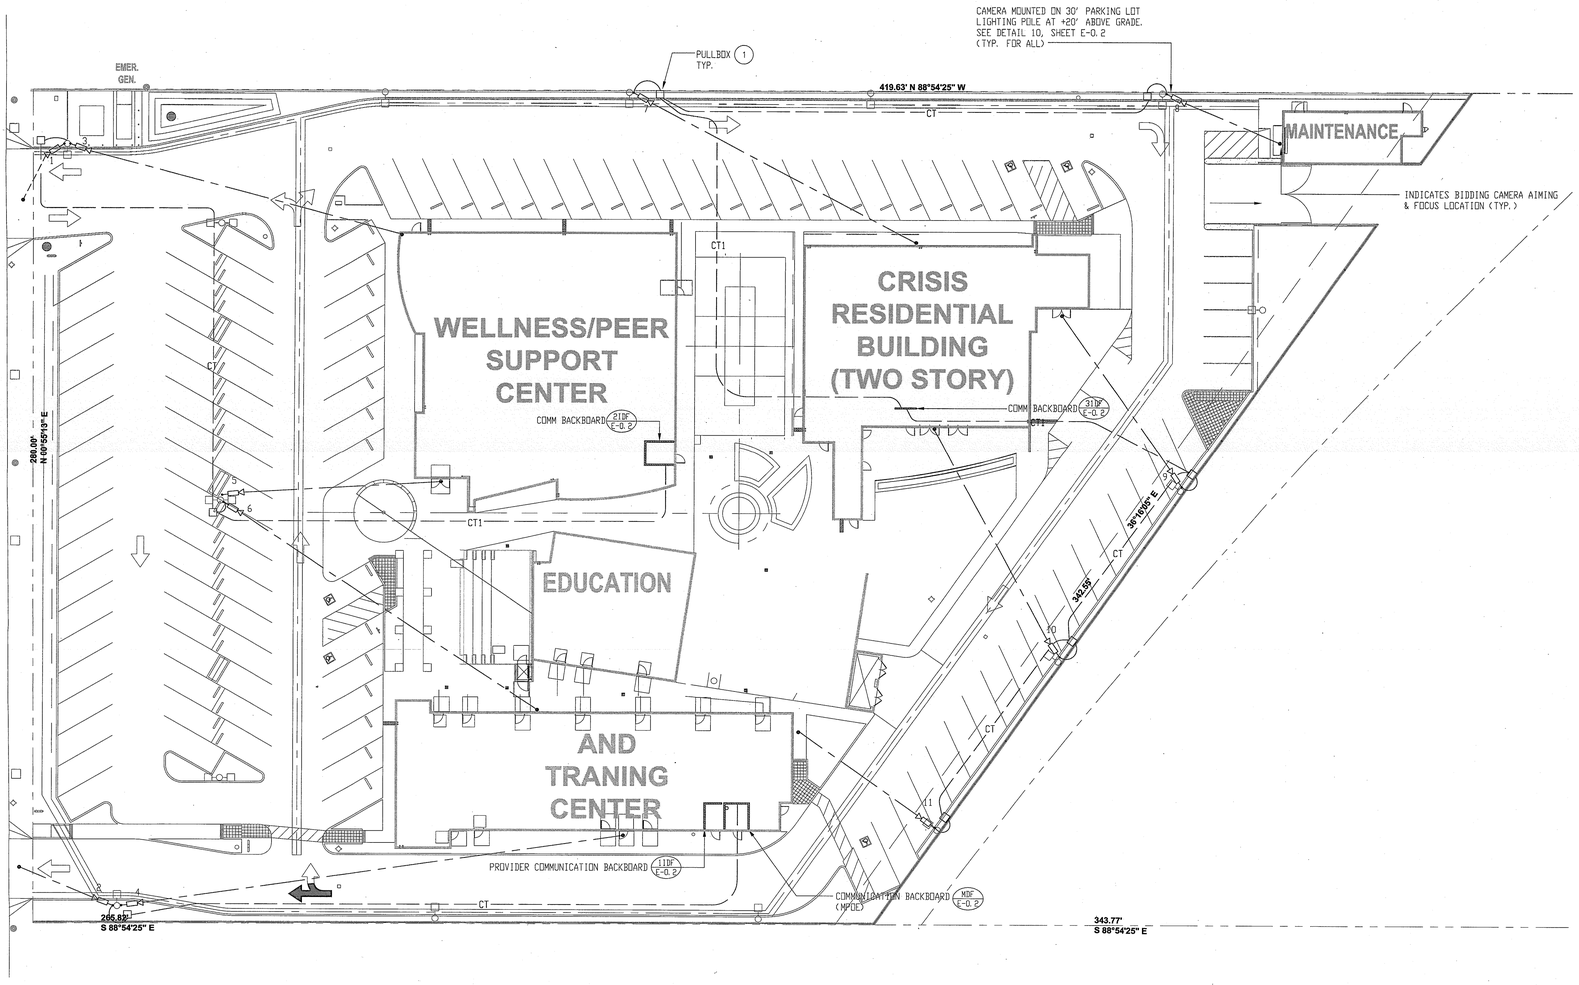

CCTV SITE PLAN — SCALE: 1"=20'-0" — 1

County of Orange
OC PUBLIC WORKS
Architecture & Engineering

Revisions

Sym.	Descrip.	Date	By

0742

Consultants
FBA ENGINEERING
Civil Engineering Consultants
5000 Birch Street, Suite 6000
Newport Beach, California 92660
Tel: 949.250.1921 Fax: 949.852.1097
FBAengr.com
FBA # 446.025

Drawn ___ Chkd. ___ Date 5/28/09

A-E Seal

A-E ALEXANDER + HIBBS, AIA, INC.
ALEXANDER + HIBBS, AIA, INC.
Architecture and Planning
3000 W. Birch, Suite 100
Newport Beach, California 92660
(949) 756-0595 Fax (949) 756-0597

Design ___ Chkd. ___ Date Nov. 26, 2009

Sht Title CCTV SITE PLAN
Project COUNTY OF ORANGE HEALTH CARE AGENCY
401 SOUTH TUSTIN STREET
401 SOUTH TUSTIN STREET
ORANGE, CA 92866
PROJ. NO. 100-042-P210-4200

Plan No.
52333-03608

Sheet
E-1.2

0742 COUNTY OF ORANGE HEALTH CARE AGENCY 401 SOUTH TUSTIN STREET