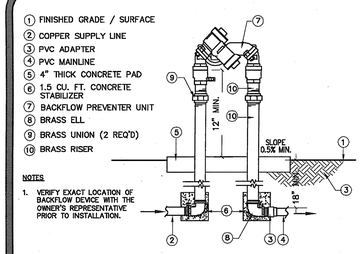

1 BACKFLOW PREVENTING DEVICE NTS

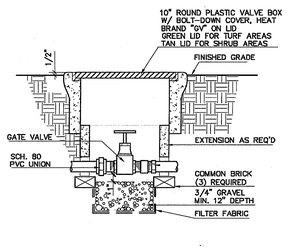

2 GATE VALVE NTS

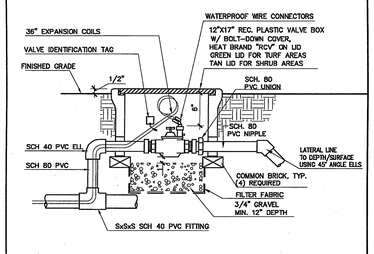

3 REMOTE CONTROL VALVE NTS

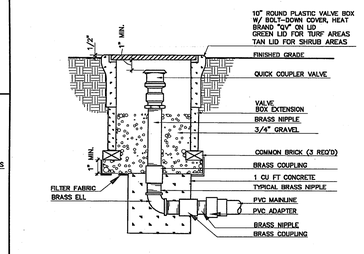

4 QUICK COUPLER VALVE NTS

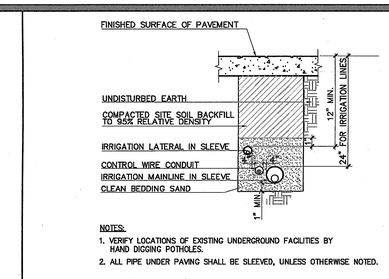

5 TRENCHING UNDER PAVING NTS

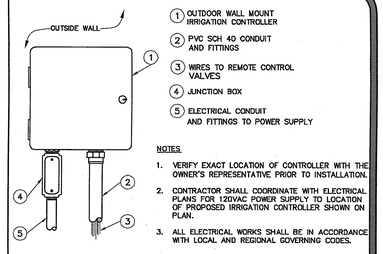

6 IRRIGATION CONTROLLER NTS

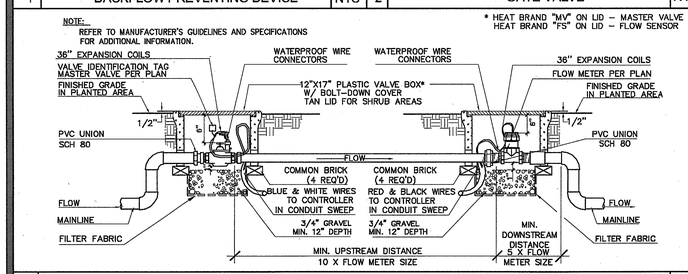

7 MASTER VALVE AND FLOW METER NTS

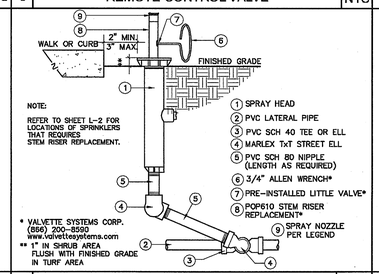

8 POP-UP SPRAY ASSEMBLY W/ LITTLE VALVE NTS

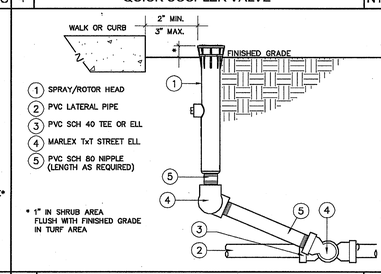

9 POP-UP SPRAY/ROTOR ASSEMBLY NTS

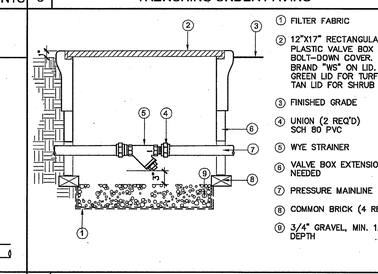

10 PRESSURE REGULATOR & WYE STRAINER NTS

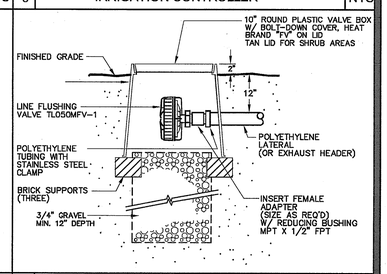

11 LINE FLUSHING VALVE NTS

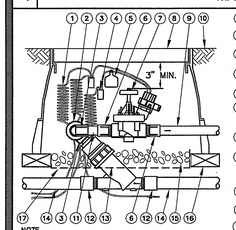

12 CONTROL ZONE KIT NTS

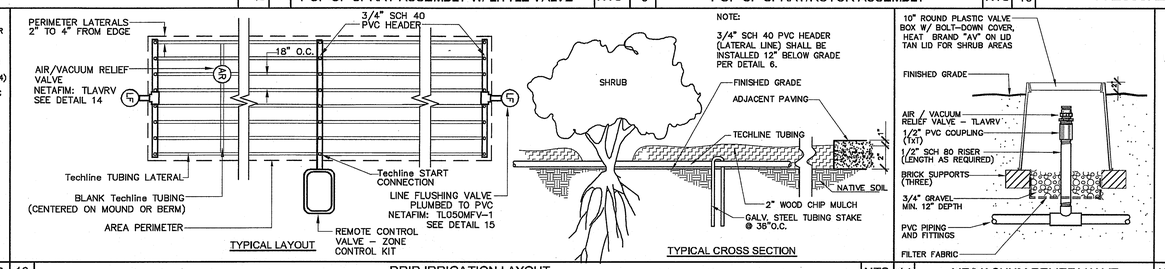

13 DRIP IRRIGATION LAYOUT NTS

14 AIR/VACUUM RELIEF VALVE NTS

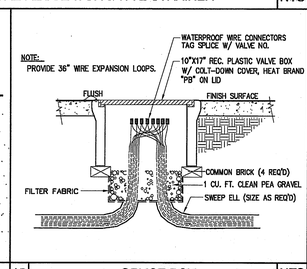

15 SPLICE BOX NTS

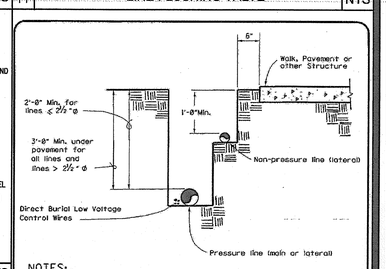

16 IRRIGATION LINE TRENCHING NTS

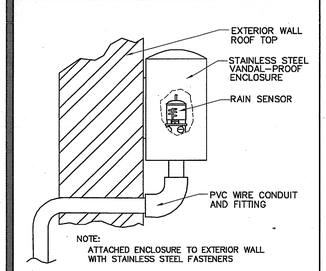

17 RAIN SENSOR NTS

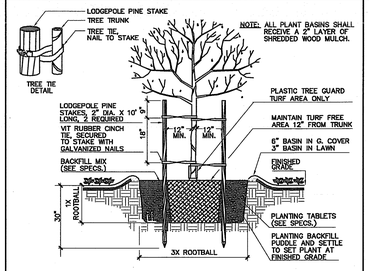

18 TREE PLANTING AND STAKING NTS

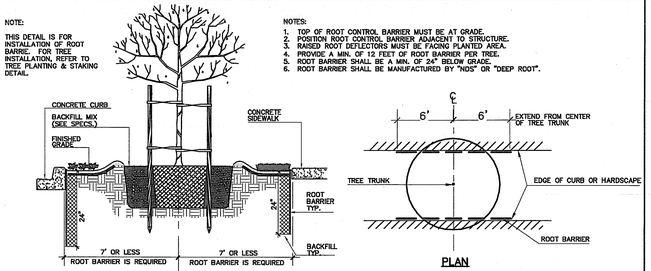

19 ROOT CONTROL BARRIER NTS

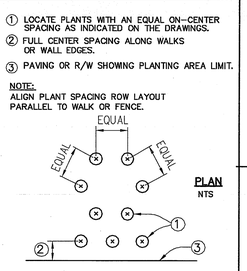

20 TYPICAL SHRUB & GROUNDCOVER PLANTING LAYOUT NTS

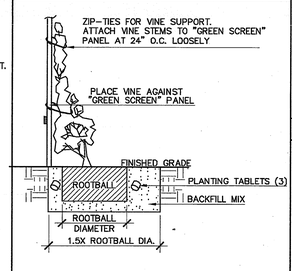

21 VINE PLANTING ON "GREEN SCREEN" NTS

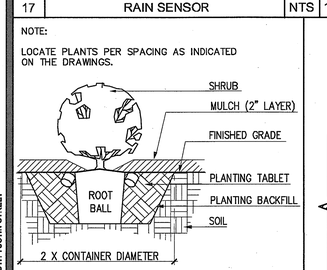

22 SHRUB PLANTING NTS

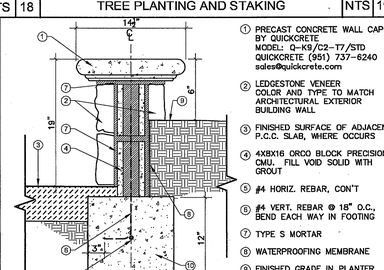

23 GARDEN SEATWALL NTS

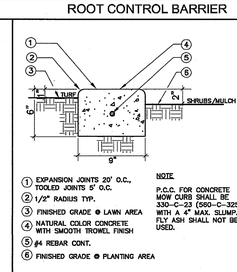

24 CONCRETE MOW CURB NTS

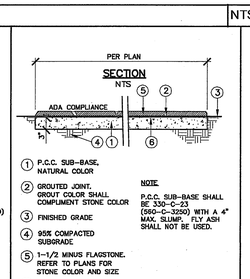

25 FLAGSTONE PAVING NTS

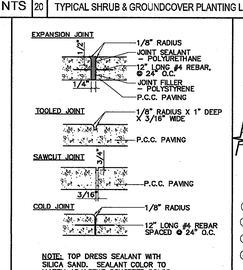

26 JOINT(S) CONSTRUCTION NTS

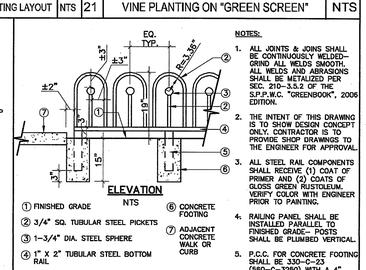

27 DECORATIVE GARDEN RAILING NTS

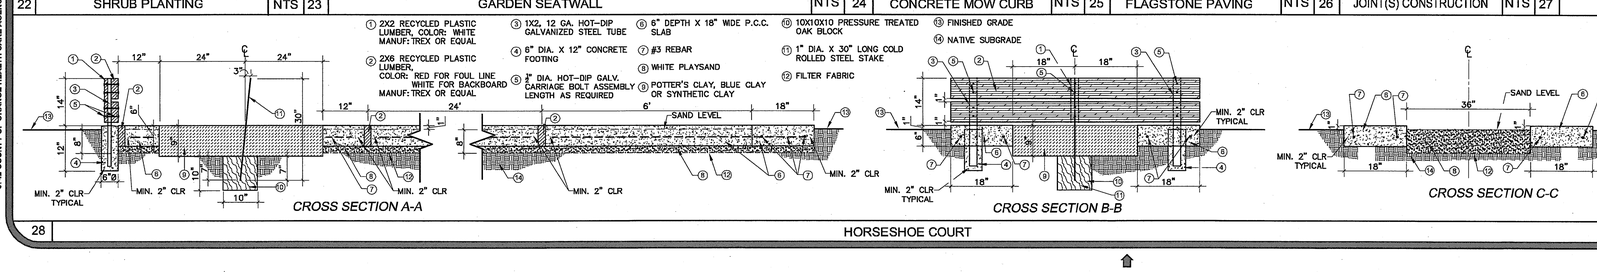

28 HORSESHOE COURT NTS

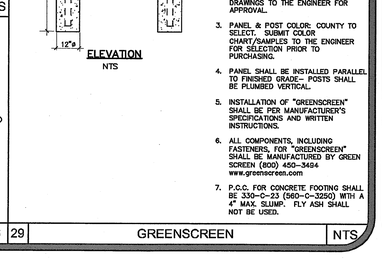

29 GREENSCREEN NTS

County of Orange
OC PUBLIC WORKS
Architecture & Engineering

Sym.	Descrip.	Date	By
0742	REVISED PER BIDDING CONTRACTS	10/27/08	RN

Revisions

Consultants
WILLDAN Landscape Architecture
Drawn BN Chkd. JH Date 11-26-09
A-E Seal
A-E ALEXANDER + HIBBS, AIA, INC.
Chkd. Date NOV. 26, 2009
Design Date: 11/12/09

Sht Title LANDSCAPE CONSTRUCTION DETAILS
Project COUNTY OF ORANGE HEALTH CARE AGENCY
401 SOUTH TUSTIN STREET
ORANGE, CA 92866
PROJ. NO. 100-042-P210-4200
Plan No. 52333-03608
Sheet L-4

0742 COUNTY OF ORANGE HEALTH CARE AGENCY 401 SOUTH TUSTIN STREET

Directory Path: S:\pn17531 401 Tustin Wellness Center\Landscape Dwgs\401-Landscape Details.dwg, Date: 11/12/09