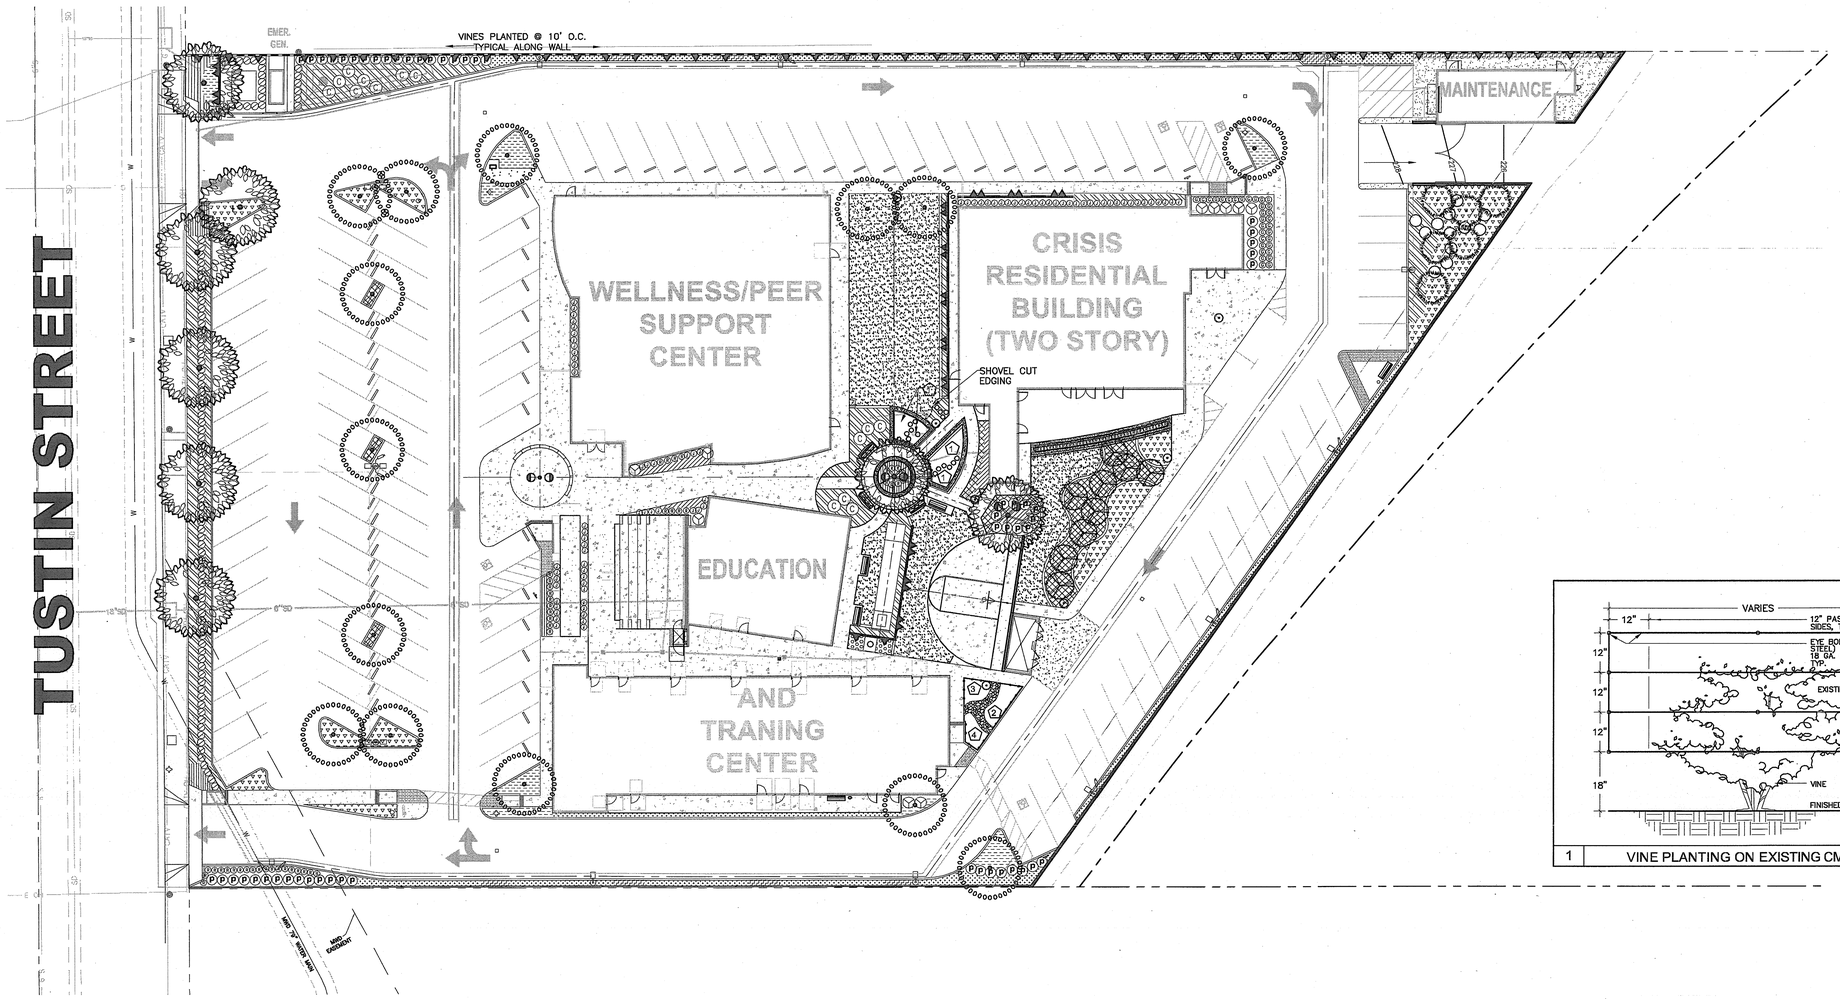

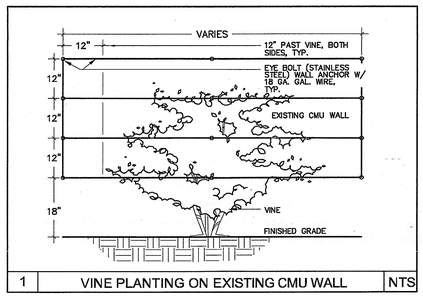

1 VINE PLANTING ON EXISTING CMU WALL NTS

PLANTING LEGEND

TREES

SYM	BOTANICAL NAME	COMMON NAME	SIZE	QTY	REMARKS	DET.	SHT.
	GLEDITSIA TRIACANTHOS "INERMIS AUREA"	GOLDEN HONEY LOCUST	36" BOX	2	STANDARD	18 19	L-4
	PISTACIA CHINENSIS	CHINESE PISTACHE	24" BOX	6	STANDARD	18 19	L-4
	MALUS DOMESTICA 'GALA'	GALA APPLE DWARF SPECIES	24" BOX	6	STANDARD DWARF SPECIES	18 19	L-4
	LAGERSTROEMIA X. FAUREI "MUSKOGEE"	LAVENDER CRAPE MYRTLE	24" BOX	15	STANDARD	18 19	L-4
	CITRUS SPP.	LEMON/ORANGE DWARF SPECIES	24" BOX	9	STANDARD DWARF SPECIES	18 19	L-4

SHRUBS & GROUNDCOVERS

SYM	BOTANICAL NAME	COMMON NAME	SIZE	QTY	REMARKS	DET.	SHT.
	JUNCUS PATENS "ELK BLUE"	ELK BLUE CALIFORNIA GRAY RUSH	5 GAL.	80	SEE PLAN FOR SPACING	20 22	L-4
P	PHORMIUM TENAX "WINGS OF GOLD" (PAHDEE TREE NURSERY 760-630-5400)	NEW ZEALAND FLAX	5 GAL.	55			
	DIANELLA TASMANICA "YELLOW STRIPE"	GOLD STRIPE FLAX LILY	5 GAL.	32			
C	CHONDROPETALUM TECTORUM	THATCH REED	5 GAL.	14			
	WESTRINGIA FRUITICOSA "MORNING LIGHT"	COAST ROSEMARY	5 GAL.	97			
	ROSA FLORIBUNDA "ICEBERG"	WHITE ICEBERG ROSE	5 GAL.	66			
Y	PODOCARPUS HENKELII	LONG LEAFED YELLOW-WOOD	5 GAL.	10			
	DIANELLA CAERULEA "CASSA BLUE"	BLUE FLAX LILY	1 GAL.	281	18" O.C.		
	DIANELLA REVOLUTA	UTITLE REV	1 GAL.	426	18" O.C.		
	NANDINA DOMESTICA "NANA"	DWARF HEAVENLY BAMBOO	1 GAL.	333	24" O.C.		
	ECHEVERIA HARMSII	PLUSH PLANT	1 GAL.	185	12" O.C.		
	NASSELLA TENUISSIMA	MEXICAN FEATHER GRASS	1 GAL.	91	24" O.C.		
	HEMROCALLIS HYBRIDS (EVERGREEN VARIETY) "ORANGE KING" (DAYLILY HILL 714-378-5360)	DAYLILY	1 GAL.	101	18" O.C.		
	FESTUCA G. "ELIJAH"BLUE"	ELIJAH BLUE FESCUE	1 GAL.	699	12" O.C.		
	LIRIOPE MUSCARI "LILAC BEAUTY"	LILAC BEAUTY LILYTURF	1 GAL.	52	12" O.C.		
	MEDALLION PLUS FROM PACIFIC SOD (800) 942-5296	LAWN SOD	–	3,630 S.F.	–	–	–
	"NO MOW" FESCUE FROM PACIFIC SOD (800) 942-5296	FINE FESCUE BLEND SOD	–	2,416 S.F.	–	–	–

VINES

SYM	BOTANICAL NAME	COMMON NAME	SIZE	QTY	REMARKS	DET.	SHT.
▲	PANDOREA JASMINOIDES "ALBA"	BOWER VINE	5 GAL.	75	SPACING PER PLAN	1 21	L-3 L-4

PLANTING GENERAL NOTES

1. CONTRACTOR SHALL FURNISH AND INSTALL 2-INCH LAYER OF SHREDDED WOOD MULCH (1"-3" LONG BY $\frac{3}{8}$"-$\frac{3}{8}$" WIDE) AS TOP DRESS IN ALL PLANTING AREAS.
2. ALL TREES PLANTED WITHIN 7' OF HARDSCAPE, CURBING AND BUILDING WALL SHALL HAVE LINEAR ROOT BARRIER. SEE DETAIL 19, SHEET L-4.
3. THE GENERAL AND SPECIFIC CONDITIONS OF THESE SPECIFICATIONS ARE AN INTEGRAL PART OF THE LANDSCAPE CONSTRUCTION DOCUMENTS AND MUST BE COMPLIED WITH. IN ADDITION, ALL CONSTRUCTION SHALL BE IN ACCORDANCE WITH THE "GREENBOOK" (STANDARD SPECIFICATIONS FOR PUBLIC WORKS CONSTRUCTION) AND "CSI" (CONSTRUCTION SPECIFICATIONS INSTITUTE) CURRENT EDITION, INCLUDING ALL SUPPLEMENTS.
4. CONTRACTOR SHALL COORDINATE WITH ARCHITECTURAL SITE PLAN, CIVIL ENGINEERING PLAN, CIVIL UTILITY PLAN AND ELECTRICAL PLAN FOR IDENTIFICATION OFF ALL PROPOSED LOCATIONS OF ABOVE AND UNDERGROUND UTILITY STRUCTURES.
5. PLANTING SPECIES SELECTION:
   A. 18% OF THE PLANT SPECIES IN THE PLANTING LEGEND WAS SELECTED FROM THE ORANGE COUNTY RESOURCES & DEVELOPMENT MANAGEMENT DEPT., STANDARD PLAN 1701.
   B. 55% WAS SELECTED FROM THE www.bewaterwise.com WEBSITE.
   C. 13% IS THE INTRODUCTION OF NEW HIGHLY PRAISED DROUGHT TOLERANT PLANT SPECIES. REFER TO http://www.landscapegardeningplants.com/celebrated_plants.html FOR MORE INFORMATION.
6. TREES, SHRUBS, AND GROUNDCOVERS AVAILABLE THROUGH
   a. PAUL BRUNNING AND ASSOCIATES, INC (714) 846-2718 pbruningassoc@cs.com
   b. SAN MARCOS GROWERS (805) 683-1561 www.smgrowers.com
   c. BAMBOO PIPELINE NURSERY (888) 288-1619 www.bamboopipeline.com
   d. PACIFIC SOD (800) 942-5296 www.pacificsod.com
7. ALL LANDSCAPING WORK SHALL CONFORM TO THE ORANGE COUNTY STANDRAD PLANS (CURRENT EDITION) AND THESE PLANS. IN CASE OF CONFLICT, THE STANDRAD PLANS SHALL PREVAIL.

1 VEGETABLE GARDEN

TOMATO
- TOMATO SUN GOLD HYBRID (CHERRY)
- ROMA TOMATO

BELL PEPPER
- SWEET PEPPER CARNIVAL HYBRID MIX (MULTICOLOR)

CABBAGE & KALE
- FLOWERING CABBAGE TOKYO HYBRID MIX
- ORNAMENTAL KALE NAGOYA HYBRID MIX

LEAFY GREEN MIX
- ARUGULA
- ENDIVE
- MACHE
- OAKLEAF LETTUCE
- RED SALAD BOWL LETTUCE
- GREEN ICE LETTUCE
- RADICCHIO
- UPLAND CRESS

BEAN
- POLE BEAN PURPLE KING
- CHEROKEE WAX BEAN

HERB GARDEN

2 SOUTHEAST ASIAN HERBS
- SWEET ASIAN BASIL
- CHIVE
- LEMON GRASS
- PURPLE PERILLA
- SCALLION

3 EUROPEAN HERBS
- MINT
- ITALIAN PARSLEY
- DILL
- SWEET MARJORAM
- SAVORY
- OREGANO
- THYME

4 AMERICAN CONTINENTAL HERBS
- SERANO CHILI PEPPER
- HABANERO CHILI PEPPER
- ROSEMARY
- CILANTRO
- SAGE VARIETIES
- TARRAGON
- GARLIC
- ONION VARIETIES

NOTES:

1. CONTRACTOR SHALL VERIFY EXACT SPECIES, LOCATIONS AND QUANTITIES OF VEGETABLE AND HERB PLANTS WITH THE LANDSCAPE ARCHITECT AND ENGINEER PRIOR TO PLANTING.
2. VEGETABLE AND HERB SEEDS AVAILABLE THROUGH: BURPEE (800) 333-5808 www.burpee.com

NORTH

0 20 40 60

SCALE: 1"=20'

DIGALERT
DIAL/LOG-ON BEFORE YOU DIG
2 WORKING DAYS BEFORE YOU DIG
www.digalert.org DIAL: 811
A PUBLIC SERVICE BY UNDERGROUND SERVICE ALERT

811 Know what's below. Call before you dig.

County of Orange
OC PUBLIC WORKS
Architecture & Engineering

Revisions			
Sym.	Descrip.	Date	By

Consultants
WILLDAN | exceeding your expectations | Landscape Architecture
Drawn BN | Chkd. JH | 11-26-09 Date

A-E Seal

A-E ALEXANDER + HIBBS, AIA, INC.
ALEXANDER + HIBBS, AIA, INC. Architecture and Planning 3000 E. Coronado Street Anaheim, California 92806

Design | Chkd. | Date NOV. 26, 2009

Sht Title PLANTING PLAN
Project COUNTY OF ORANGE HEALTH CARE AGENCY
401 SOUTH TUSTIN STREET
401 SOUTH TUSTIN STREET
ORANGE, CA 92866
PROJ. NO. 100-042-P210-4200

Plan No. 52333-03608

Sheet L-3

0742 COUNTY OF ORANGE HEALTH CARE AGENCY 401 SOUTH TUSTIN STREET

Directory Path: S:\jn17531 401 Tustin Wellness Center\Landscape Dwgs\401-Planting.dwg, Date: 11/12/09