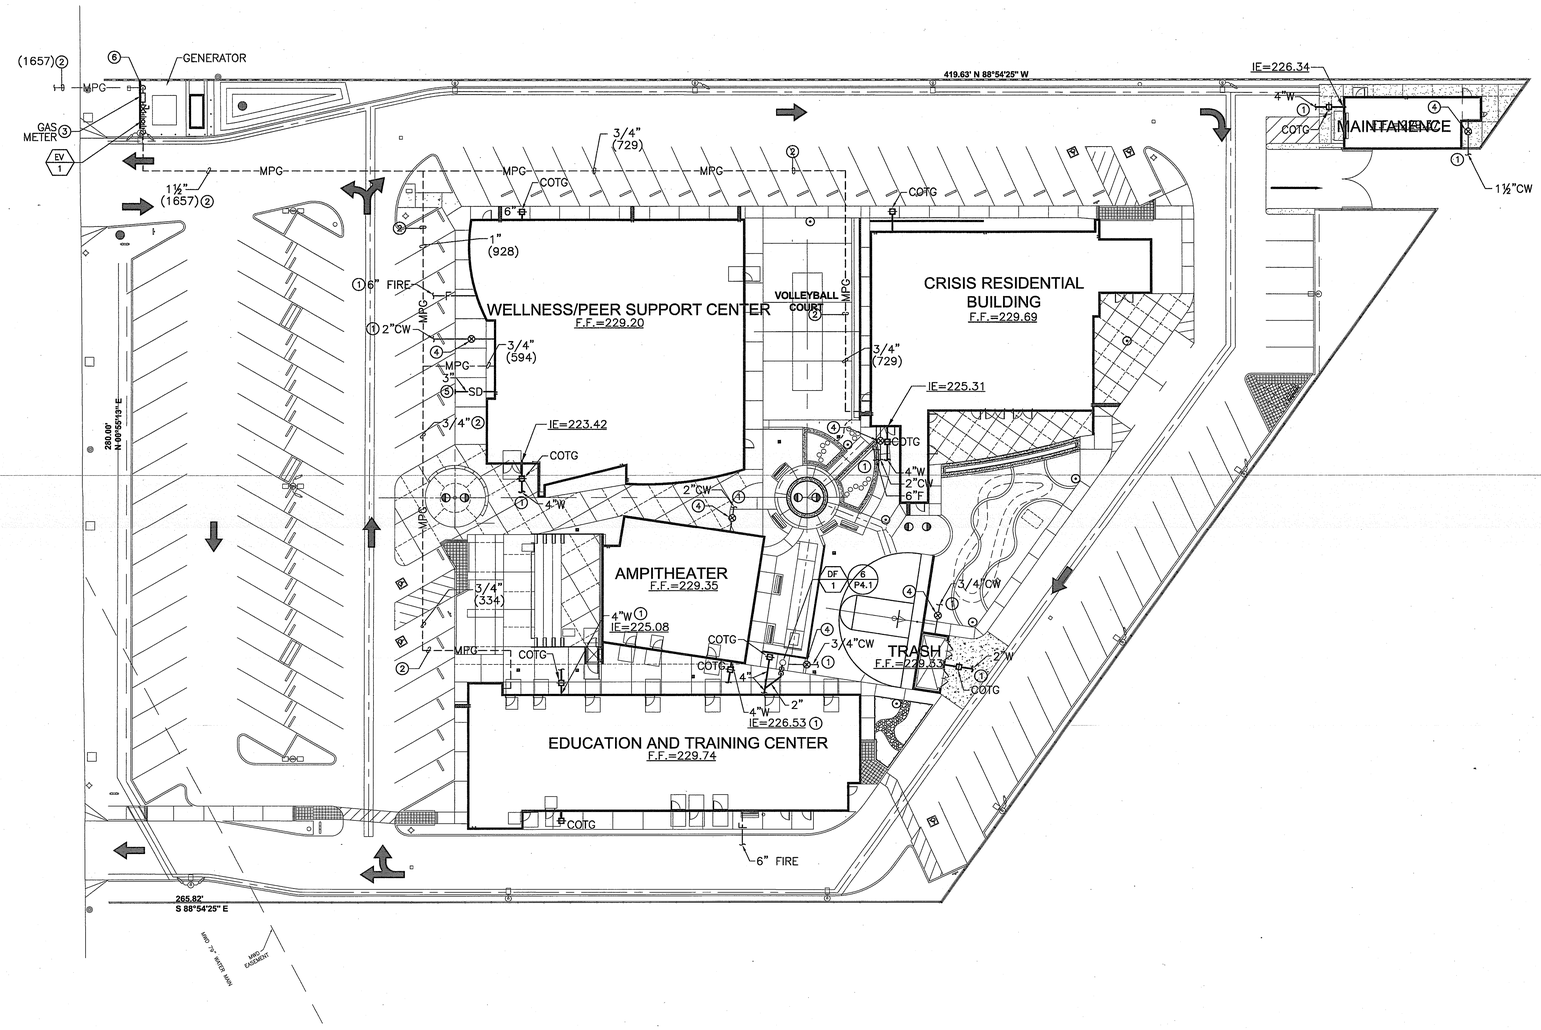

CONSTRUCTION NOTES

1. REFER TO CIVIL PLAN C-5 FOR CONTINUATION OF LINE.
2. TRENCH FOR GAS SERVICE BY CONTRACTOR.
3. GAS METER ABOVE GRADE. INSTALLED BY SOUTHERN CALIFORNIA GAS CO. TDL = 350' @ 5 PSI MPG.

GAS DEMANDS:

BOILERS (3)	1,002	CFH
CLOTHES DRYERS	70	CFH
WATER HEATING	270	CFH
COOKING	265	CFH
SPACE HEATING	50	CFH
TOTAL DEMAND:	1,657	CFH

4. BUILDING COLD WATER SHUT-OFF VALVE IN YARD BOX.
5. SPILL 3"SD THRU FACE OF CURB.
6. 1"MPG UP TO GAS METER.

KEY PLAN

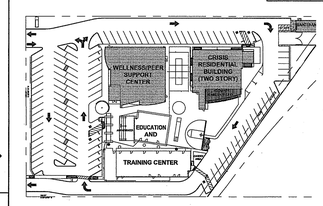

PLUMBING SITE PLAN | SCALE: 1"=20'-0" | 1

County of Orange
OC PUBLIC WORKS
Architecture & Engineering

Revisions			
Sym.	Descrip.	Date	By

Consultants: FTA Architecture & Planning, 17782 Cowan, Suite 100, Irvine Ca. 92614, Tel: 949-863-1770, Fax: 949-863-0464

Drawn ___ Chkd. ___ Date 11-26-09

A-E Seal

A-E: ALEXANDER + HIBBS, AIA, INC.
ALEXANDER + HIBBS, AIA, INC.
Architecture and Planning
17782 Cowan, Suite 100
Irvine, California 92614

Design CC | Chkd. SA | Date Nov. 26, 2009

Sht Title PLUMBING SITE PLAN
Project COUNTY OF ORANGE HEALTH CARE AGENCY
401 SOUTH TUSTIN STREET
401 SOUTH TUSTIN STREET
ORANGE, CA 92866
PROJ. NO. 100-042-P210-4200

Plan No. 52333-03608

Sheet P-1.1

0742 COUNTY OF ORANGE HEALTH CARE AGENCY 401 SOUTH TUSTIN STREET