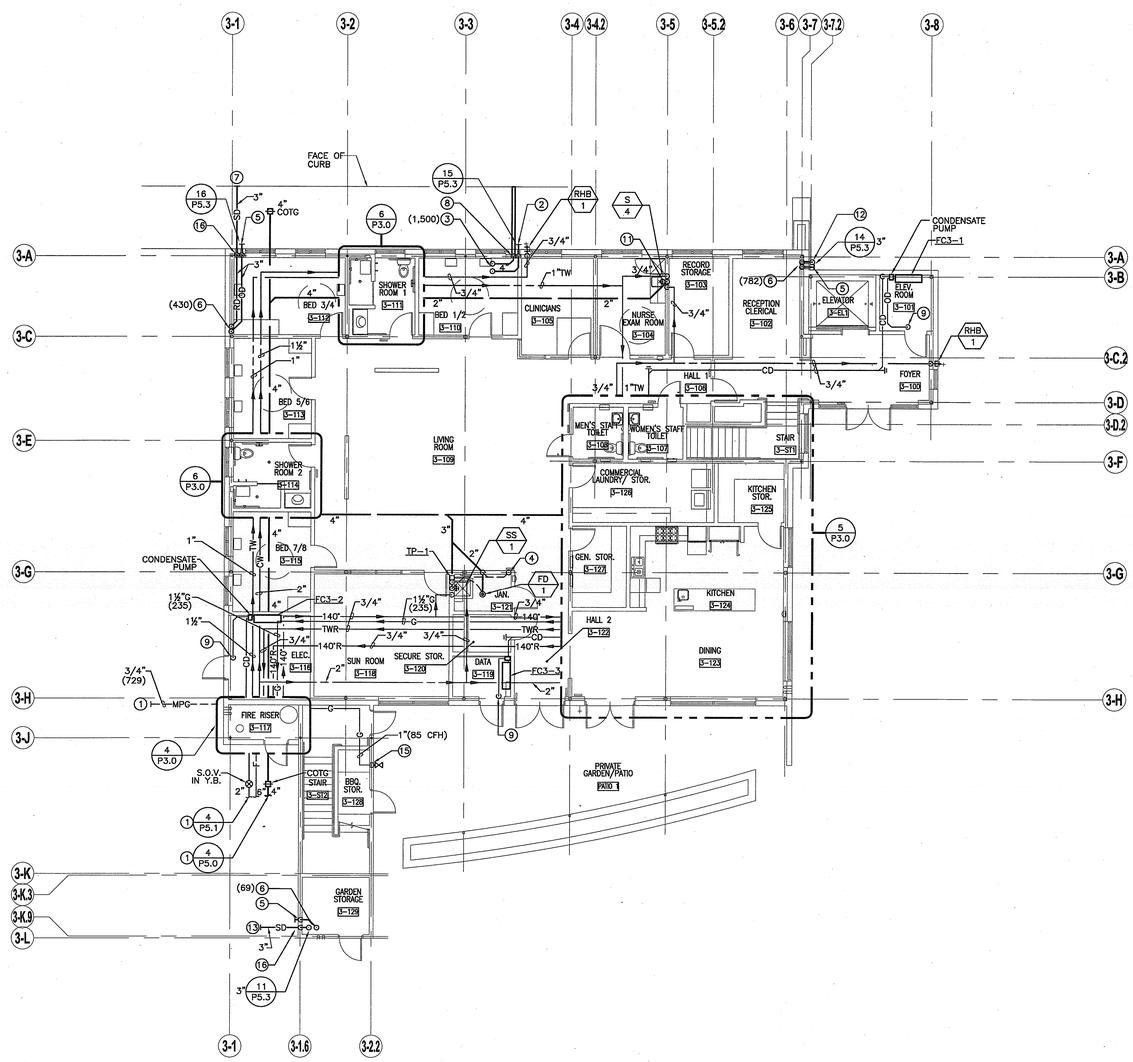

KEYNOTES

1. REFER TO PLUMBING SITE PLAN P1.1 FOR CONTINUATION OF LINE.
2. 4"ø OVER FLOW DRAIN TO DAYLIGHT ±8" ABOVE FINISHED GRADE.
3. 4"ø ROOF AND OVER FLOW DRAIN DOWN FROM ABOVE IN FURRED WALL.
4. 2" VENT UP.
5. 3"ø OVER FLOW DRAIN TO DAYLIGHT ±8" ABOVE FINISHED GRADE.
6. 3"ø ROOF AND OVER FLOW DRAIN DOWN FROM ABOVE IN FURRED WALL.
7. SPILL 3"ø ROOF DRAIN THRU FACE OF CURB.
8. 4"ø ROOF DRAIN DOWN TO ADVANCED AQUADUCK NO. AAP-35AD 90 DEGREE ADAPTER WITH A.A.D. 3"x 5" UNDERWALK DRAINAGE PIPE THRU TO FACE OF CURB.
9. ¾" OVERFLOW DRAIN TO SPILL ABV. DOOR THRU ESCHUTEON IN CLNG.
10. 4"ø ROOF AND OVER FLOW DRAIN DOWN FROM ABOVE.
11. 1½" VENT THRU ROOF.
12. SPILL 3"ø ROOF DRAIN THRU EXTERIOR WALL @+8" AND ELBOW DOWN TO SPLASH BLOCK AT ±6" ABOVE PLANTER.
13. REFER TO CIVIL PLAN C-2 FOR CONTINUATION.
14. SPILL 4"ø ROOF DRAIN THRU EXTERIOR WALL @+8" AND ELBOW DOWN AT ±6" ABOVE PLANTER.
15. 1¼" GAS (85 CFH) DOWN TO GAS COCK AT +18"A.F.G. FOR BARBQUE GRILL, FURNISHED BY OWNER.
16. 3"ø ROOF DRAIN DOWN TO BELOW GRADE.

KEY PLAN

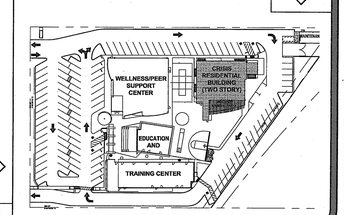

BUILDING 3 - FIRST FLOOR PLAN

SCALE: 1/8"=1'-0"

1

County of Orange
OC PUBLIC WORKS
Architecture & Engineering

Revisions

Sym.	Descrip.	Date	By

0742

Consultants

FTA
FRANK TAMPOSI & ASSOCIATES
ARCHITECTS AIA LTD
PETERSON CANYON ROAD, SUITE 100
IRVINE, CALIFORNIA 92606
FAX: 714-838-3446
AND NEVADA CITY

Drawn. | Chkd. | Date 11-26-09

A-E Seal

A-E ALEXANDER + HIBBS, AIA, INC.

ALEXANDER + HIBBS AIA, INC.
ARCHITECTURE AND PLANNING

Design CC | Chkd. SA | Date Nov. 26, 2009

Sht Title BUILDING 3-FIRST FLOOR PLAN

Project COUNTY OF ORANGE HEALTH CARE AGENCY
401 SOUTH TUSTIN STREET

401 SOUTH TUSTIN STREET
ORANGE, CA 92866

PROJ. NO. 100-042-P210-4200

Plan No.
52333-03608

Sheet
P-2.3.1

0742 COUNTY OF ORANGE HEALTH CARE AGENCY 401 SOUTH TUSTIN STREET