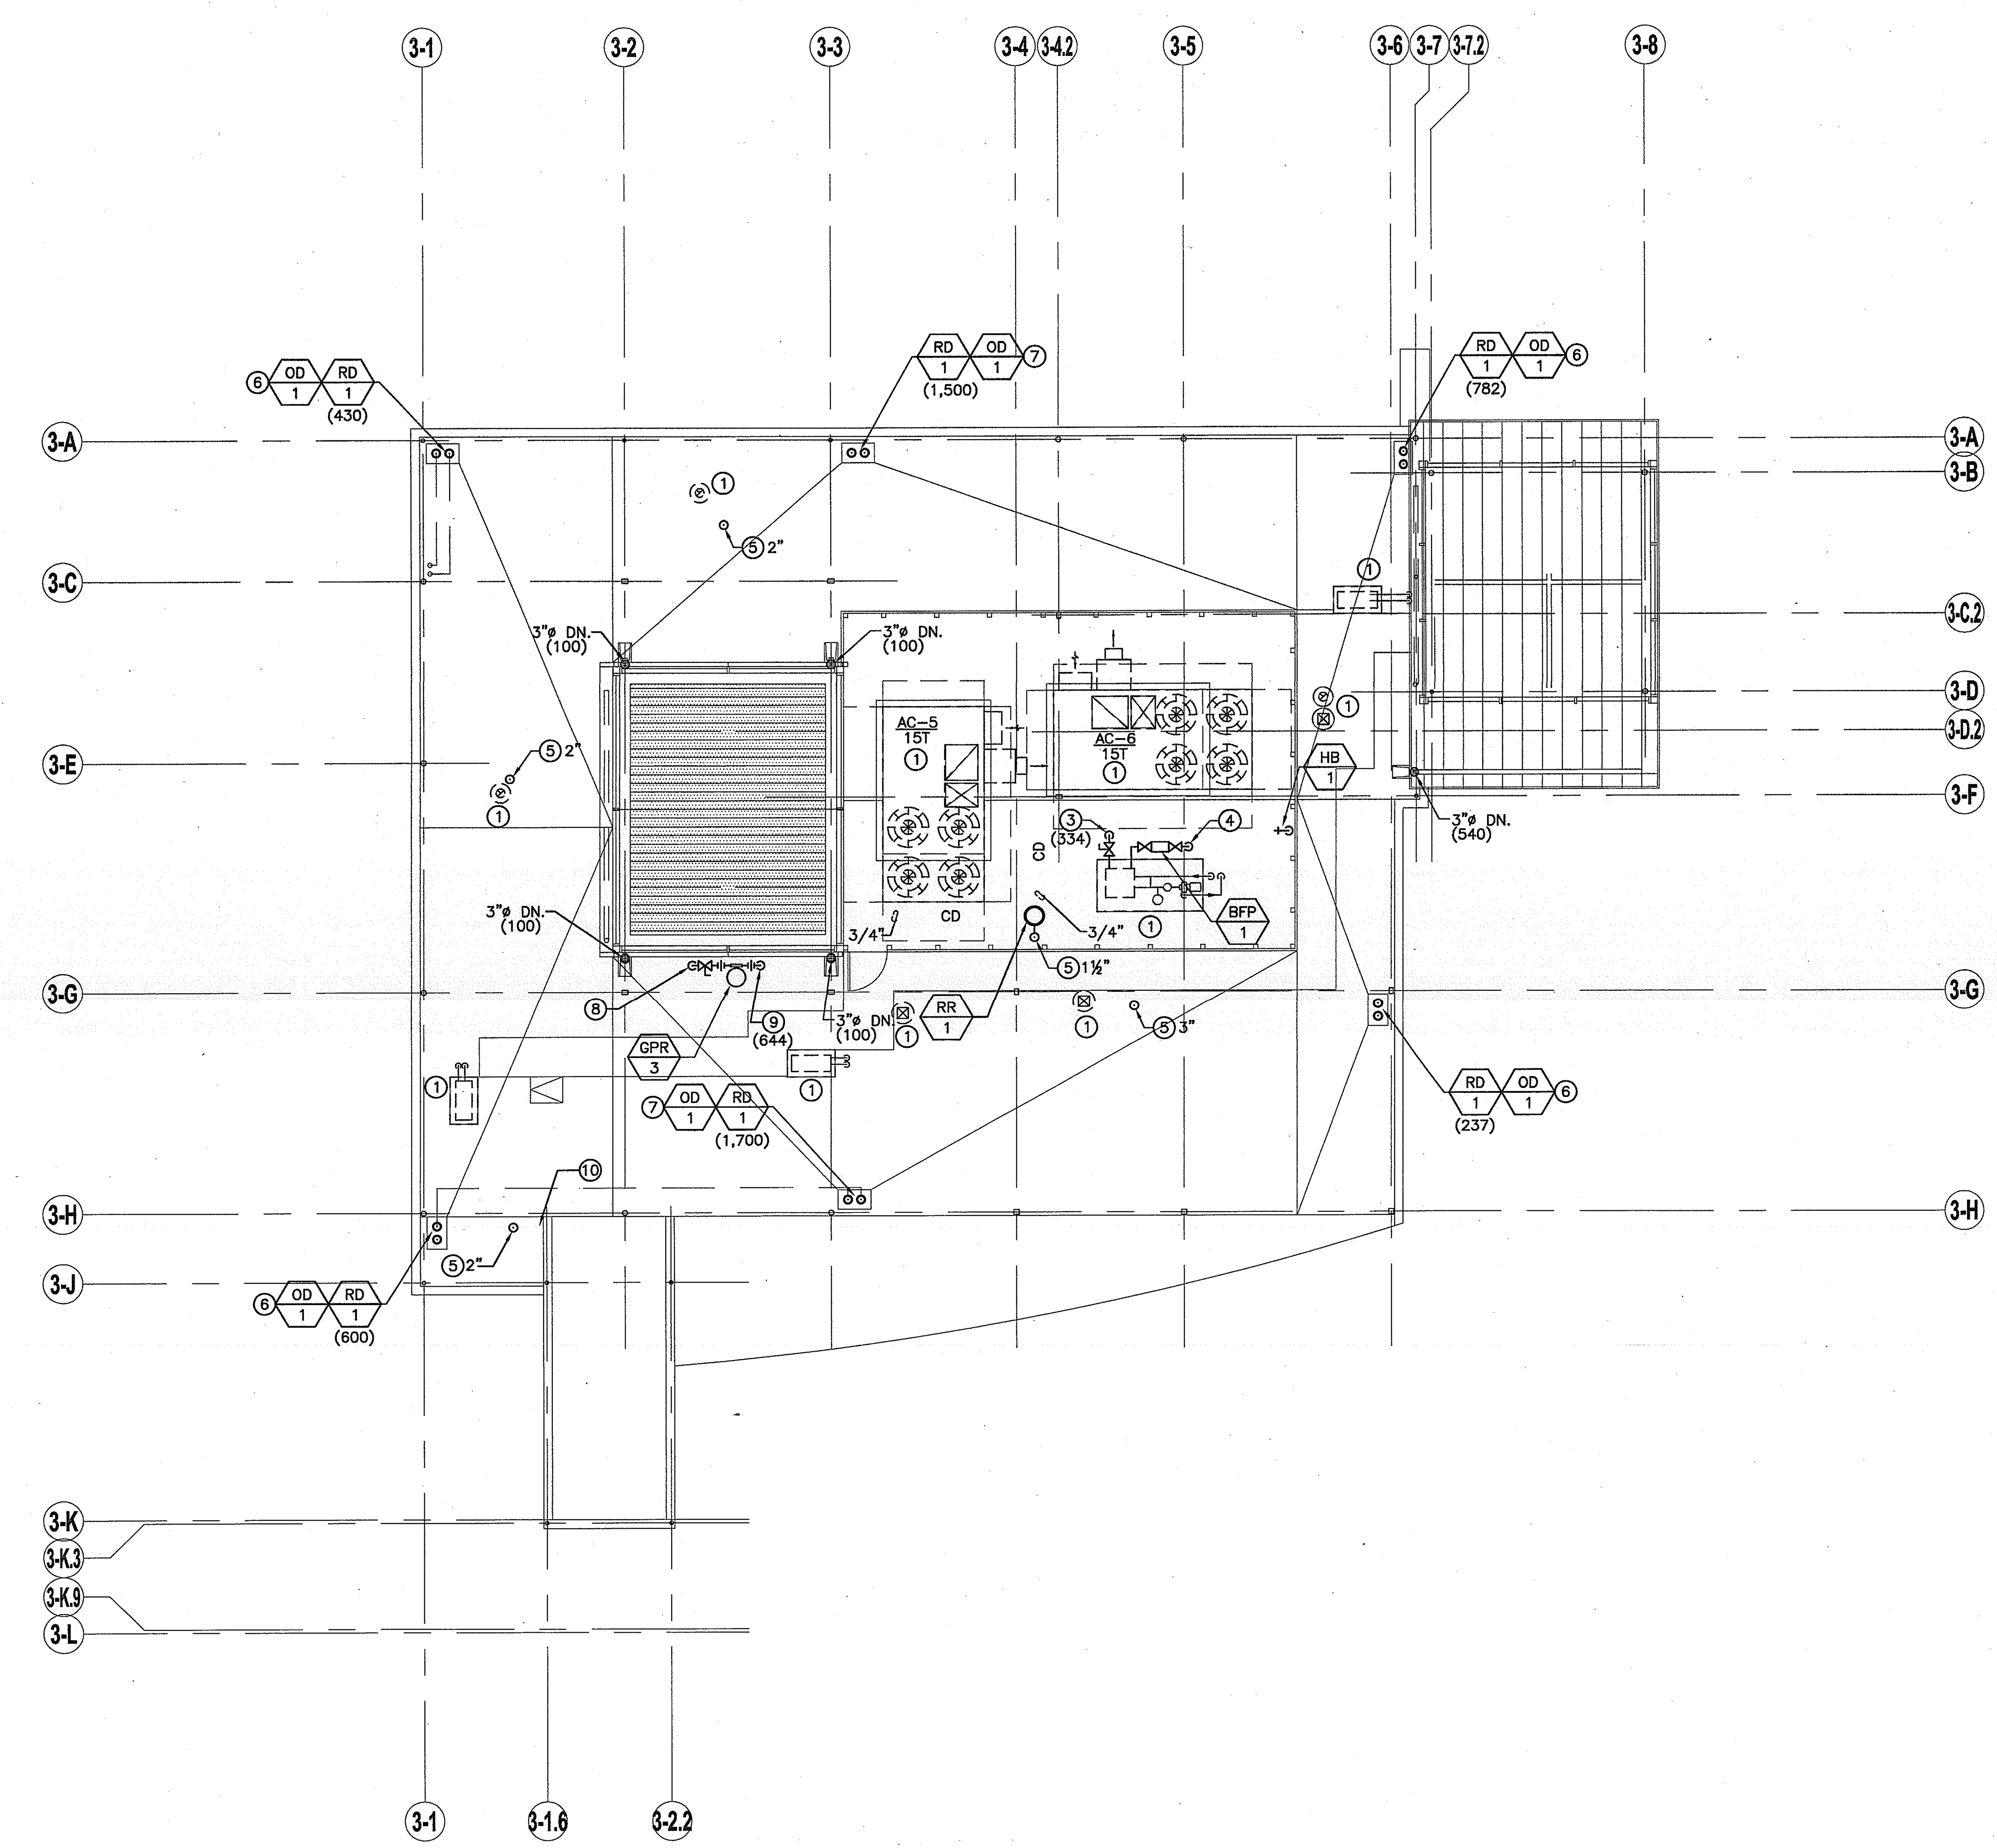

BUILDING 3 - ROOF PLAN

SCALE: 1/8"=1'-0"

1

KEYNOTES

1. MECHANICAL EQUIPMENT SHOWN FOR REFERENCE ONLY. REFER TO MECHANICAL PLANS FOR ADDITIONAL INFORMATION.
2. 3/4" CONDENSATE DRAIN DOWN TO BELOW ROOF WITH TRAP AND VENT. (6 / P4.0)
3. 1½"G UP FROM BELOW TO BOILER WITH GAS COCK (334 CFH)
4. ¾" COLD WATER UP FROM BELOW TO BOILER.
5. VENT THRU ROOF.
6. 3"ø ROOF AND OVERFLOW DRAIN DOWN TO BELOW ROOF.
7. 4"ø ROOF AND OVERFLOW DRAIN DOWN TO BELOW ROOF.
8. ¾" MPG UP FROM BELOW.
9. 2" GAS DOWN TO BELOW ROOF.
10. 4"ø VENT AND EXHAUST FROM WATER HEATER UP THRU ROOF. CONTRACTOR TO INSTALL PER MANUFACTURERS RECOMENDATION.

KEY PLAN

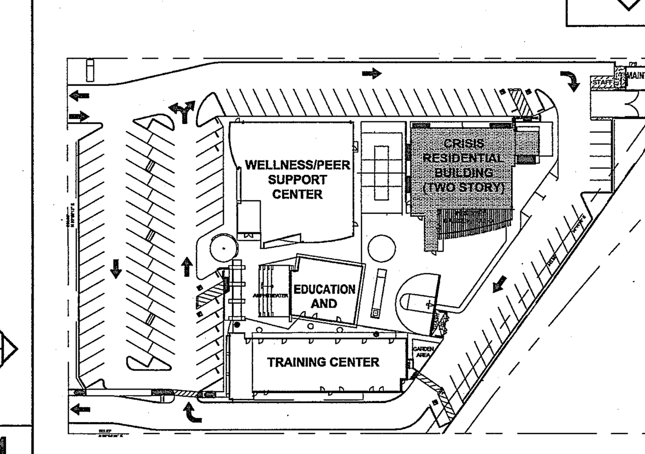

County of Orange
OC PUBLIC WORKS
Architecture & Engineering

0742 Revisions

Sym.	Descrip.	Date	By

Consultants

F.T. Andrews, Inc. Consulting Engineers — A DIVISION OF AAIDS — 17 PETERS CANYON ROAD, SUITE 150 IRVINE CA. 92606 — TEL: 714-263-0341 FAX: 714-263-0348 — Job Number: 28098

REGISTERED PROFESSIONAL ENGINEER — IVAN RAY CRANSTON, JR. — No. 14201 — MECHANICAL — STATE OF CALIFORNIA

Drawn ___ Chkd. ___ Date 11-26-09

A-E Seal

A-E ALEXANDER + HIBBS, AIA, INC.

ALEXANDER + HIBBS, AIA, INC. Architecture and Planning

Design CC Chkd. SA Date Nov. 26, 2009

Sht Title BUILDING 3-ROOF PLAN

Project COUNTY OF ORANGE HEALTH CARE AGENCY 401 SOUTH TUSTIN STREET

401 SOUTH TUSTIN STREET ORANGE, CA 92866

PROJ. NO. 100-042-P210-4200

Plan No. 52333-03608

Sheet P-2.3.3

0742 COUNTY OF ORANGE HEALTH CARE AGENCY 401 SOUTH TUSTIN STREET