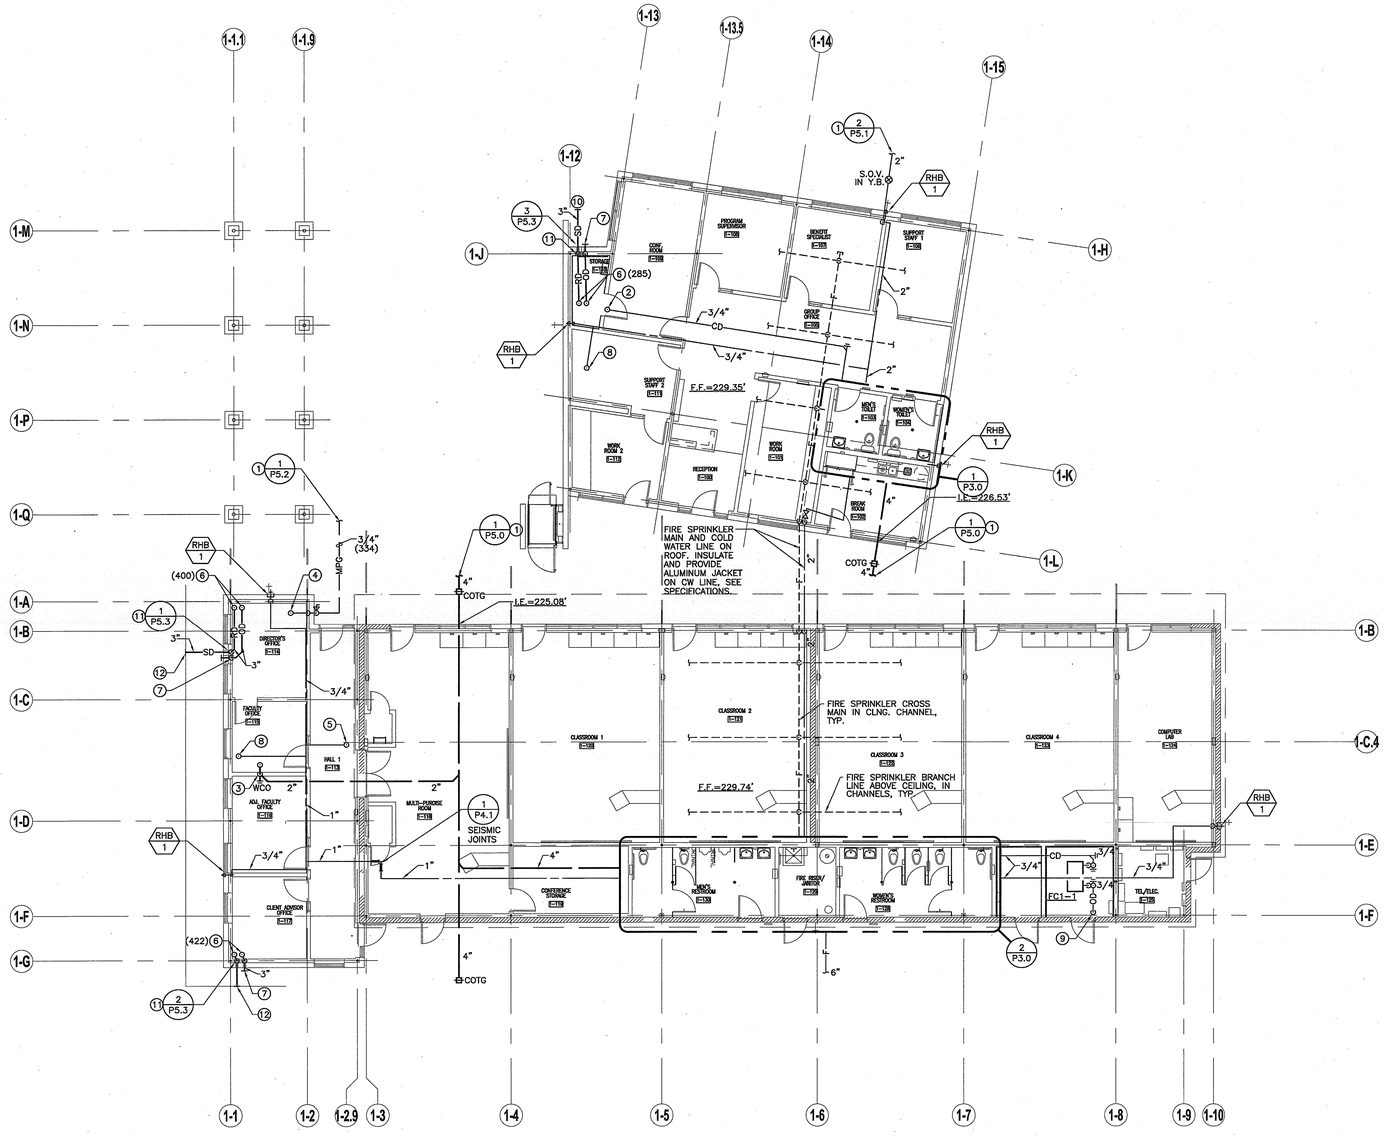

CONSTRUCTION NOTES

1. REFER TO PLUMBING SITE PLAN P1.1 FOR CONTINUATION OF LINE.
2. ¾" CONDENSATE DOWN FROM AC UNIT ON ROOF.
3. 2" WASTE DOWN IN WALL TO BELOW FLOOR. WITH WALL CLEANOUT
4. 3/4" MPG UP TO REGULATOR ON ROOF. — (3/P4.0)
5. ¾" COLD WATER UP TO BOILER ON ROOF.
6. 3"ø ROOF AND OVERFLOW DRAIN DOWN FROM ABOVE.
7. 3"ø OVERFLOW DRAIN TO DAYLIGHT ±6" ABOVE FINISHED GRADE.
8. ¾"CW UP TO HOSE BIBB ON ROOF.
9. ¾" OVERFLOW DRAIN TO SPILL ABOVE DOOR THRU ESCHUTEON IN CEILING.
10. REFER TO CIVIL DRAWING C-2 FOR CONTINUATION.
11. 3"ø ROOF DRAIN DOWN TO BELOW GRADE.
12. SPILL 3"ø ROOF DRAIN THRU FACE OF CURB.

KEY PLAN

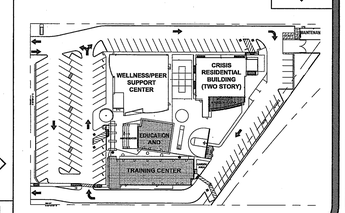

BUILDING 1 - PLUMBING FLOOR PLAN

SCALE: 1/8"=1'-0" | 1

County of Orange
OC PUBLIC WORKS
Architecture & Engineering

Revisions

Sym.	Descrip.	Date	By
0742			

Consultants

FTA ARCHITECTS
RICHARD D. FRANK, AIA
PRINCIPAL ARCHITECT
RA 19891
CA, CO, FL, GA, IL, MA, MN, NV, NY, OR, PA, TX, VA, WA
PRESIDENT, CALIFORNIA COUNCIL AIA 2009
PRESIDENT, AIA ORANGE COUNTY 2009
PRESIDENT, AIA CALIFORNIA 2010
PRESIDENT, AIA NATIONAL 2010
2 MIDWAY, SUITE 200
ALISO VIEJO, CA 92656
TEL: 714-685-5344
FAX: 714-685-5345
AIA Number: 26006

Drawn | Chkd. | Date 11-26-09

A-E Seal

A-E ALEXANDER + HIBBS, AIA, INC.
ALEXANDER + HIBBS, AIA, INC.
Architecture and Planning
RA 19891
CA, CO, FL, GA, IL, MA, MN, NV, NY, OR, PA, TX, VA, WA

Design CC | Chkd. SA | Date Nov. 26, 2009

Sht Title BUILDING 1-FLOOR PLAN
Project COUNTY OF ORANGE HEALTH CARE AGENCY
401 SOUTH TUSTIN STREET
401 SOUTH TUSTIN STREET
ORANGE, CA 92866
PROJ. NO. 100-042-P210-4200

Plan No. 52333-03608

Sheet P-2.1.1

0742 COUNTY OF ORANGE HEALTH CARE AGENCY 401 SOUTH TUSTIN STREET