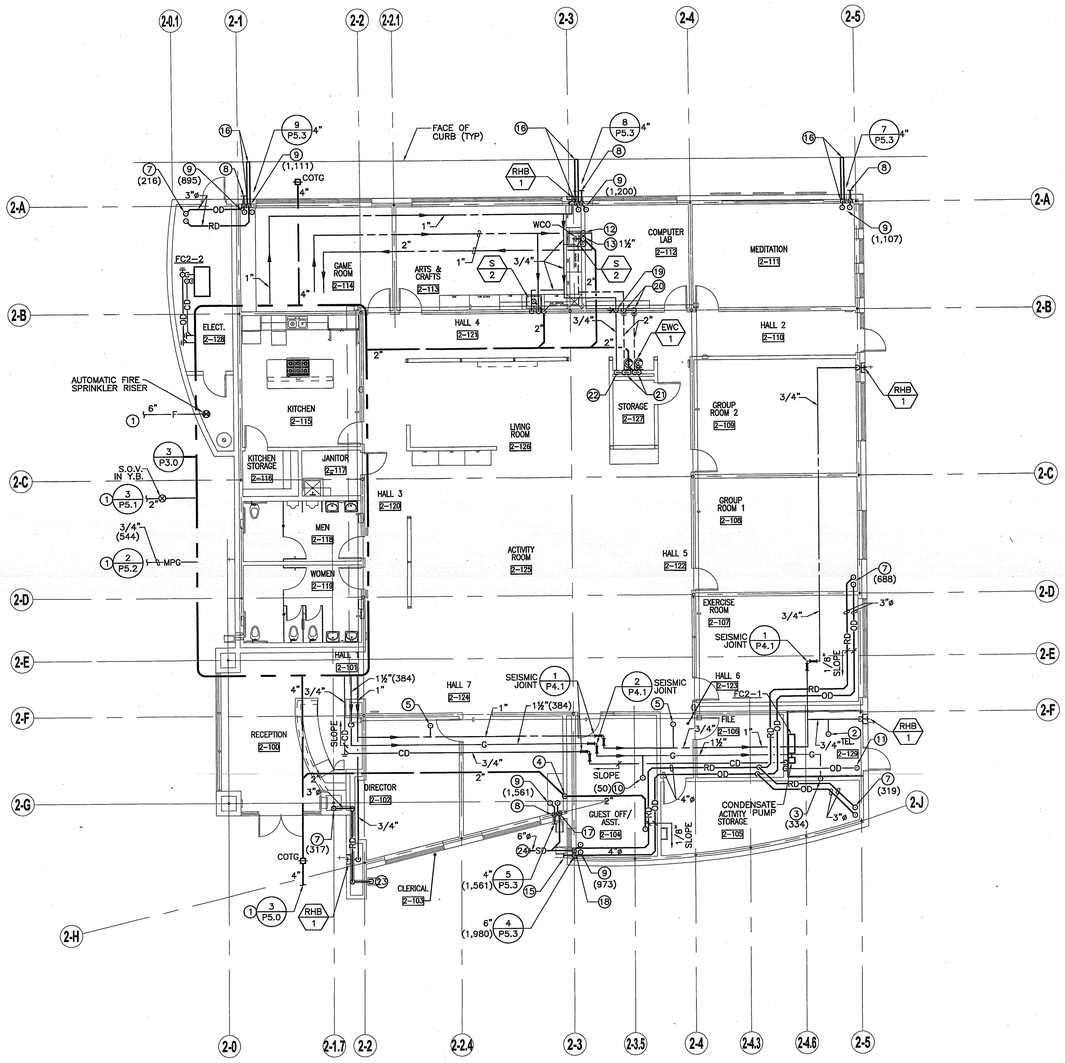

CONSTRUCTION NOTES

1. REFER TO PLUMBING SITE PLAN P1.1 FOR CONTINUATION OF LINE.
2. ¾" COLD WATER UP TO BOILER ON ROOF.
3. 1½"G UP TO BOILER ON ROOF (334 CFH).
4. 2" WASTE DOWN IN WALL TO BELOW FLOOR.
5. ¾" COLD WATER UP TO HOSE BIBB ON ROOF.
6. 3"ø OVER FLOW DRAIN TO DAYLIGHT ±6" ABOVE FINISHED GRADE.
7. 3"ø ROOF AND OVER FLOW DRAIN DOWN FROM ABOVE.
8. 4"ø OVER FLOW DRAIN TO DAYLIGHT ±6" ABOVE FINISHED GRADE.
9. 4"ø ROOF AND OVER FLOW DRAIN DOWN FROM ABOVE.
10. 3/4"G UP TO AC UNIT ON ROOF (50 CFH).
11. ¾" OVERFLOW DRAIN TO SPILL ABV. DOOR THRU ESCHUTEON IN CLNG.
12. 3/4" H & CW DN. TO SINK.
13. VENT THRU ROOF.
14. 6"ø ROOF AND OVER FLOW DRAIN DOWN IN FURRED WALL.
15. 6"ø OVER FLOW DRAIN TO DAYLIGHT ±6" ABOVE FINISHED GRADE.
16. 4"ø ROOF DRAIN DOWN TO ADVANCED AQUADUCK NO. AAP-35AD 90 DEGREE ADAPTER WITH A.A.D. 3"x 5" UNDERWALK DRAINAGE PIPE THRU TO FACE OF CURB.
17. 4"ø ROOF DRAIN DOWN TO BELOW GRADE.
18. 6"ø ROOF DRAIN DOWN TO BELOW GRADE.
19. ¾"CW DOWN TO BELOW FLOOR WITH SHUTOFF VALVE BEHIND ACCESS PANEL.
20. 2" VENT UP FROM BELOW FLOOR WITH WALL CLEANOUT.
21. 2" ISLAND VENT, ¾" COLD WATER.
22. ¾" COLD WATER UP FROM BELOW FLOOR.
23. SPILL 3"ø ROOF DRAIN THRU EXTERIOR WALL AT +8" AND ELBOW DOWN AT +6" ABOVE SPLASH BLOCK.
24. REFER TO CIVIL DRAWING C-2 FOR CONTINUATION.

KEY PLAN

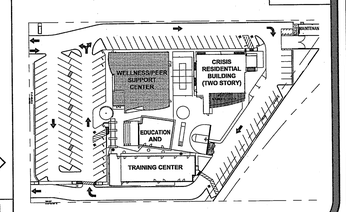

BUILDING 2 - PLUMBING FLOOR PLAN

SCALE: 1/8"=1'-0"

1

County of Orange
OC PUBLIC WORKS
Architecture & Engineering

Revisions

Sym.	Descrip.	Date	By

0742

Consultants

FTA ARCHITECTS
4 CANYON ROAD, SUITE 100
IRVINE, CA 92604
TEL: 949-559-5584
FAX: 949-559-5585
Job Number: 09008

A-E Seal

Drawn. | Chkd. | Date 11-26-09

A-E ALEXANDER + HIBBS, AIA, INC.

ALEXANDER + HIBBS, AIA, INC.
ARCHITECTURE and PLANNING
4 CANYON ROAD, SUITE 100
IRVINE, CA 92604

Design CC | Chkd. SA | Date Nov. 26, 2009

Sht Title BUILDING 2-FLOOR PLAN

Project COUNTY OF ORANGE HEALTH CARE AGENCY
401 SOUTH TUSTIN STREET

401 SOUTH TUSTIN STREET
ORANGE, CA 92886

PROJ. NO. 100-042-P210-4200

Plan No.
52333-03608

Sheet
P-2.2.1

0742 COUNTY OF ORANGE HEALTH CARE AGENCY 401 SOUTH TUSTIN STREET