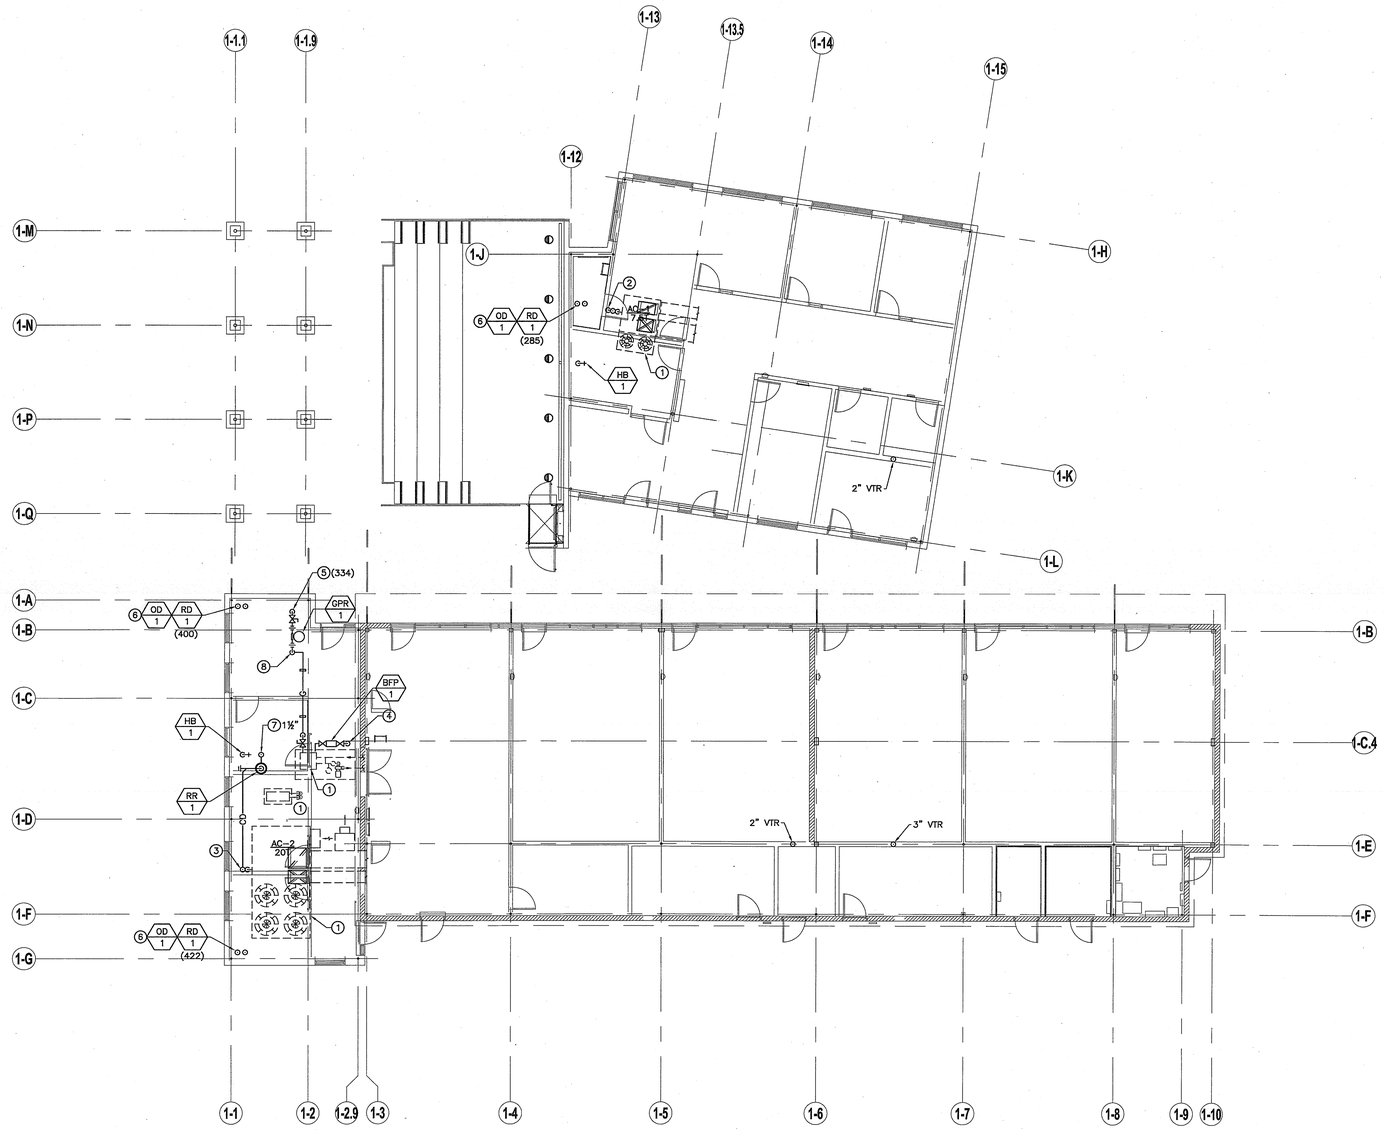

KEYNOTES

1. MECHANICAL EQUIPMENT SHOWN FOR REFERENCE ONLY. REFER TO MECHANICAL PLANS FOR ADDITIONAL INFORMATION.
2. 3/4" CONDENSATE DRAIN DOWN TO BELOW ROOF WITH TRAP AND VENT. — 6/P4.0
3. 1" CONDENSATE DRAIN WITH TRAP AND VENT TO ROOF RECEPTOR. — 6/P4.0
4. ¾" COLD WATER UP FROM BELOW TO BOILER.
5. 3/4"MPG UP FROM BELOW TO REGULATOR WITH GAS COCK (334 CFH). — 3/P4.0
6. 3"ø ROOF AND OVERFLOW DRAIN DOWN TO BELOW ROOF.
7. VENT THRU ROOF.
8. 1½"G FROM REGULATOR TO AC UNIT WITH GAS COCK (334 CFH). — 6/P4.0

KEY PLAN

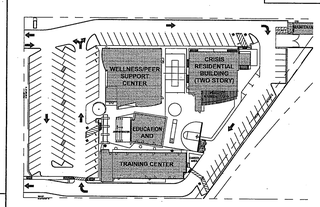

BUILDING 1 - ROOF PLAN

SCALE: 1/8"=1'-0"

1

County of Orange
OC PUBLIC WORKS
Architecture & Engineering

Revisions

Sym.	Descrip.	Date	By

07/42

Consultants

FTA ARCHITECTS
Fullerton Transportation Architects
Fullerton Canyon Rd. Suite 50
Fullerton, CA 92835
Job Number: 30008

Drawn. Chkd. Date 11-26-09

A-E Seal

A-E ALEXANDER + HIBBS, AIA, INC.

ALEXANDER + HIBBS, AIA, INC.
Architecture and Planning
Fullerton, CA

Design CC Chkd. SA Date Nov. 26, 2009

Sht Title BUILDING 1-ROOF PLAN

Project COUNTY OF ORANGE HEALTH CARE AGENCY
401 SOUTH TUSTIN STREET

401 SOUTH TUSTIN STREET
ORANGE, CA 92866

PROJ. NO. 100-042-P210-4200

Plan No.
52333-03608

Sheet
P-2.1.3

07/42 COUNTY OF ORANGE HEALTH CARE AGENCY 401 SOUTH TUSTIN STREET