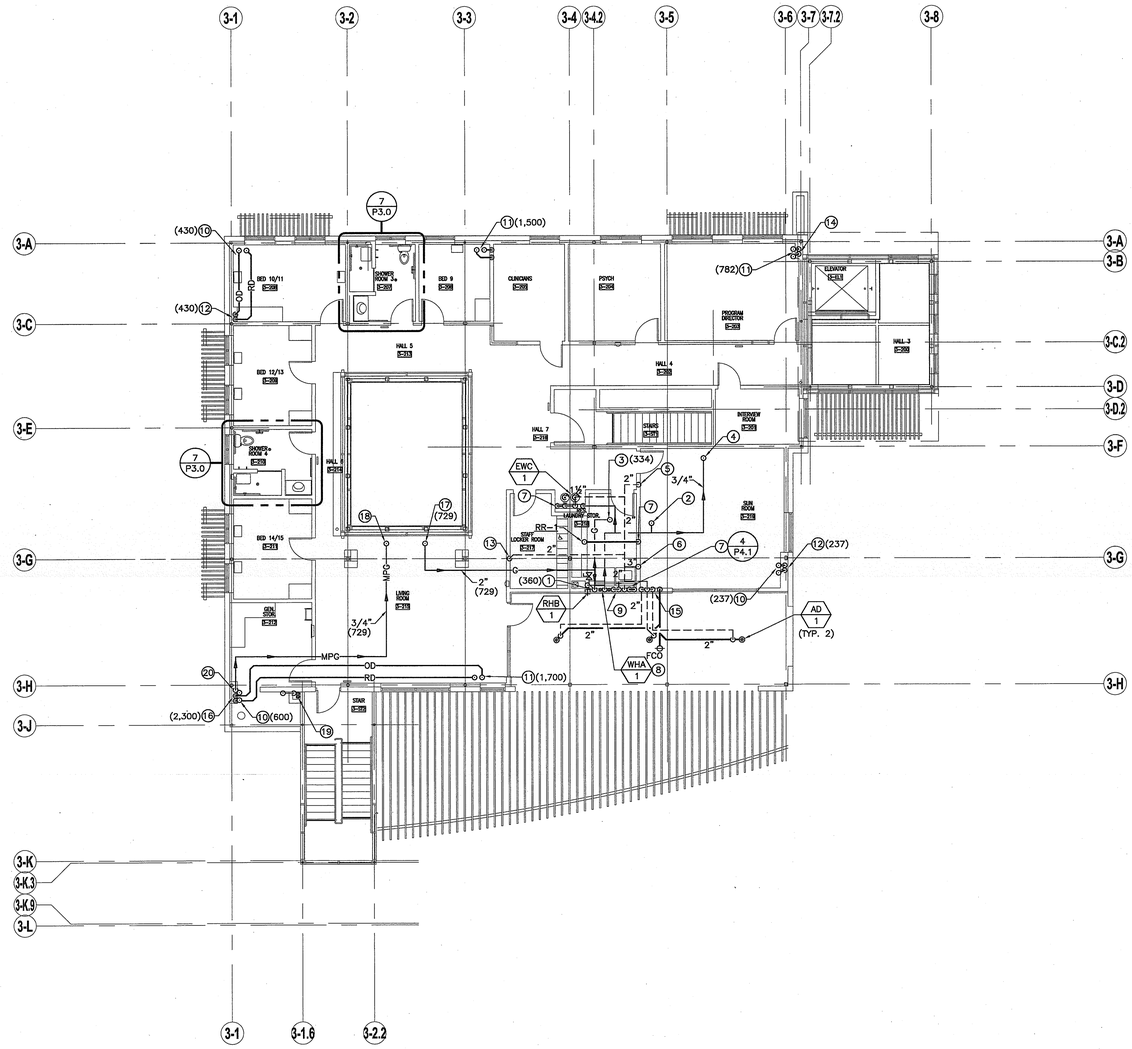

CONSTRUCTION NOTES

1. 1½" GAS DN. TO BELOW, ¼" GAS ON RISER TO CLOTHES DRYER (35) WITH GAS COCK WITH TEE. AND 1½"G DN. TO FIRST FLOOR CEILING.
2. ¾" COLD WATER UP TO BOILER ON ROOF.
3. 1½"G UP TO BOILER ON ROOF (334 CFH).
4. ¾" COLD WATER TO HOSE BIBB ON ROOF.
5. 2" VENT UP FROM BELOW.
6. 3" VENT THRU ROOF.
7. 2" WASTE DOWN TO BELOW.
8. 1½" COLD WATER UP FROM BELOW TO ABOVE CLNG. WITH ¾" COLD WATER BRANCH TO CLOTHES WASHER BOX.
9. 3/4" 140° WATER UP FROM BEL. & ¾" 140° WATER RETURN DN. WITH ¾" 140° WATER TEE TO CLOTHES WASHER BOX.
10. 3"ø ROOF AND OVERFLOW DRAIN DOWN FROM ABOVE.
11. 4"ø ROOF AND OVERFLOW DRAIN DOWN FROM ABOVE.
12. 3"ø ROOF AND OVERFLOW DRAIN DOWN IN FURRED WALL.
13. 2" VENT THRU ROOF.
14. 4"ø ROOF AND OVERFLOW DRAIN DOWN IN FURRED WALL.
15. 2" VENT DOWN IN WALL TO BELOW FLOOR.
16. 5"ø ROOF AND OVERFLOW DRAIN DOWN IN FURRED WALL.
17. 2" GAS DOWN FROM REGULATOR ON ROOF.
18. ¾" UP TO GAS RESSURE REGULATOR ON ROOF.
19. 4"ø VENT AND EXHAUST FROM WATER HEATER UP IN CHASE THRU ROOF. CONTRACTOR TO INSTALL PER MANUFACTURERS RECOMENDATION.
20. ¾" MPG (729 CFH) UP FROM BELOW.

KEY PLAN

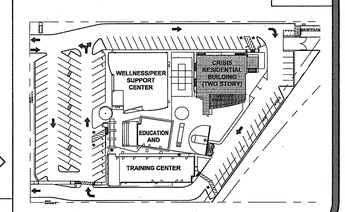

BUILDING 3 - PLUMBING SECOND FLOOR PLAN

SCALE: 1/8"=1'-0"

1

County of Orange

OC PUBLIC WORKS

Architecture & Engineering

Revisions

Sym.	Descrip.	Date	By

0742

Consultants

FTA

Drawn | Chkd. | Date 11-26-09

A-E Seal

A-E ALEXANDER + HIBBS, AIA, INC.

ALEXANDER + HIBBS, AIA, INC.

Design CC | Chkd. SA | Date Nov. 26, 2009

Sht Title BUILDING 3-SECOND FLOOR PLAN

Project COUNTY OF ORANGE HEALTH CARE AGENCY
401 SOUTH TUSTIN STREET

401 SOUTH TUSTIN STREET
ORANGE, CA 92866

PROJ. NO. 100-042-P210-4200

Plan No.
52333-03608

Sheet
P-2.3.2

0742 COUNTY OF ORANGE HEALTH CARE AGENCY 401 SOUTH TUSTIN STREET