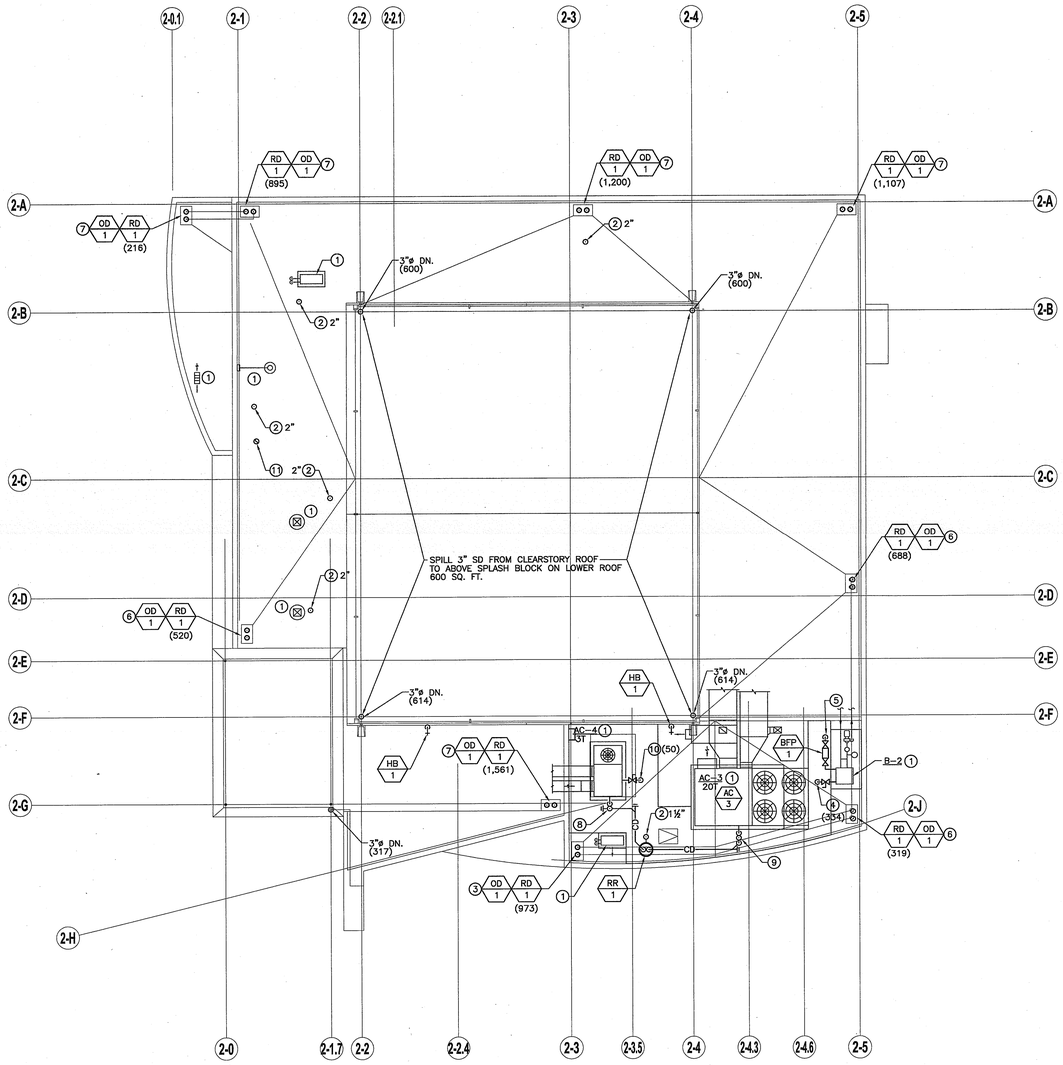

KEYNOTES

1. MECHANICAL EQUIPMENT SHOWN FOR REFERENCE ONLY. REFER TO MECHANICAL PLANS FOR ADDITIONAL INFORMATION.
2. VENT THRU ROOF.
3. 5"ø ROOF AND OVER FLOW DRAIN DOWN TO BELOW ROOF.
4. 1½"G UP FROM BELOW TO BOILER WITH GAS COCK (334 CFH)
5. ¾" COLD WATER UP FROM BELOW TO BOILER.
6. 3"ø ROOF AND OVER FLOW DRAIN DOWN TO BELOW ROOF.
7. 4"ø ROOF AND OVER FLOW DRAIN DOWN TO BELOW ROOF.
8. ¾" CONDENSATE DRAIN WITH TRAP AND VENT. — 6 / P4.0
9. 1" CONDENSATE DRAIN WITH TRAP AND VENT. — 6 / P4.0
10. ¾"G UP FROM BELOW WITH GAS COCK (50 CFH). — 6 / P4.0
11. A.O. SMITH BTH-120, NO. 9003910105 CONCENTRIC VENT THRU ROOF.

KEY PLAN

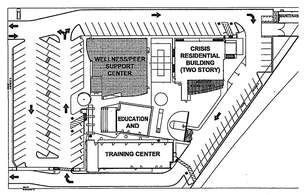

BUILDING 2 - ROOF PLAN

SCALE: 1/8"=1'-0"

1

County of Orange
OC PUBLIC WORKS
Architecture & Engineering

Revisions			
Sym.	Descrip.	Date	By
0742			

Consultants

FTA ARCHITECTURE & PLANNING
ARCHITECTS CONTRACTORS & ENGINEERS
1000 WILSHIRE BLVD., SUITE 900
LOS ANGELES, CA 90017
TEL: 213-250-1584
FAX: 213-250-1585
Job Number: 20008

Drawn | Chkd. | Date 11-26-09

A-E Seal

A-E ALEXANDER + HIBBS, AIA, INC.

ALEXANDER + HIBBS, AIA, INC.
ARCHITECTS & PLANNERS
1000 WILSHIRE BLVD.
SUITE 900
LOS ANGELES, CA 90017

Design CC | Chkd. SA | Date Nov. 25, 2009

Sht Title BUILDING 2-ROOF PLAN

Project COUNTY OF ORANGE HEALTH CARE AGENCY
401 SOUTH TUSTIN STREET

401 SOUTH TUSTIN STREET
ORANGE, CA 92866

PROJ. NO. 100-042-P210-4200

Plan No.
52333-03608

Sheet
P-2.2.3

0742 COUNTY OF ORANGE HEALTH CARE AGENCY 401 SOUTH TUSTIN STREET