LOADING SCHEDULE - ROOF			
MARK	AREA DESCRIPTION	GRAVITY DEAD LOAD (PSF)	LIVE LOAD (PSF)
3	EPICORE ROOF	29	20 (REDUCIBLE)
6	TYPICAL ROOF	32	20 (REDUCIBLE)
7	MECH EQUIP AREA	113	50 (REDUCIBLE)

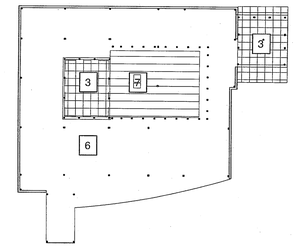

LOADING KEY PLAN

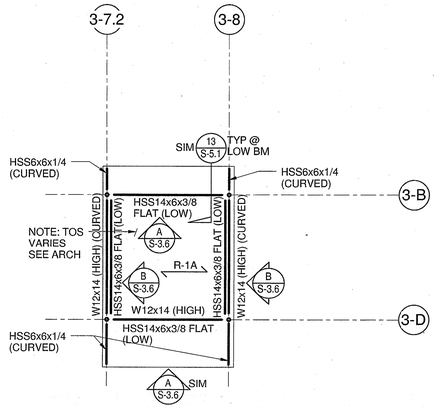

B BUILDING 3 - HIGH ROOF FRAMING PLAN
1/8" = 1'-0"

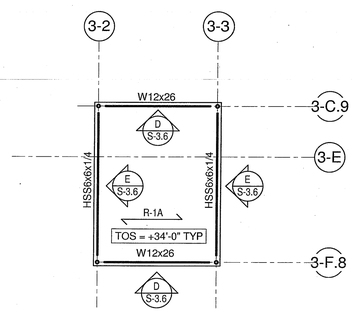

C CLEARSTORY ROOF FRAMING PLAN
1/8" = 1'-0"

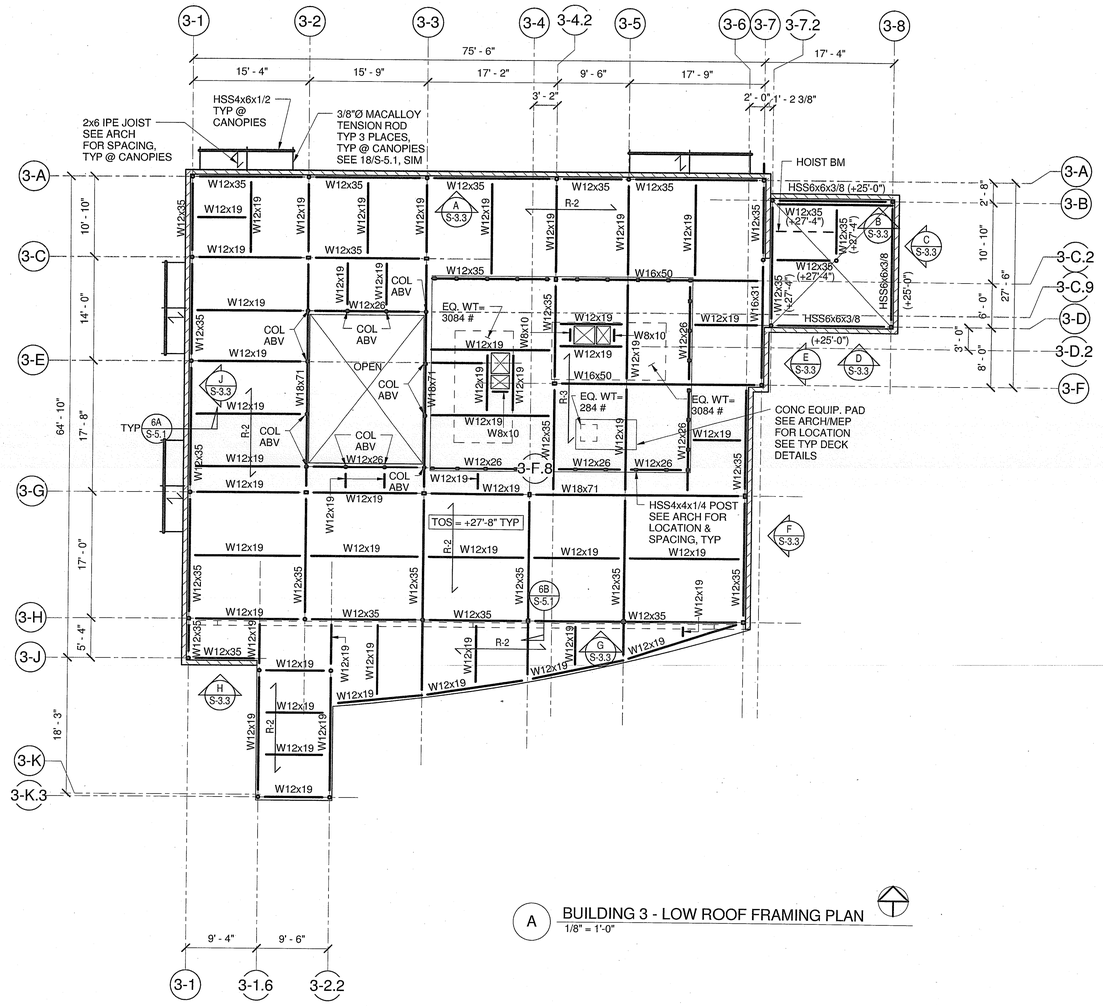

A BUILDING 3 - LOW ROOF FRAMING PLAN
1/8" = 1'-0"

NOTE:
FOR FRAMING PLAN NOTES AND LEGEND SEE S-2.3.1

County of Orange
OC PUBLIC WORKS
Architecture & Engineering

Revisions

Sym.	Descrip.	Date	By

Consultants
JOHN A. MARTIN & ASSOCIATES
Structural Engineers
617 W. 7th Street, Fifth Floor
Los Angeles, Calif. 90015
Phone: (213) 483-8480
Fax: (213) 483-2084
12190

Drawn | Chkd. | Date 11-06-09

A-E Seal

ALEXANDER + HIBBS, AIA, INC.
ALEXANDER + HIBBS, AIA, INC
Architecture and Planning
1131 W. Warner Avenue
Santa Ana, California 92707
714.979.0644

A-E | Design | Chkd. | Date NOV. 25, 2009

Sht Title BUILDING 3 - LOW & HIGH ROOF FRAMING PLAN
Project COUNTY OF ORANGE HEALTH CARE AGENCY
401 SOUTH TUSTIN STREET
401 SOUTH TUSTIN STREET
ORANGE, CA 92866
PROJ. NO. 100-042-P210-4200

Plan No.
52333-03608

Sheet
S-2.3.2