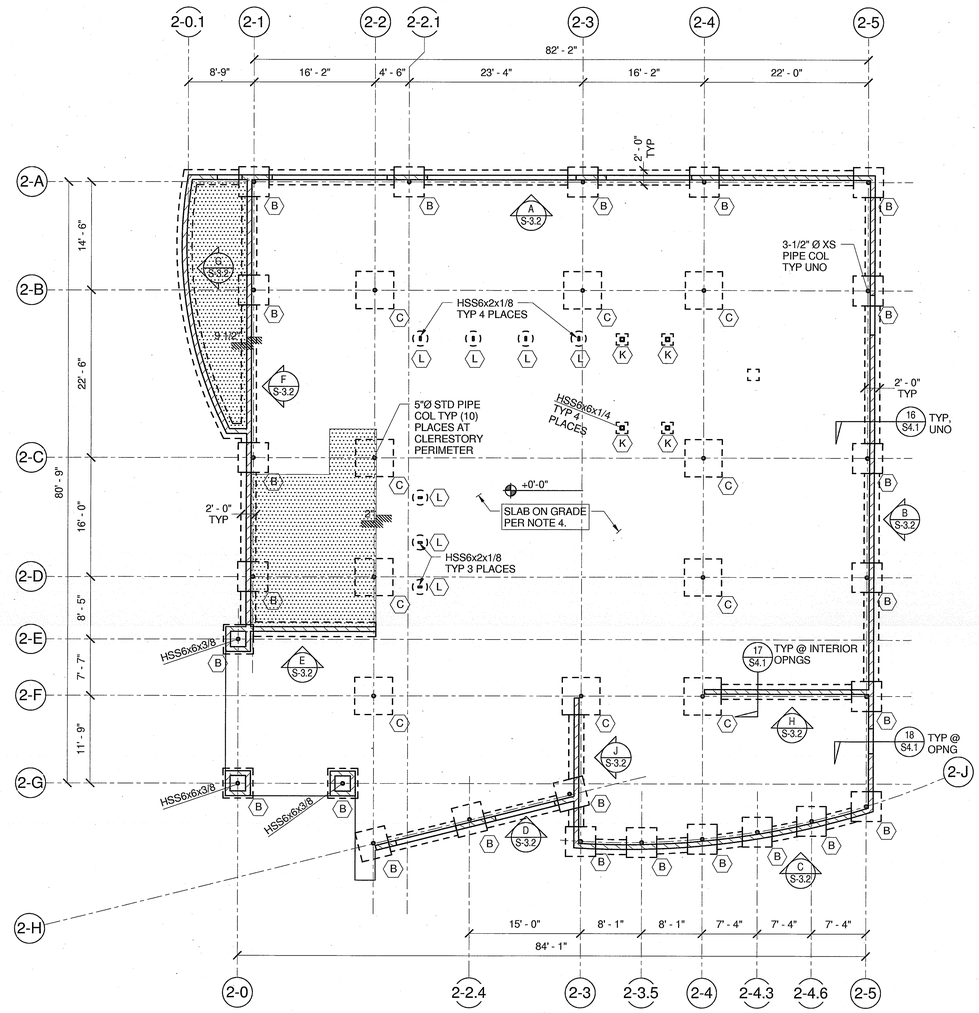

A BUILDING 2 - FOUNDATION PLAN
1/8" = 1'-0"

LEGEND:

1. +0'-0" — INDICATES TOP OF CONCRETE SLAB RELATIVE TO +0'-0" FIN FLR ELEVATION. SEE CIVIL FOR FLR ELEVATION.
2. INDICATES SLAB STEP. COORDINATE WITH ARCHITECTURAL DRAWINGS
3. INDICATES STEPPED FOOTING.
4. INDICATES NON-BEARING CMU SHEAR WALL (PLAN)
5. (A) — INDICATES SPREAD OR FLAG-POLE FOOTING MARK. SEE FOOTING SCHEDULE S-4.1
6. TOF- — INDICATES TOP OF FOOTING BELOW TOP OF SLAB. SEE NOTE #4 FOR TYPICAL TOP OF FOOTING.

FOUNDATION PLAN NOTES:

1. FOR GENERAL NOTES AND TYPICAL DETAILS SEE S-1.1 THRU S-1.7
2. 5" SLAB ON GRADE W/ #4 @ 16 " EW, TYP UNO. SEE GEOTECH REPORT FOR GRAVEL, SAND & VISQUEEN LAYERS REQUIRED BELOW SLAB.
3. REFER TO ARCHITECTURAL DRAWINGS FOR SLAB SLOPES, GUTTERS, VENTS, DRAINS, SADDLES, ETC. AND DIMENSIONS NOT SHOWN. REFER TO MECHANICAL/PLUMBING DRAWINGS FOR EQUIPMENT PAD SIZES AND LOCATIONS, ETC.
4. TYPICAL TOP OF FOOTING -1'-6" BELOW TOP OF SLAB, UNO.

County of Orange
OC PUBLIC WORKS
Architecture & Engineering

Revisions

Sym.	Descrip.	Date	By

Consultants
JOHN A. MARTIN & ASSOCIATES
Structural Engineers
950 S. Grand Avenue
Los Angeles, Calif. 90015
Phone (213) 483-3084
Fax (213) 483-3094
12190

Date 11-26-09
Chkd.
Drawn.

A-E Seal
REGISTERED PROFESSIONAL ENGINEER
JAQUAWE VINKLER
No. 4412
Exp. 12-31-10
STRUCTURAL
STATE OF CALIFORNIA

A-E
ALEXANDER + HIBBS, AIA, INC.
ALEXANDER + HIBBS AIA, INC.
Architecture and Planning
1 Ladera Rancho Viejo
Dove Canyon, California 92679
(949) 589-8000

Date NOV. 26, 2009
Chkd.
Design

Sht Title BUILDING 2 - FOUNDATION PLAN
Project COUNTY OF ORANGE HEALTH CARE AGENCY
401 SOUTH TUSTIN STREET
401 SOUTH TUSTIN STREET
ORANGE, CA 92666
PROJ. NO. 100-042-P210-4200

Plan No.
52333-03608

Sheet
S-2.2.1