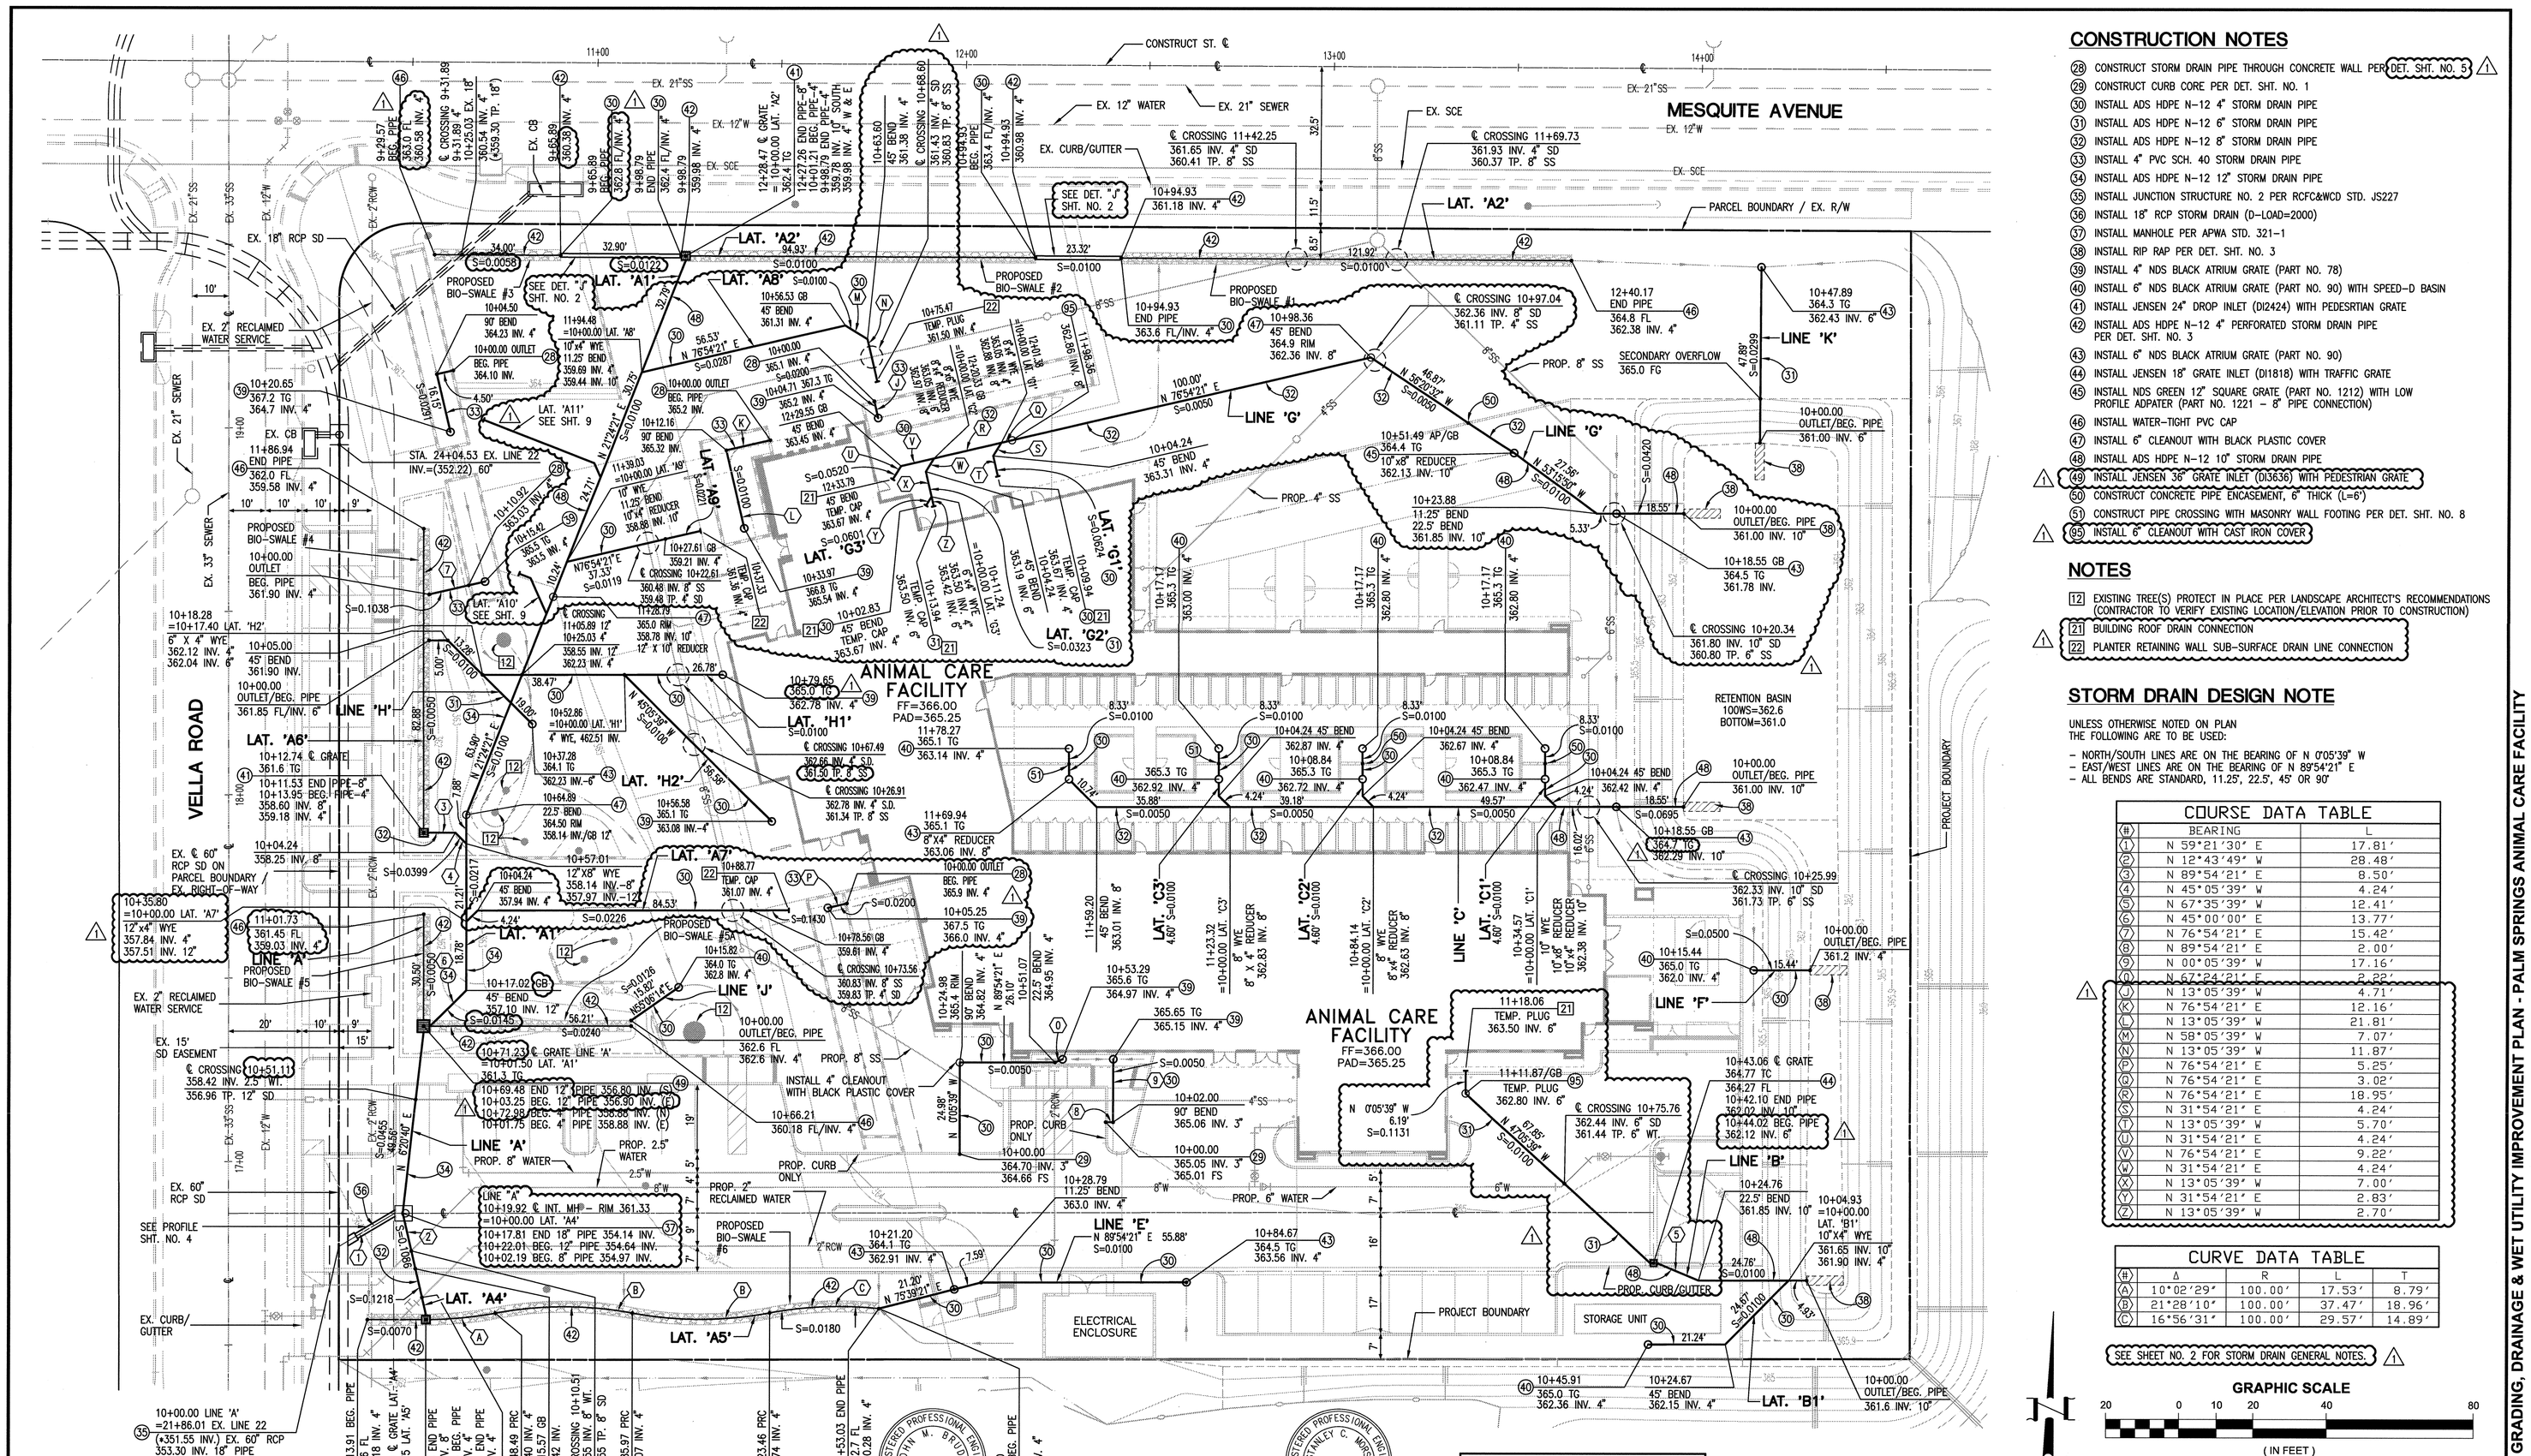

CONSTRUCTION NOTES

(28) CONSTRUCT STORM DRAIN PIPE THROUGH CONCRETE WALL PER DET. SHT. NO. 5
(29) CONSTRUCT CURB CORE PER DET. SHT. NO. 1
(30) INSTALL ADS HDPE N-12 4" STORM DRAIN PIPE
(31) INSTALL ADS HDPE N-12 6" STORM DRAIN PIPE
(32) INSTALL ADS HDPE N-12 8" STORM DRAIN PIPE
(33) INSTALL 4" PVC SCH. 40 STORM DRAIN PIPE
(34) INSTALL ADS HDPE N-12 12" STORM DRAIN PIPE
(35) INSTALL JUNCTION STRUCTURE NO. 2 PER RCFC&WCD STD. JS227
(36) INSTALL 18" RCP STORM DRAIN (D-LOAD=2000)
(37) INSTALL MANHOLE PER APWA STD. 321-1
(38) INSTALL RIP RAP PER DET. SHT. NO. 3
(39) INSTALL 4" NDS BLACK ATRIUM GRATE (PART NO. 78)
(40) INSTALL 6" NDS BLACK ATRIUM GRATE (PART NO. 90) WITH SPEED-D BASIN
(41) INSTALL JENSEN 24" DROP INLET (DI2424) WITH PEDESRTIAN GRATE
(42) INSTALL ADS HDPE N-12 4" PERFORATED STORM DRAIN PIPE PER DET. SHT. NO. 3
(43) INSTALL 6" NDS BLACK ATRIUM GRATE (PART NO. 90)
(44) INSTALL JENSEN 18" GRATE INLET (DI1818) WITH TRAFFIC GRATE
(45) INSTALL NDS GREEN 12" SQUARE GRATE (PART NO. 1212) WITH LOW PROFILE ADPATER (PART NO. 1221 - 8" PIPE CONNECTION)
(46) INSTALL WATER-TIGHT PVC CAP
(47) INSTALL 6" CLEANOUT WITH BLACK PLASTIC COVER
(48) INSTALL ADS HDPE N-12 10" STORM DRAIN PIPE
(49) INSTALL JENSEN 36" GRATE INLET (DI3636) WITH PEDESTRIAN GRATE
(50) CONSTRUCT CONCRETE PIPE ENCASEMENT, 6" THICK (L=6')
(51) CONSTRUCT PIPE CROSSING WITH MASONRY WALL FOOTING PER DET. SHT. NO. 8
(95) INSTALL 6" CLEANOUT WITH CAST IRON COVER

NOTES

(12) EXISTING TREE(S) PROTECT IN PLACE PER LANDSCAPE ARCHITECT'S RECOMMENDATIONS (CONTRACTOR TO VERIFY EXISTING LOCATION/ELEVATION PRIOR TO CONSTRUCTION)
(21) BUILDING ROOF DRAIN CONNECTION
(22) PLANTER RETAINING WALL SUB-SURFACE DRAIN LINE CONNECTION

STORM DRAIN DESIGN NOTE

UNLESS OTHERWISE NOTED ON PLAN
THE FOLLOWING ARE TO BE USED:

- NORTH/SOUTH LINES ARE ON THE BEARING OF N 0°05'39" W
- EAST/WEST LINES ARE ON THE BEARING OF N 89°54'21" E
- ALL BENDS ARE STANDARD, 11.25°, 22.5°, 45° OR 90°

COURSE DATA TABLE

(#)	BEARING	L
(1)	N 59°21'30" E	17.81'
(2)	N 12°43'49" W	28.48'
(3)	N 89°54'21" E	8.50'
(4)	N 45°05'39" W	4.24'
(5)	N 67°35'39" W	12.41'
(6)	N 45°00'00" E	13.77'
(7)	N 76°54'21" E	15.42'
(8)	N 89°54'21" E	2.00'
(9)	N 00°05'39" W	17.16'
(10)	N 67°54'21" E	2.82'
(K)	N 13°05'39" W	4.71'
(K)	N 76°54'21" E	12.16'
(L)	N 13°05'39" W	21.81'
(M)	N 58°05'39" W	7.07'
(N)	N 13°05'39" W	11.87'
(P)	N 76°54'21" E	5.25'
(Q)	N 76°54'21" E	3.02'
(R)	N 76°54'21" E	18.95'
(S)	N 31°54'21" E	4.24'
(T)	N 13°05'39" W	5.70'
(U)	N 31°54'21" E	4.24'
(V)	N 76°54'21" E	9.22'
(W)	N 31°54'21" E	4.24'
(X)	N 13°05'39" W	7.00'
(Y)	N 31°54'21" E	2.83'
(Z)	N 13°05'39" W	2.70'

CURVE DATA TABLE

(#)	Δ	R	L	T
(A)	10°02'29"	100.00'	17.53'	8.79'
(B)	21°28'10"	100.00'	37.47'	18.96'
(C)	16°56'31"	100.00'	29.57'	14.89'

BENCH MARK	ELEV.
CANCER	365.700

LOCATION
2 1/2" BRONZE DISC STAMPED "C.P.S. B.M. CANCER RESET 1979", SET IN NORTHEAST CORNER OF WALKWAY AT THE ADMINISTRATION BUILDING OF THE WASTE WATER TREATMENT PLANT.

NO.	REVISION	APPROVED	DATE

CITY CHECK — DATE

REVIEWED BY: JOHN M. BRUDIN — R.C.E. NO. / EXP. DATE 41836 3/31/10 — DATE

APPROVED BY: DAVID J. BARAKIAN — R.C.E. NO. / EXP. DATE 28931 3/31/11 — DATE

PREPARED UNDER THE SUPERVISION OF: STANLEY C. MORSE — R.C.E. NO. / EXP. DATE 20596 9/30/11 — DATE 1/27/10

MDS CONSULTING — MORSE SCHULTZ — PLANNERS ENGINEERS SURVEYORS
78-900 Avenue 47, Suite 208
La Quinta, CA 92253
Voice: 760-771-4013
FAX: 760-771-4073

DATE: JAN. 27, 2010

CITY OF PALM SPRINGS, CALIFORNIA
PRIVATE PRECISE PAVING, GRADING, DRAINAGE & WET UTILITY IMPROVEMENT PLAN
PALM SPRINGS ANIMAL CARE FACILITY
PRIVATE STORM DRAIN IMPROVEMENT PLAN
POR. OF NW 1/4 OF NE 1/4 OF SE 1/4 OF SEC. 19, T. 4 S., R. 5 E., S.B.B.& M.

FILE NO. CP 07-24
DWG. NO.
CADD FILE NAME SEE BELOW RIGHT
SHEET 7 OF 11 SHTS.

I:\76100\PG\PG-07.dwg 1/27/10

PRIVATE PRECISE PAVING, GRADING, DRAINAGE & WET UTILITY IMPROVEMENT PLAN - PALM SPRINGS ANIMAL CARE FACILITY

NOT FOR CONSTRUCTION

SWATT | MIERS ARCHITECTS
5845 Doyle Street,
Suite 104
Emeryville, CA 94608
Tel: 510 985 9779
Fax: 510 985 0116
www.swattmiers.com

PALM SPRINGS ANIMAL CARE FACILITY
4575 E. MESQUITE AVE.
PALM SPRINGS, CA 92262

CITY OF PALM SPRINGS
PROJECT NO. CP. 07-24

APN: 680-020-010

Issue

Rev	Date	By	Description
1	01/27/10	BB	ADDENDUM NO. 1

Drawn By BJB
Checked By SCM
Job No. 76100
Issue Date 01-27-10
Scale SEE PLAN

Reference North SEE PLAN
Drawing Title
PRIVATE STORM DRAIN IMPROVEMENT PLAN

C7
Sheet

These plans, drawings and specifications are the property of Swatt | Miers Architects and are not to be used or reuse thereof in part or in whole without the written permission of the Architect is prohibited.
Copyright 2009 Swatt | Miers Architects