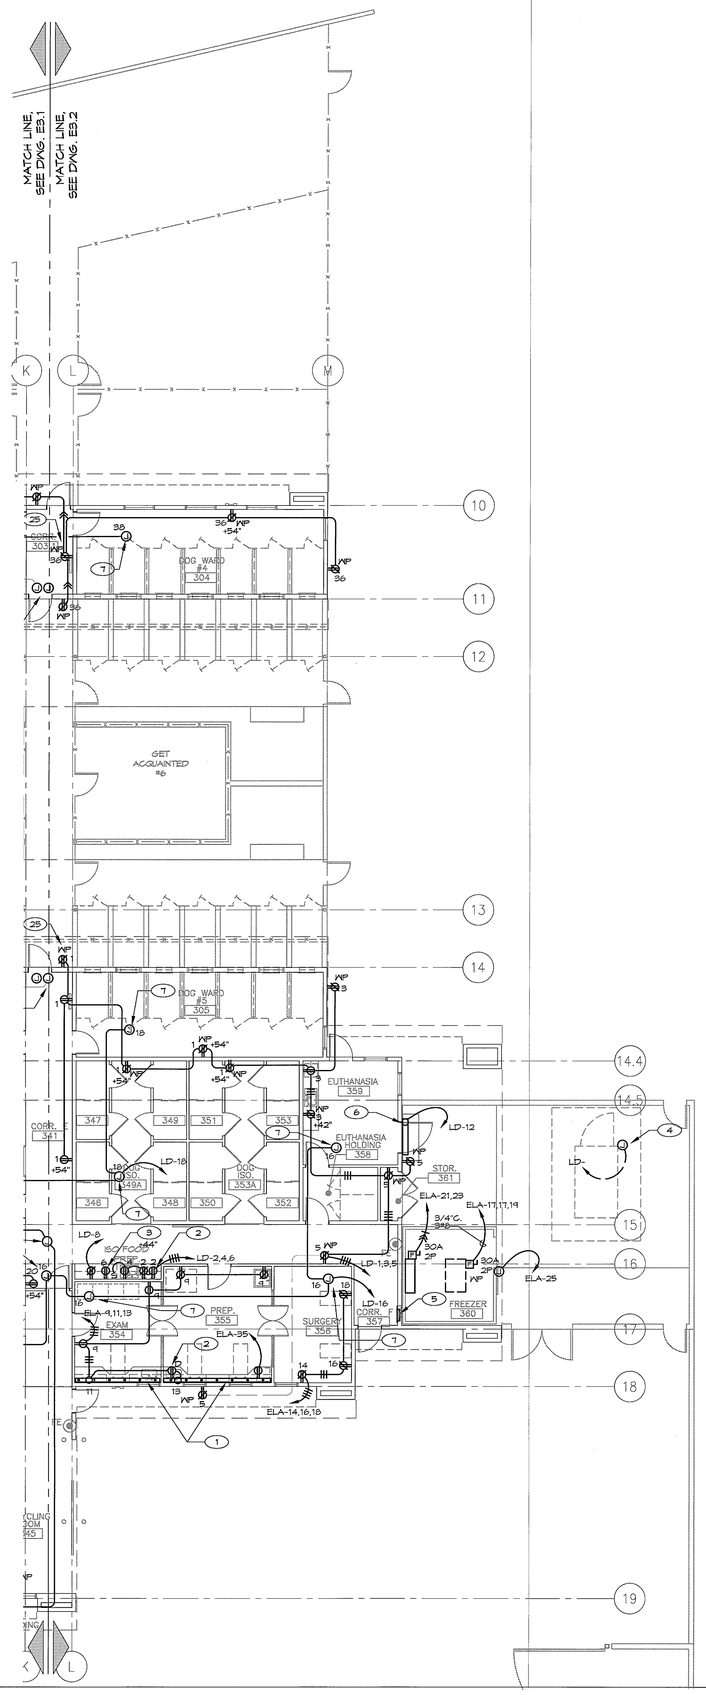

NOTES

1. WIREMOLD MOUNTED ABOVE BACKSPLASH.
2. POWER FOR UNDER CABINET REFRIGERATOR.
3. POWER FOR SANITIZER. CONFIRM HEIGHT WITH ARCHITECT.
4. POWER FOR FUTURE CREMATORY. PROVIDE 1" C.O. STUBBED INTO PANEL "LD."
5. PANEL "LD."
6. DOOR FAN BY ELECTRICAL CONTRACTOR. VERIFY SPECIFICATIONS.
7. J-BOX FOR CONNECTION OF VAV BOX. 2 FLA, 120V1Φ

SWATT | MIERS ARCHITECTS

5845 Doyle Street,
Suite 104
Emeryville, CA 94608
Tel: 510 985 9779
Fax: 510 985 0116
www.swattmiers.com

Not for Construction

JAN 19 2010

BID SET

PREVAILING WAGE JOB

PALM SPRINGS ANIMAL CARE FACILITY

4575 E. MESQUITE AVE.
PALM SPRINGS, CA 92262

CITY OF PALM SPRINGS
PROJECT NO. CP. 07-24

APN: 680-020-010

Issue

Rev	Date	By	Description
1	11/23/09		BLDG. PERMIT SET
2	01/18/10		BID SET

Drawn By

Checked By

Job No.

Issue Date

Scale 1/8"=1'-0"

Reference North

Drawing Title

FLOOR POWER PLAN PART-B

E3.2

Sheet

These plans, drawings and specifications are the property of Swatt | Miers Architects and any use and/or reuse thereof in part or in whole without the written permission of the Architect is prohibited. Copyright 2009 Swatt | Miers Architects

KEYPLAN

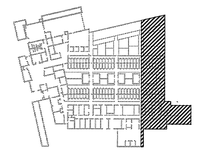

REGISTERED PROFESSIONAL ENGINEER
GERALD L. GREEN
No. E015691
Exp. 06-30-10
ELECTRICAL
STATE OF CALIFORNIA

KRUSE & ASSOCIATES
12245 WORLD TRADE DRIVE, STE. A
SAN DIEGO, CALIFORNIA 92128
(858) 676-9776
FAX #676-9744