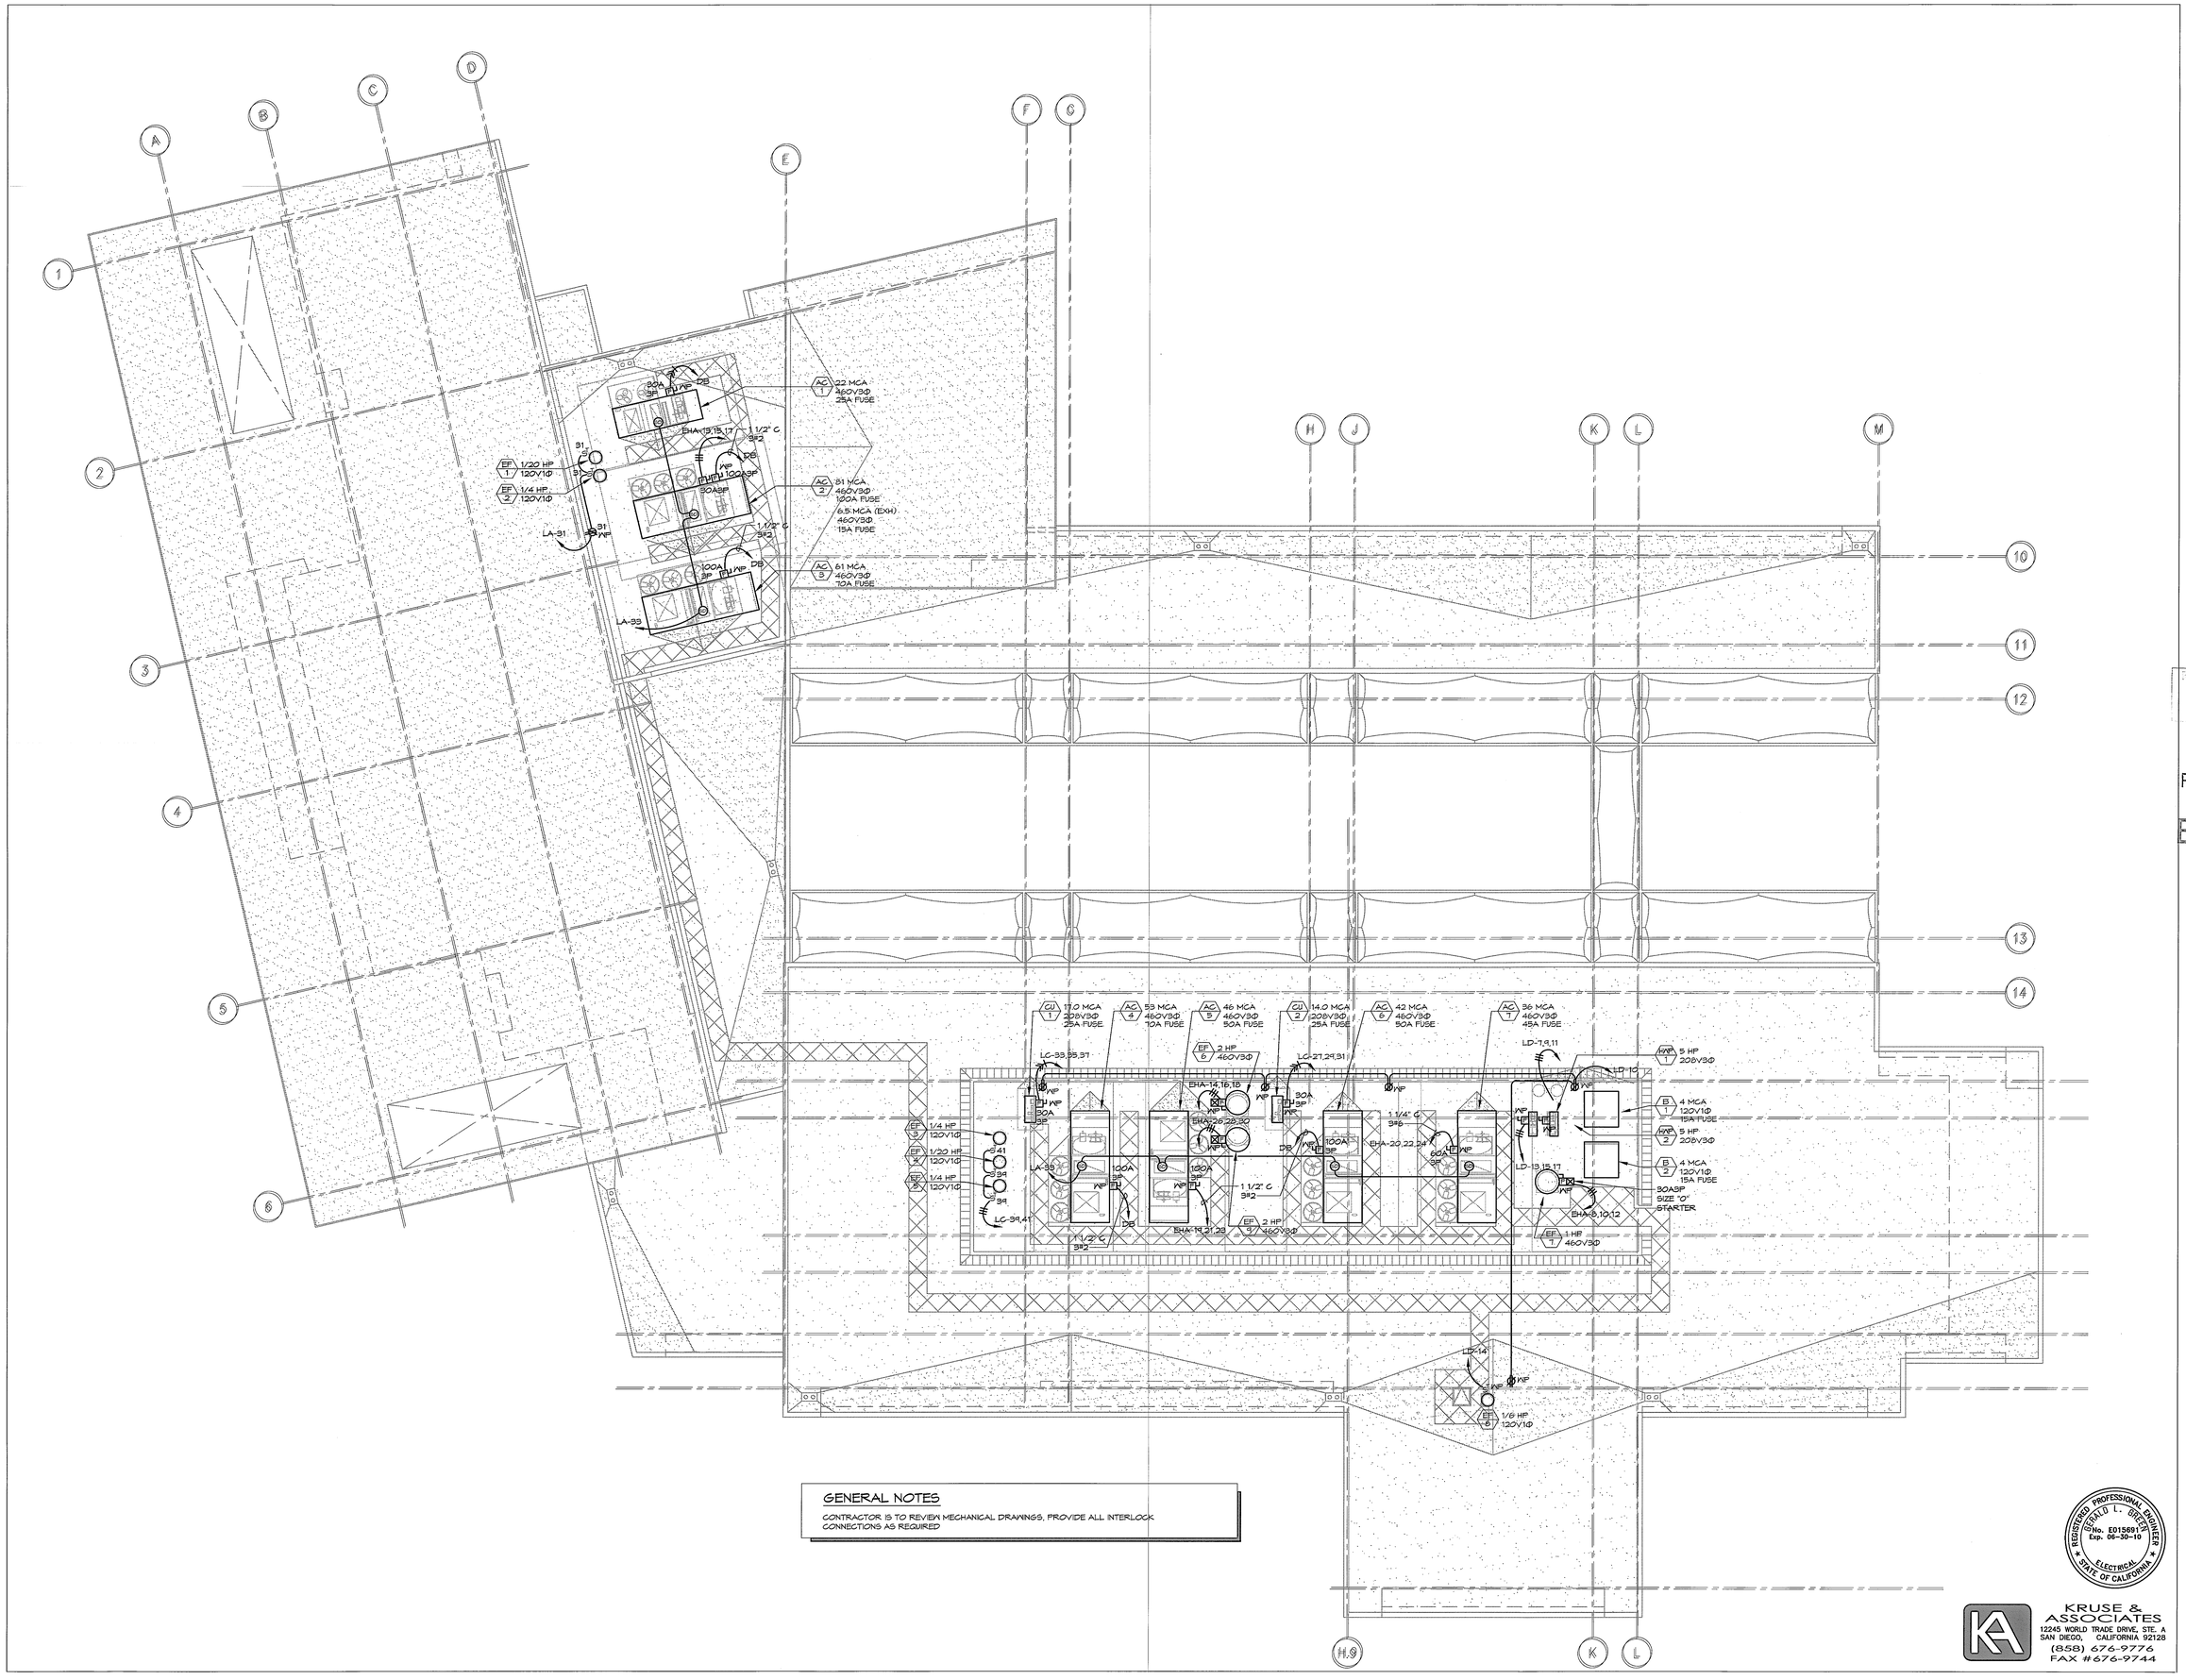

SWATT | MIERS ARCHITECTS

5845 Doyle Street,
Suite 104
Emeryville, CA 94608
Tel: 510 985 9779
Fax: 510 985 0116
www.swattmiers.com

Not for Construction

RECEIVED JAN 19 2010

PREVAILING WAGE JOB

BID SET

PALM SPRINGS ANIMAL CARE FACILITY

4575 E. MESQUITE AVE.
PALM SPRINGS, CA 92262

CITY OF PALM SPRINGS
PROJECT NO. CP. 07-24

APN: 680-020-010

Issue

Rev	Date	By	Description
1	11/23/09		BLDG. PERMIT SET
2	01/18/10		BID SET

Drawn By

Checked By

Job No.

Issue Date

Scale 1/8"=1'-0"

Reference North

Drawing Title

ROOF ELECTRICAL PLAN

REGISTERED PROFESSIONAL ENGINEER
GERALD L. GRENT
No. E015691
Exp. 06-30-10
ELECTRICAL
STATE OF CALIFORNIA

KRUSE & ASSOCIATES
12245 WORLD TRADE DRIVE, STE. A
SAN DIEGO, CALIFORNIA 92128
(858) 676-9776
FAX #676-9744

Sheet

E4.1

These plans, drawings and specifications are the property of Swatt | Miers Architects and only one copy or reuse thereof in part or in whole shall be made without the written permission of Swatt | Miers Architects.
Copyright 2009 Swatt | Miers Architects