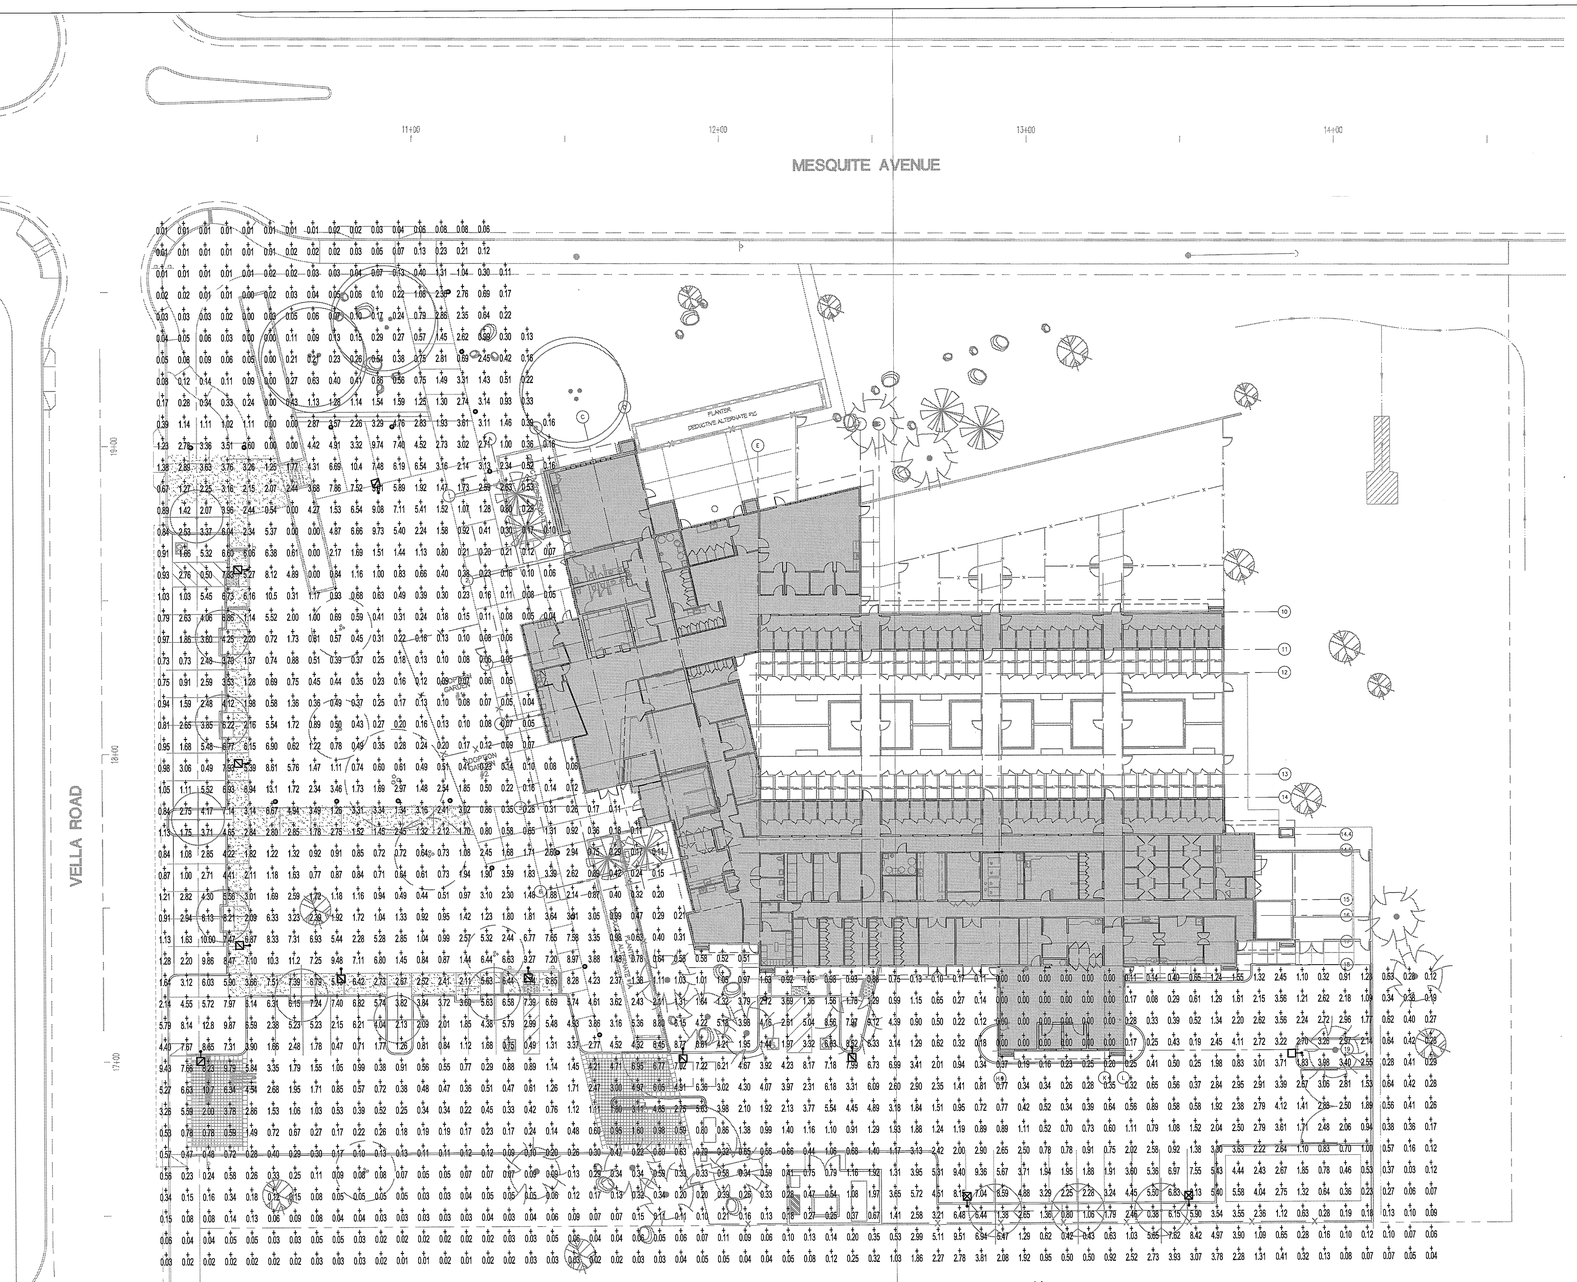

1 SITE PHOTOMETRIC PLAN

SCALE 1"=20'-0"

N

DXF file created by LitePro 2.026 on 6/24/2009 10:10:59 AM

CALCULATION SUMMARY									
AREA NAME	DIMENSIONS	GRID / TYPE	# PTS	SPAC	GROUP	AVE	MAX	MIN	MAX/MIN	AVE/MIN
Lighting	479.70x377.10Ft	New Grid / H-H	1523	7.00	<*>	1.86	13.05	0.00	N/A	N/A

Palm Springs Animal Care LUMINAIRE SCHEDULE							
TYP	SYMBOL	DESCRIPTION	LAMP	LUMENS	MOUNTING/BALLAST	LLF	QTY
T T2		VISIONAIRE LIGH 12' Mtg Type 3 (1) *AM3* 150w HPS TYPE 3	(1) LUMEN RATING: 16000	16000		0.90	11
T1		VISIONAIRE LIGH 16' Mtg Type 3 (1) *AM3* 150w HPS TYPE 3	(1) LUMEN RATING: 16000	16000		0.90	1
U		KIM LIGHTING 43" MTG (1) *VSB1* VSB1/50HPS	(1) HPS 50	4000		0.90	19

AREA SUMMARY SCHEDULE					
AREA NAME	I/O	DIMENSIONS	LUMS / <ASMS>	WATTS / SQ FT	QTY
Lighting	OUT	479.70x377.10Ft	<T4VS> (11) <TVS > (1) <U > (19)	0.02	1

Photometric generated by LitePro version 2.021, which is provided and supported by Columbia Lighting, Alera, and Prescolite. Calculations are performed in accordance with IESNA procedures. Kruse & Associates is not responsible for the light output of lamps and ballasts, or design variables not shown.

PREVAILING WAGE JOB

RECEIVED JAN 19 2010 KA'S ESTIMATING

BID SET

REGISTERED PROFESSIONAL ENGINEER GERALD L. BREEZE No. E015697 Exp. 06-30-10 ELECTRICAL STATE OF CALIFORNIA

KRUSE & ASSOCIATES
12245 WORLD TRADE DRIVE, STE. A
SAN DIEGO, CALIFORNIA 92128
(858) 676-9776
FAX #676-9744

SWATT | MIERS ARCHITECTS
5845 Doyle Street,
Suite 104
Emeryville, CA 94608
Tel: 510 985 9779
Fax: 510 985 0116
www.swattmiers.com

Not for Construction

PALM SPRINGS ANIMAL CARE FACILITY

4575 E. MESQUITE AVE.
PALM SPRINGS, CA 92262

CITY OF PALM SPRINGS
PROJECT NO. CP. 07-24

APN: 680-020-010

Issue

Rev	Date	By	Description
1	11/23/09		BLDG. PERMIT SET
2	01/18/10		BID SET

Drawn By	–
Checked By	–
Job No.	0903
Issue Date	08/12/09
Scale	1" = 20'-0"

Reference North

Drawing Title

SITE PHOTOMETRIC PLAN

Sheet

PH-1

These plans, drawings and specifications are the property of Swatt | Miers Architects and any use and/or reuse thereof in part or in whole without the written permission of the Architect is prohibited. Copyright 2009 Swatt | Miers Architects