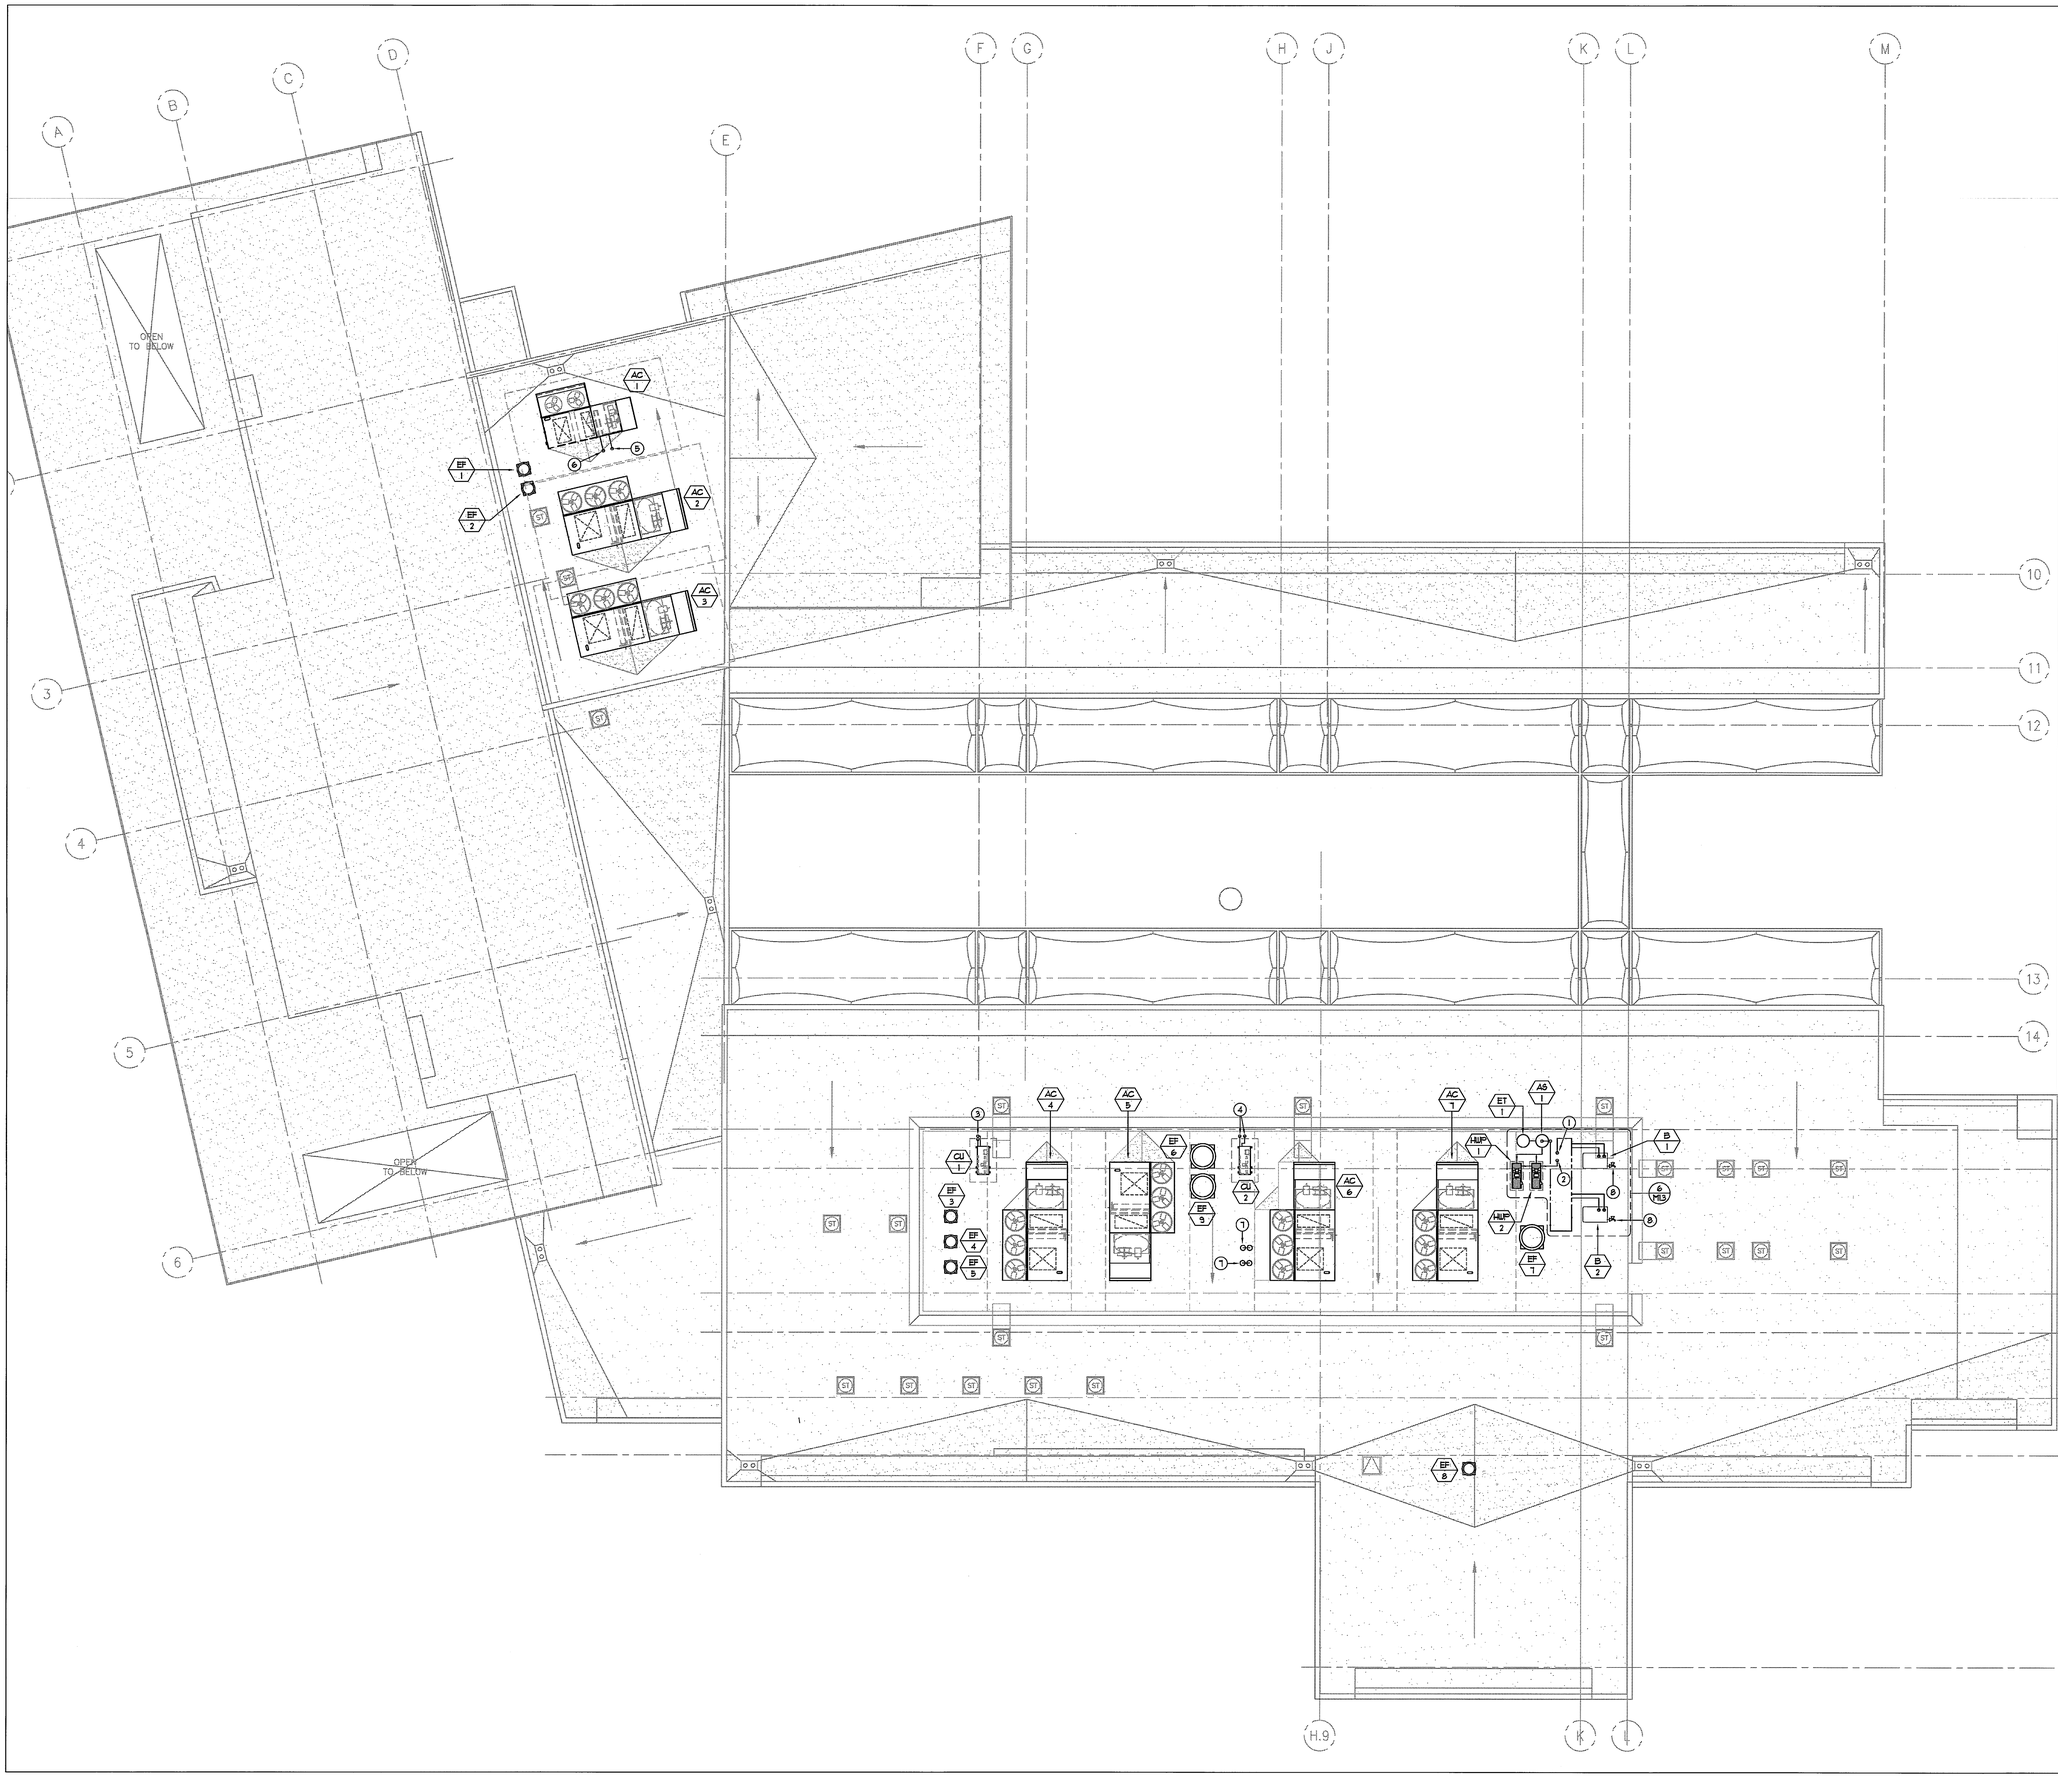

GENERAL NOTES:

A. CONTRACTOR SHALL FIELD VERIFY ALL EXISTING CONDITIONS PRIOR TO BID OR START OF ANY WORK. CONTRACTOR TO INFORM ARCHITECT AND ENGINEER IN WRITING IF CONDITIONS DEVIATE FROM DRAWINGS. NO ALLOWANCES WILL BE MADE FOR FAILURE TO DO SO. CONTRACTOR IS ALSO RESPONSIBLE FOR COORDINATION WITH ALL OTHER TRADES WORKING IN SPACE.

B. REFERENCE ARCHITECTURAL DETAILS NO. 9, NO. 10 & NO. 11 ON SHEET A8.1 FOR ALL PIPING PENETRATIONS THROUGH ROOF.

KEYED NOTES:

1. 2 1/2"HWR PIPING UP FROM BELOW (96 GPM)
2. 2 1/2"HWS PIPING DOWN (96 GPM)
3. LIQUID AND SUCTION REFRIGERANT PIPING DOWN FROM CU-1 TO FC-1.
4. LIQUID AND SUCTION REFRIGERANT PIPING DOWN FROM CU-2 TO FC-2.
5. 1"HWR PIPING UP FROM BELOW (6 GPM)
6. 1"HWS PIPING DOWN (6 GPM)
7. TYPE-2 DRYER DUCT UP THROUGH ROOF. PROVIDE TURN DOWN ELBOW.
8. ROUTE FULL SIZE PIPING FROM BOILER TEMPERATURE AND PRESSURE RELIEF VALVE DOWN TO FLOOR SINK BELOW.

SWATT | MIERS ARCHITECTS

5845 Doyle Street,
Suite 104
Emeryville, CA
94608
Tel: 510 985 9779
Fax: 510 985 0116

www.swattmiers.com

PREVAILING WAGE JOB

JAN 19 2010

BID SET

REGISTERED PROFESSIONAL ENGINEER
DAVID P. LEDUC
No. 22271
EXP. 12/31/11
MECHANICAL
STATE OF CALIFORNIA

MERRICK & ASSOCIATES
MECHANICAL CONSULTING AND ENGINEERING
9606 Tierra Grande Street,
Suite 206
San Diego, California 92126
(858) 549-9980
fax. (858) 549-9987

PALM SPRINGS ANIMAL CARE FACILITY

4575 E. MESQUITE AVE.
PALM SPRINGS, CA 92262

CITY OF PALM SPRINGS
PROJECT NO. CP. 07-24

APN: 680-020-010

Issue

Rev	Date	By	Description
1	6/18/09	TH	DD SET
2	10/9/09	BL	PROGRESS SET
3	11/23/09	BL	Bldg. Permit Set
4	01/04/10	BL	Bldg. Permit Re-Submittal
5	01/18/10	BL	Bid Set

NOT FOR CONSTRUCTION

Drawn By	RO
Checked By	DM
Job No.	0903
Issue Date	01/18/10
Scale	1/8"=1'-0"

Reference North

Drawing Title

MECHANICAL ROOF AND PIPING PLAN

Sheet

M2.3

These plans, drawings and specifications are the property of Swatt | Miers Architects and any use and/or reuse thereof in part or in whole without the written permission of the Architect is prohibited.

Copyright 2009 Swatt | Miers Architects