Drawn by	HL, MN	No.	DATE	BY	REMARKS
Checked by	MH				
Date	10-5-09				
Commission No.	1-65-07				

16507-A1.1-EP-EE.DWG

Ruhnau Ruhnau Clarke
Architects+Planners
3770 Tyler Street • Riverside, CA 92501-3669 • T 951 684-4664 • F 951 684-0276
5751 Palmer Way, Suite C • Carlsbad, CA 92010-7249 • T 760 438-5899 • F 760 931 8194

TWO BUNCH PALMS ELEMENTARY SCHOOL
NEW VESTIBULE & SITE IMPROVEMENTS
PALM SPRINGS UNIFIED SCHOOL DISTRICT

FLOOR PLAN
EXTERIOR ELEVATIONS, SECTIONS

Sheet Number
A1.1
Of Sheets

NOT USED

SECTION 1/4"=1'-0" 27

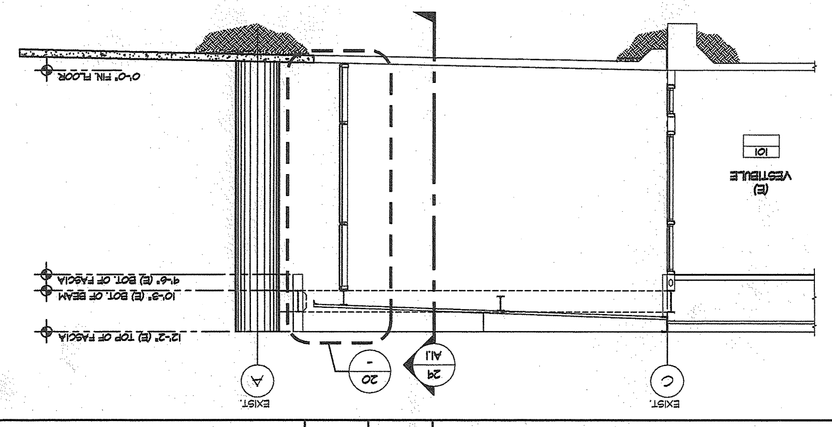

SECTION 1/4"=1'-0" 29

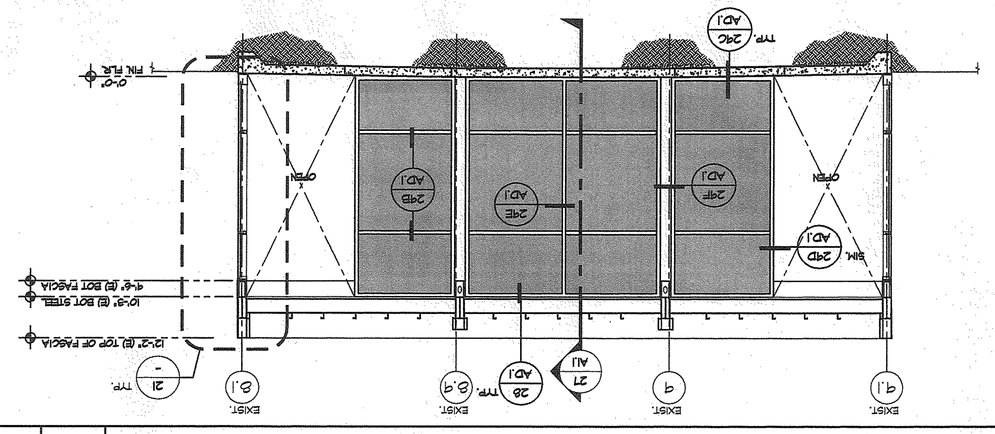

APPROVALS

CONSULTANT

DSA APPROVAL

DEPARTMENT STAMP
DIV OF THE STATE ARCHITECT
OFFICE OF REGULATION SERVICES
04-110226
ALL 1 PS 1 SS TB
DATE DEC 07 2009

STATE OF CALIFORNIA
REGISTERED PROFESSIONAL ENGINEER
CIVIL
No. C 36000
Exp. 12-31-09

WALL SECTION 1/2"=1'-0" 20

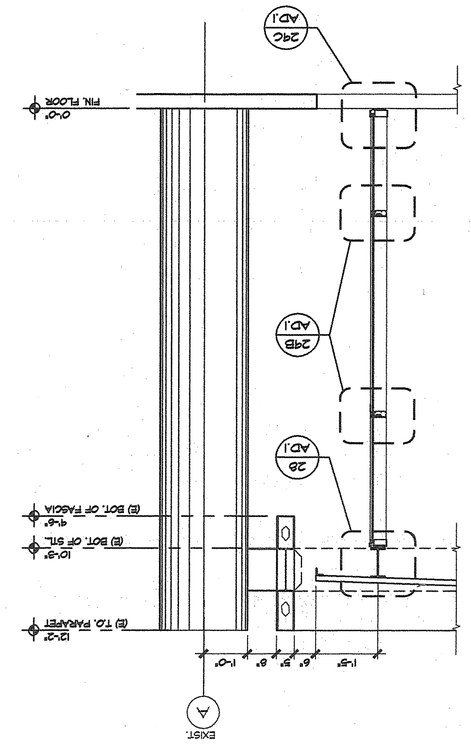

WALL SECTION 1/2"=1'-0" 21

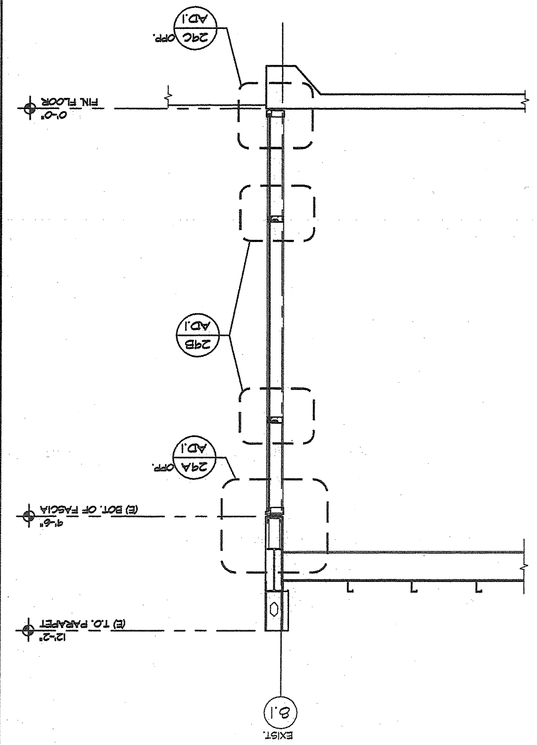

NEW EXTERIOR FLOOR PLAN 1/4"=1'-0" 23

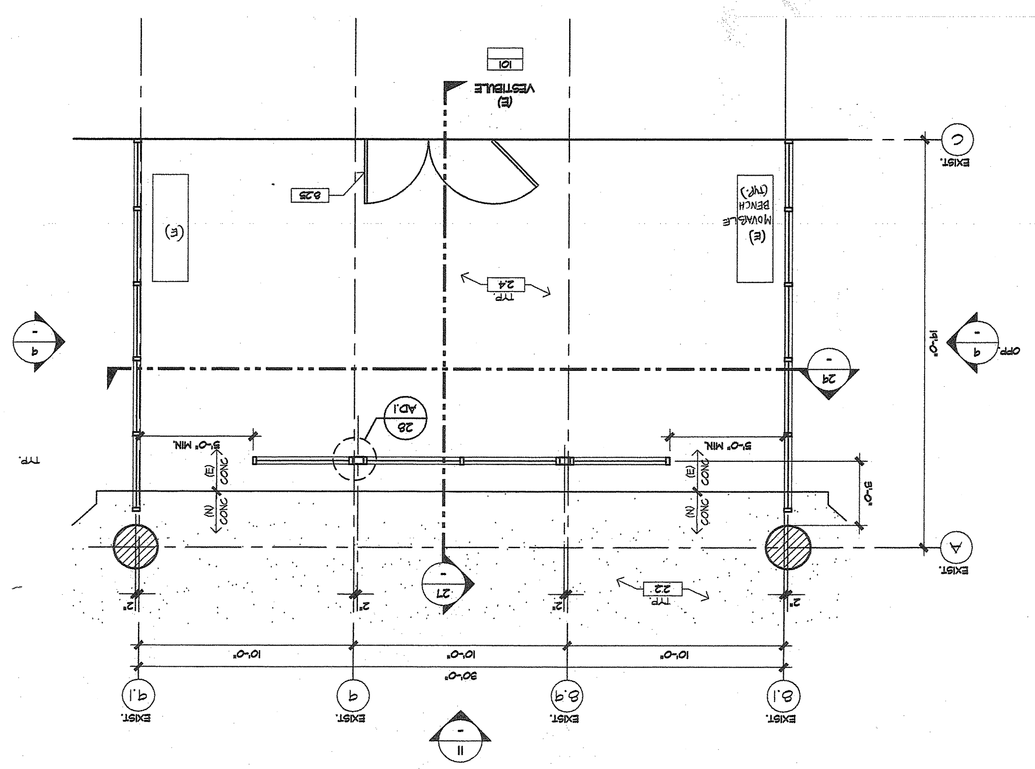

NOT USED

NOT USED

NORTH ELEVATION 1/4"=1'-0" 9

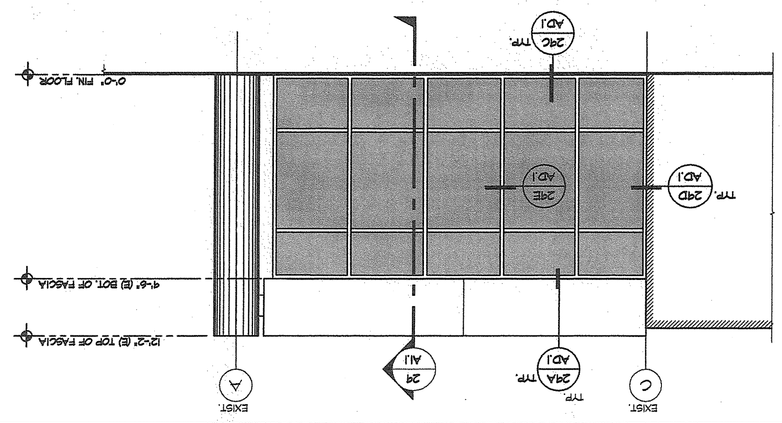

EXISTING ROOF FRAMING PLAN NTS 3

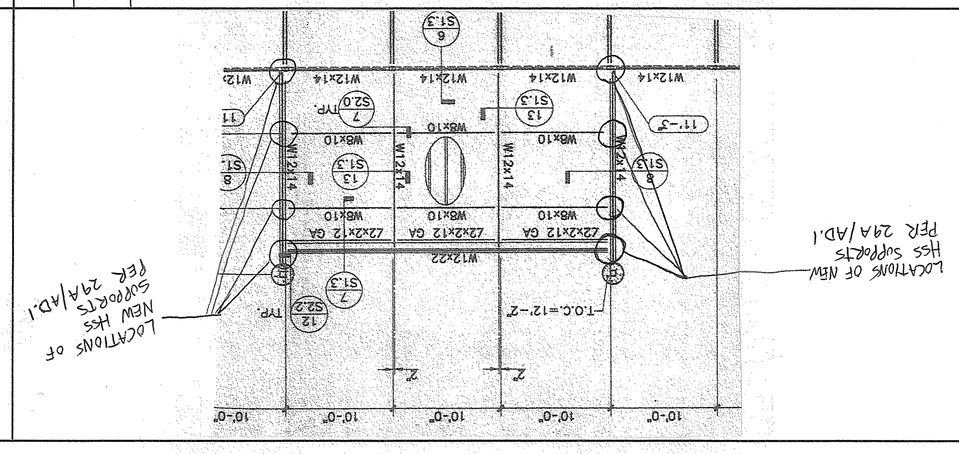
10'-0"
10'-0"
10'-0"
10'-0"
10'-0"
T.O.C.=12'-2"
2"
2"
W12x22
TYP.
12
S2.9
7
S1.3
LOCATIONS OF NEW HSS SUPPORTS PER 24A/AD.1
LOCATIONS OF NEW HSS SUPPORTS PER 24A/AD.1
2x2x12 GA
2x2x12 GA
2x2x12 GA
WB8x10
WB8x10
WB8x10
W12x14
W12x14
W12x14