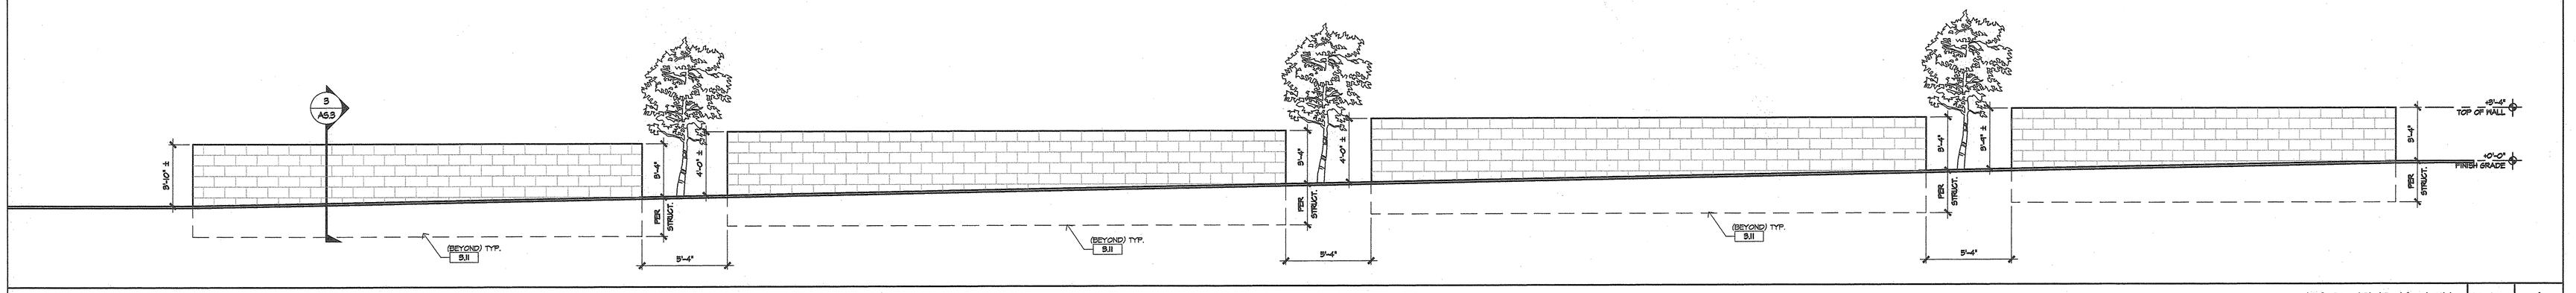

EAST ELEVATION | 1/4"=1'-0" | 6

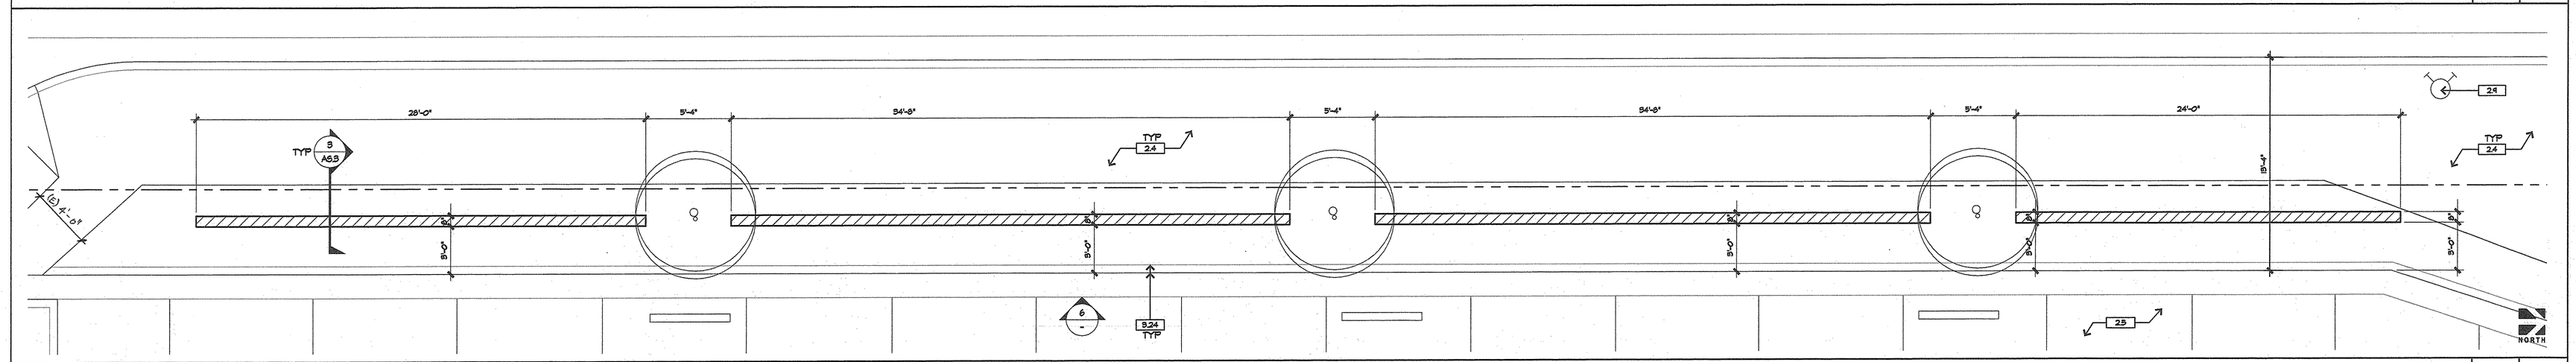

ENLARGED SITE PLAN | 1/4"=1'-0" | 12

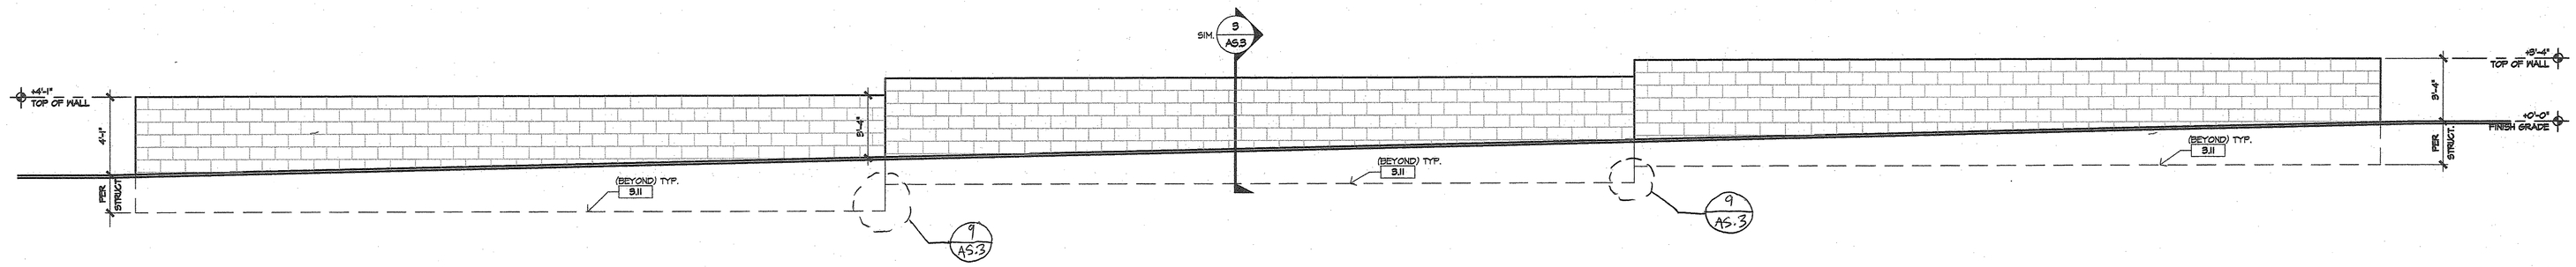

EAST ELEVATION | 1/4"=1'-0" | 18

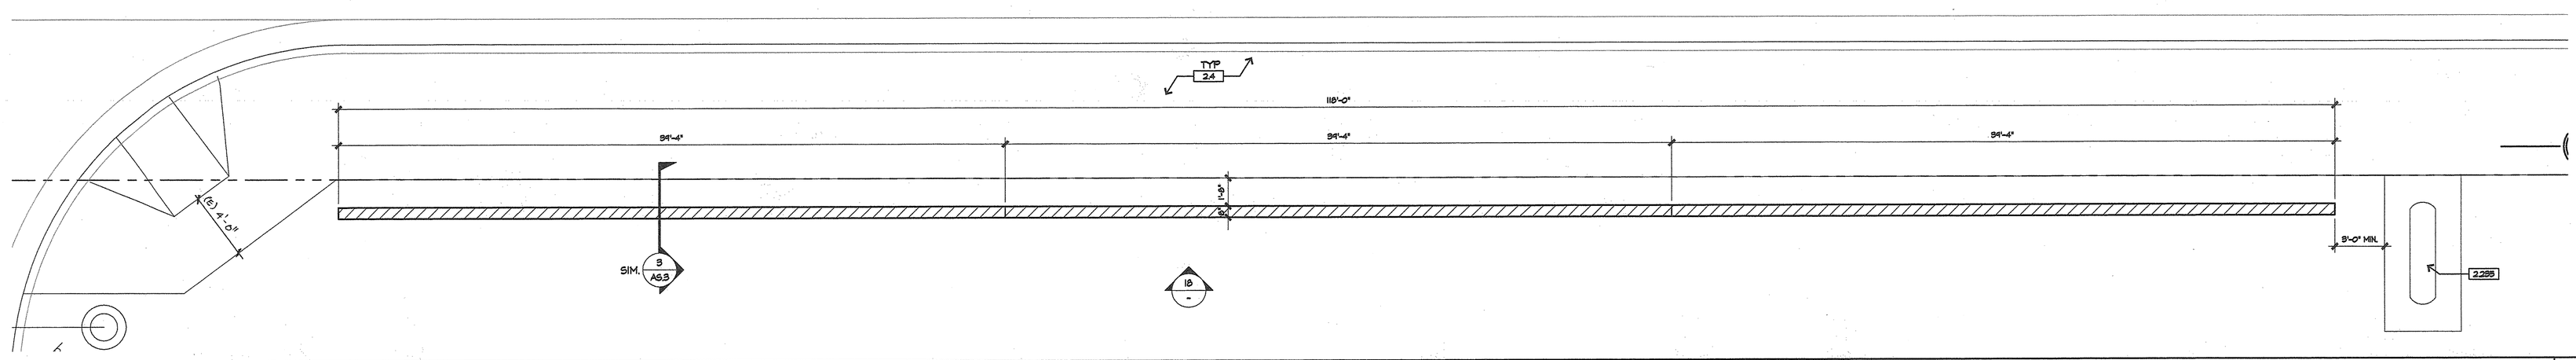

ENLARGED SITE PLAN | 1/4"=1'-0" | 24

NOT USED | 25

NOT USED | 26

NOT USED | 27

NOT USED | 28

NEW CONSTRUCTION KEYNOTES

2 SITE WORK
2.4 EXISTING CONCRETE PAVING TO REMAIN. PROTECT IN PLACE
2.5 EXISTING ASPHALT PAVING TO REMAIN. PROTECT IN PLACE
2.6 EXISTING FIRE HYDRANT. PROTECT IN PLACE.
2.9I NEW TRUNCATED DOME. SEE DETAIL 18/AD.1
2.62 PROPERTY LINE
2.255 EXISTING DOUBLE DETECTOR CHECK VALVE.

9 CONCRETE
9.11 NEW CONCRETE FOOTING PER 2.7/A5.3
9.24 EXISTING CONCRETE CURB & GUTTER. TO REMAIN. PROTECT IN PLACE.

4 MASONRY
4.13 NEW 9'-4" HIGH MIN. C.M.U. WALL - (16"x 8"x 8") SPLIT FACED NATURAL FINISH. SEE DETAILS 10, 11/A5.3

10 SPECIALTIES
10.12 EXISTING STOP SIGN/DO NOT ENTER TO REMAIN.
10.22 REPLACE WITH (N) ACCESSIBLE PARKING ENTRANCE SIGN. SEE DETAIL 24/A5.2

CONSULTANT

LICENSED ARCHITECT
JEFFREY CLARKE
C-17904
STATE OF CALIFORNIA

DSA APPROVAL

IDENTIFICATION STAMP
DIV OF THE STATE ARCHITECT
OFFICE OF REGULATION SERVICES
04-110726
AC. NW PLS 3/11 SS. TB
DATE DEC 07 2009

APPROVALS

Drawn by	HU, MN
Checked by	MH
Date	10-5-09
Commission No.	1-65-07

No.	DATE	BY	REMARKS
1			
2			
3			
4			

165071-AS.4-ESP-EE.dwg

Architects•Planners
Ruhnau Ruhnau Clarke
3775 Tenth Street • Riverside, CA 92501-3669 • T 951 684 4664 • F 951 684 6276
5751 Palmer Way, Suite C • Carlsbad, CA 92010-7249 • T 760 438 5899 • F 760 931 8194

TWO BUNCH PALMS ELEMENTARY SCHOOL
NEW VESTIBULE & SITE IMPROVEMENTS
PALM SPRINGS UNIFIED SCHOOL DISTRICT

ENLARGED SITE PLAN
SCREEN WALL ELEVATIONS

Sheet Number
AS.4
Of Sheets