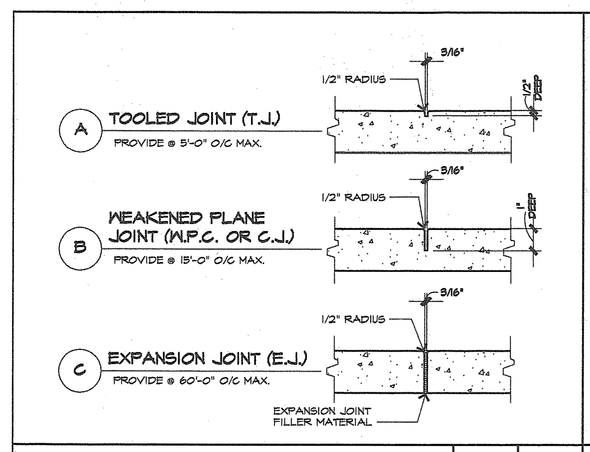

CONCRETE JOINT DETAILS | 1 1/2"=1'-0" | 1

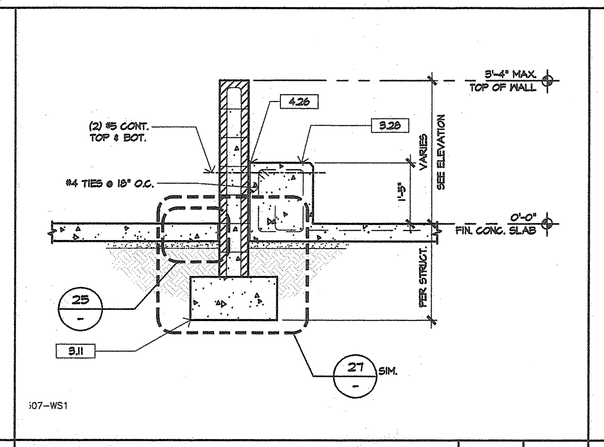

WINDSCREEN/SEAT WALL SECT. | 1/2"=1'-0" | 2

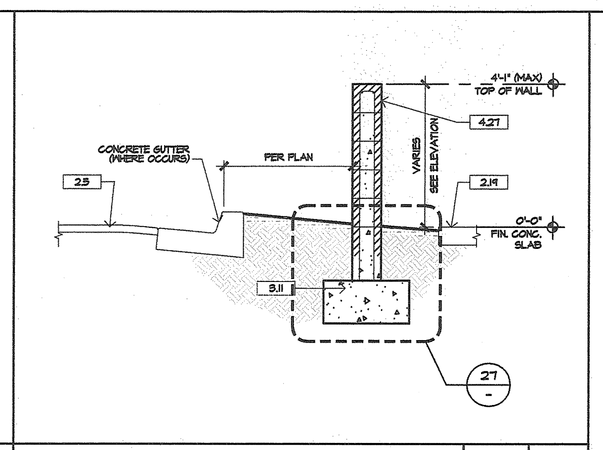

WINDSCREEN SECTION | 1/2"=1'-0" | 3

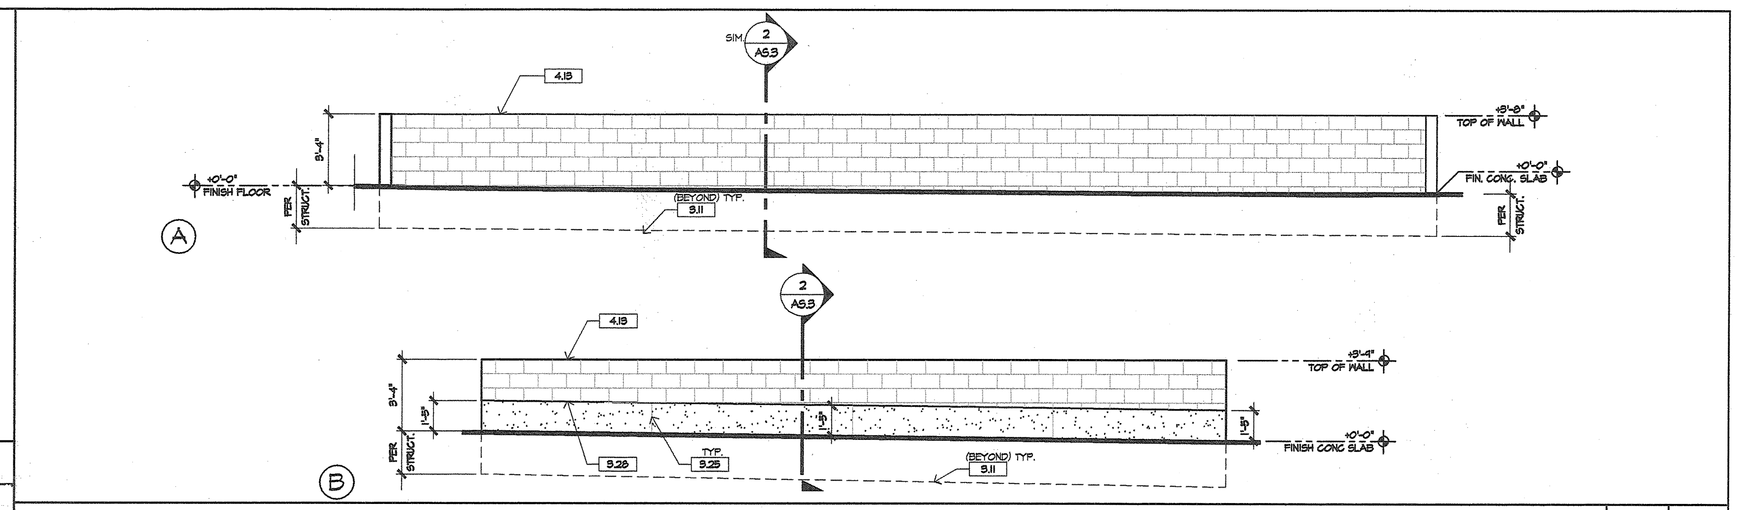

SCREEN WALL ELEVATIONS | 1/4"=1'-0" | 6

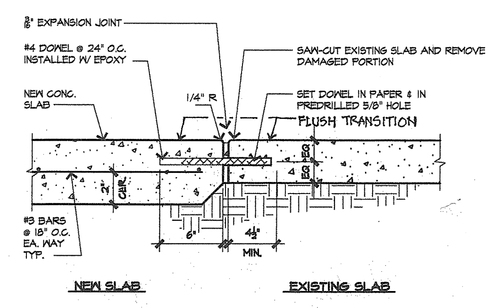

EXISTING CONC. PAVING JOINING | 1 1/2"=1'-0" | 7

NOT USED

8

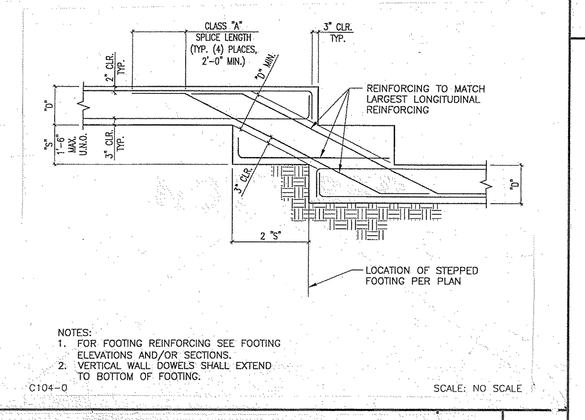

STEPPED FTG. TWO LAYERS OF REINF. | 9

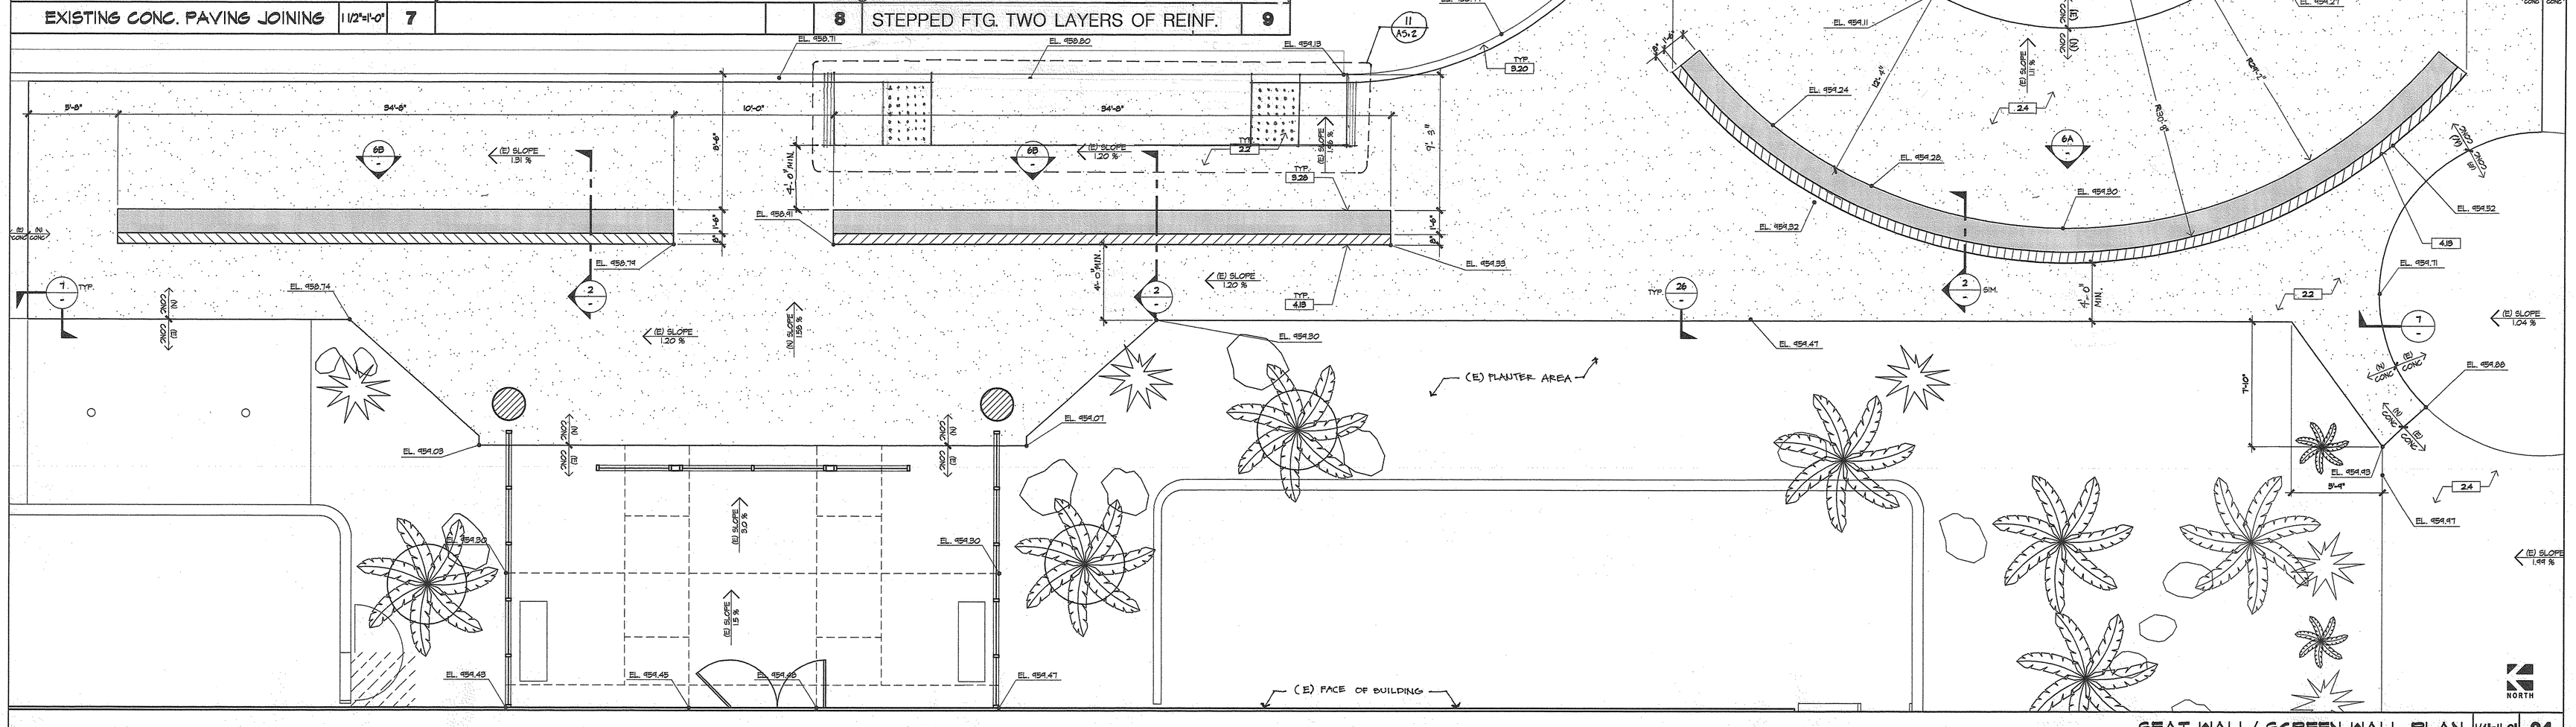

SEAT WALL/ SCREEN WALL PLAN | 1/4"=1'-0" | 24

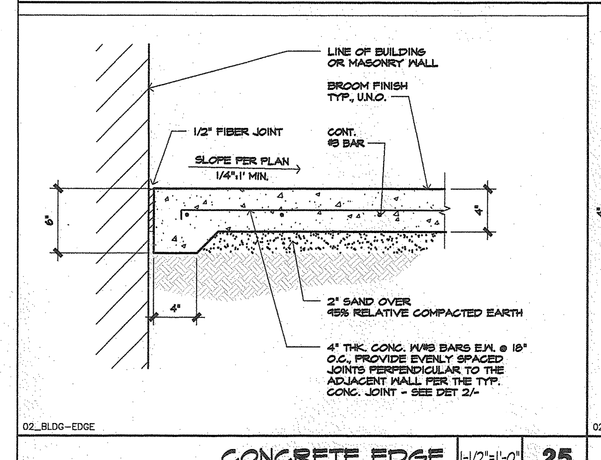

CONCRETE EDGE | 1-1/2"=1'-0" | 25

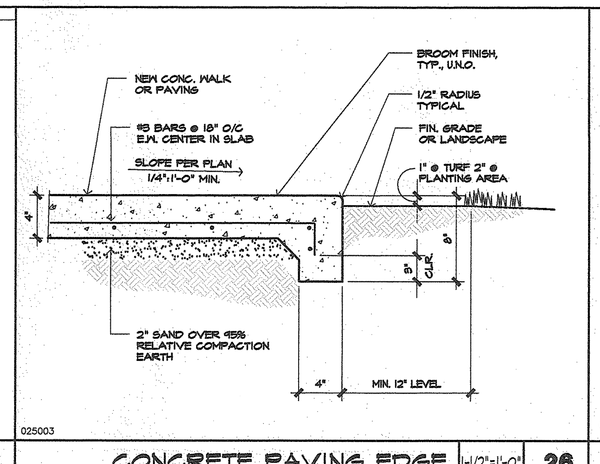

CONCRETE PAVING EDGE | 1-1/2"=1'-0" | 26

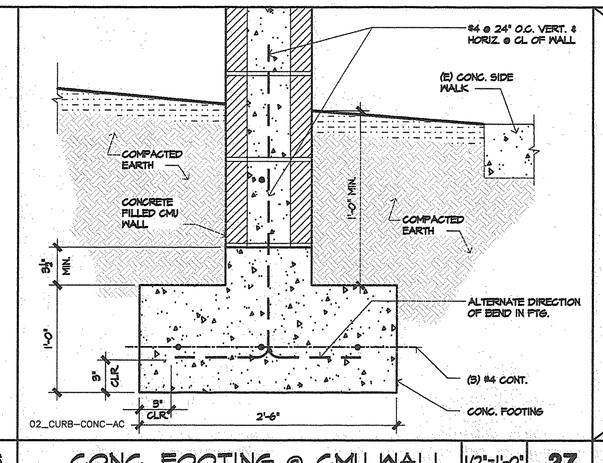

CONC. FOOTING @ CMU WALL | 1/2"=1'-0" | 27

NOT USED

28

NEW CONSTRUCTION KEYNOTES

2 SITE WORK
- 2.2 NEW 4" PORTLAND CEMENT CONCRETE PAVING OVER 2" SAND, REFER TO DETAIL 1, 26/A5.3
- 2.4 EXISTING CONCRETE PAVING TO REMAIN. PROTECT IN PLACE
- 2.5 EXISTING ASPHALT PAVING TO REMAIN. PROTECT IN PLACE
- 2.8 SAW-CUT/EXPANSION JOINT. SEE 7/A5.3
- 2.19 EXISTING CONCRETE SIDE WALK TO REMAIN.
- 2.22A EXISTING TALL PALM TREE TO REMAIN. PROTECT IN PLACE.

9 CONCRETE
- 9.11 NEW CONCRETE FOOTING (SEE STRUCT. DRAWINGS)
- 9.20 EXISTING CONCRETE CURB TO REMAIN.
- 9.24 EXISTING CONCRETE CURB & GUTTER TO REMAIN. PROTECT IN PLACE.
- 9.25 NEW CONCRETE CONTROL JOINT, ALIGN WITH JOINT AT CONCRETE PAVING WHERE OCCURS.
- 9.28 NEW CAST-IN-PLACE CONCRETE SEAT WALL WITH FINISH AND CHAMFERED EDGES TO MATCH EXISTING SEAT WALL. SEE KEYNOTE 9.17

4 MASONRY
- 4.15 NEW 5'-4" HIGH MIN. C.M.U. WALL - (16"x 8"x 8") SPLIT FACED NATURAL FINISH. SEE DETAILS 10, 11/A5.3
- 4.26 NEW 1/2" PRE-MOLDED EXPANSION JOINT.
- 4.27 NEW C.M.U. SPLIT FACED FINISH CAP STONE.

CONSULTANT

REGISTERED ARCHITECT BROOK CUTLER No. 11340 Exp. 10-31-11 STATE OF CALIFORNIA

IDENTIFICATION STAMP
DIV. OF THE STATE ARCHITECT
OFFICE OF RESOLUTION SERVICES
04-110726
AC NW FLS. NW TD
DATE DEC 07 2003

DSA APPROVAL

APPROVALS

Drawn by	HU, MN	No.	DATE	BY	REMARKS
Checked by	MH				
Date	10-5-09				
Commission No.	1-65-07				

16507-A5.3-ESP-DT. DWG

Architects•Planners

Ruhnau Ruhnau Clarke
3775 Tenth Street • Riverside, CA 92501-3669 • T 951 684 4664 • F 951 684 6276
5751 Palmer Way, Suite C • Carlsbad, CA 92010-7249 • T 760 438 5899 • F 760 931 8194

TWO BUNCH PALMS ELEMENTARY SCHOOL
NEW VESTIBULE & SITE IMPROVEMENTS
PALM SPRINGS UNIFIED SCHOOL DISTRICT

ENLARGED SCREEN WALL PLAN
EXTERIOR ELEVATIONS, SECTIONS, AND DETAILS

Sheet Number
AS.3
Of Sheets