46.REQUIRED CEILING HEIGHT IS 7'-6" MINIMUM IN OCCUPIABLE SPACES, HABITABLE SPACES, AND CORRIDORS, AND 7'-0" MINIMUM IN KITCHENS, BATHROOMS, STORAGE ROOMS AND LAUNDRY ROOMS. [1208.2]

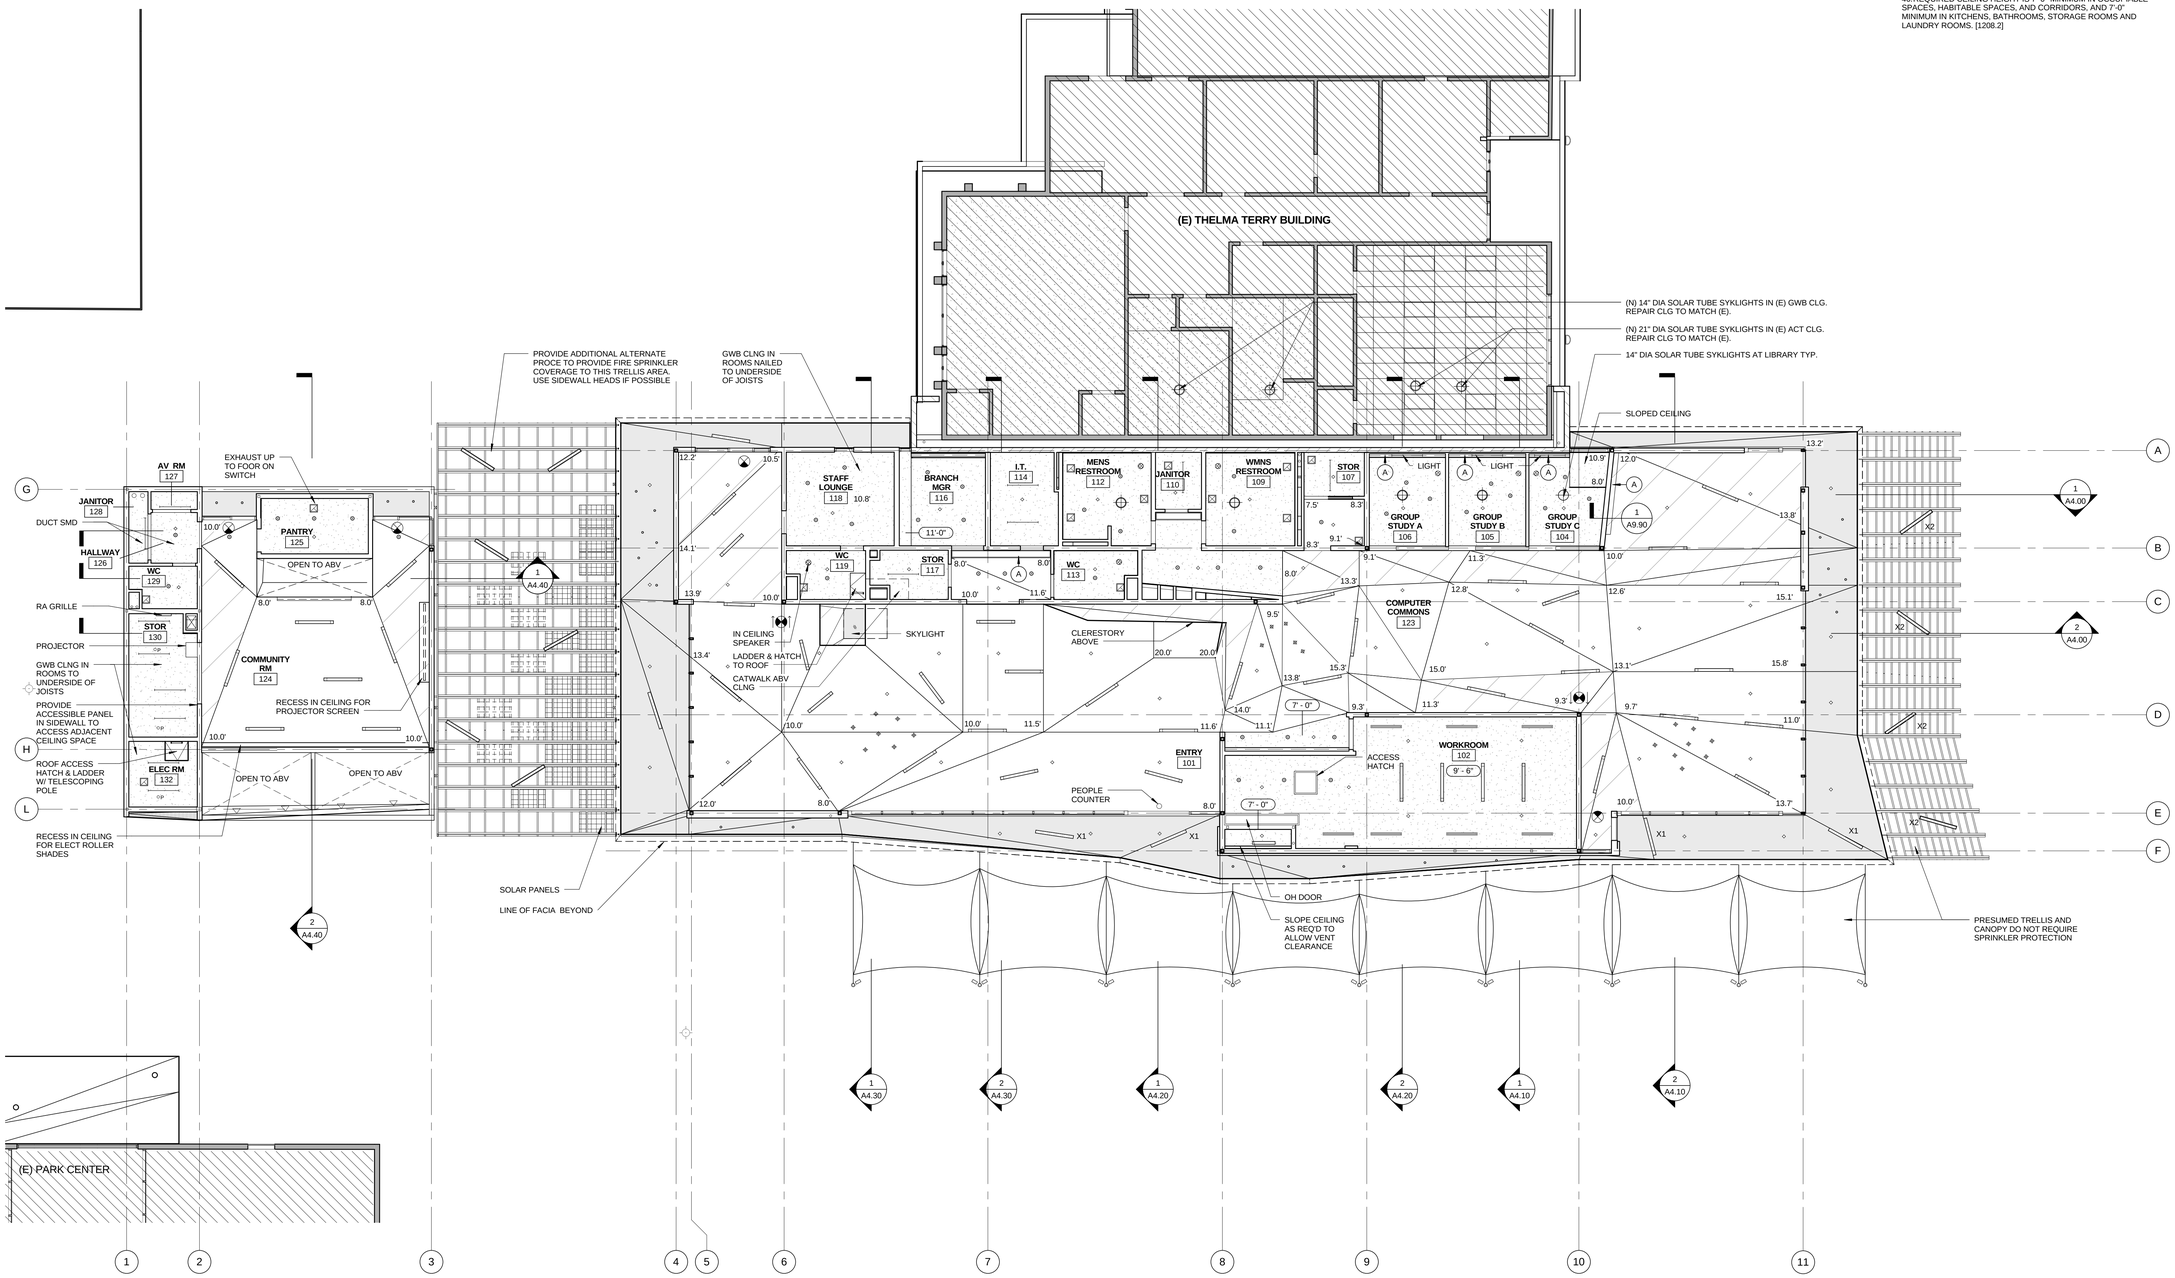

REFLECTED CEILING PLAN

0 2' 4' 8' 1/8" = 1'-0" **2**

FIRE SPRINKLER NOTES

SPRINKLER HEADS INDICATED ARE FOR GUIDANCE FOR DESIGN/ BUILD SUB-CONTRACTOR. SUB-CONTRACTOR TO REVIEW LAYOUT & CEILING CONDITION. & DESIGN SYSTEM FOR CODE COMPLIANCE USING THIS LAYOUT AS A GUIDE SYSTEM TO INCLUDE.

NOTE:
ATTIC/ CONCEALED SPACE ABOVE CEILING TO BE SPRINKLERED (COMBUSTIBLE CONSTRUCTION). ALL WOOD STUD WALLS EXTENDING BELOW RAISED ACCESS FLOOR TO BE COVERED WITH SHEET METAL AND OR GWB TO AVOID ANY SPRINKLER REQUIREMENTS BELOW RAISED ACCESS FLOOR.
ALL SPRINKLER HEADS TO BE CONCEALED UNO.

FIRE SPRINKLER LEGEND

- CONCEALED SPRINKLER HEAD
- SIDEWALL SPRINKLER
- P PENDANT SPRINKLER

RCP LEGEND

- RECESSED LINEAR T5 FLUORESCENT DOWNLIGHT W/ 2 LED ACCENT LIGHTS
- RECESSED LINEAR T5 FLUORESCENT DOWNLIGHT
- SURFACE MOUNTED LED UPLIGHT OR DOWNLIGHT
- RECESSED LED DOWNLIGHT
- WALL MOUNTED FIXTURE
- PENDANT MOUNTED T5 FLUORESCENT STRIPLIGHT
- PENDANT MOUNTED COMPACT FLUORESCENT
- SOLAR TUBE
- RECESSED DOWNLIGHT
- REGISTER
- REGISTER
- CEILING SPEAKER

NOTE: SEE ELECTRICAL PLANS AND LIGHTING FIXTURE SCHEDULE FOR CLARIFICATION

REFLECTED CEILING PLAN LEGEND

- GYP WALL BD, PTD
- SMOOTH STAINLESS STL TROWELED CEMENT PLASTER, PTD
- ACOUSTIC PLASTER
- ACOUSTIC PLASTER ON GWB
- TECTUM

REFLECTED CEILING PLAN NOTES

1. ALL CEILINGS 8'-0" UNO TYP.
2. SOLARTUBE SKYLIGHTS (4) TO BE ADDED TO (E) T.T BUILDING. LOCATE BETWEEN (E) ROOF JOISTS (32" OC). LOCATE SO SKYLIGHTS ARE CENTERED ON EXISTING T.T CLASSROOM ACT GRID & AVOID (E) LIGHTS.
3. LOCATE (N) LIGHTS IN RESTROOMS TO AVOID (E) LIGHTS & SOFFIT AREA OF CLG (E) CLG IS GWB @ T.T.

(A) RECESS FOR R.A., SMD

PICO BRANCH LIBRARY

2201 Pico Blvd.
Santa Monica, CA 90404

PROJECT

KoningEizenbergArchitecture
1454 25th St, Santa Monica, CA 90404

310.828.6131 info@kearch.com
310.828.0719 fax www.kearch.com

ARCHITECT'S PROJECT NO.
1001

ARCHITECT

All designs, ideas, arrangements and plans indicated by these drawings are the property and copyright of the Architect and shall neither be used on any other work nor be disclosed to any other person for any use whatsoever without written permission.

Koning Eizenberg Architecture and/or its principals and employees waives any and all liability or responsibility for problems that may occur when these plans, drawings, specifications, and/or designs are followed without the professional's guidance with ambiguities, or conflicts which are alleged.

CONSULTANT

City of Santa Monica Architecture Services
1437 4TH STREET, SUITE 300
SANTA MONICA, CA 90401
TEL. (310) 458-2205
FAX. (310) 399-1541
architecture@smgov.net

SUBMITTED BY : DATE : 20

APPROVED BY : DATE : 20
Miriam Mulder,
Architecture Services Manager
CITY OF SANTA MONICA
DEPARTMENT OF PUBLIC WORKS

REVIEWED BY : DATE : 20

REVIEWED BY : DATE : 20

REVIEWED BY : DATE : 20

CITY CLIENT

NO.	DATE	BY	DESCRIPTION
3	05/07/12		PLAN CHECK 1
2	03/06/12		ADDENDUM 3
1	02/21/12		ADDENDUM 2

REVISIONS

ISSUE

PLAN CHECK CORRECTIONS

DATE
05/07/2012

DRAWING NO. **6693**

SHEET TITLE
REFLECTED CEILING PLAN

SHEET NO.
A8.10

SHEET OF

DWG. NO. -

TITLE OF PROJECT