SHEET OF

DWG. NO. -

PICO BRANCH LIBRARY

2201 Pico Blvd.
Santa Monica, CA 90404

PROJECT

KoningEizenbergArchitecture
1454 25th St, Santa Monica, CA 90404

310.828.6131 info@kearch.com
310.828.0719 fax www.kearch.com

ARCHITECT'S PROJECT NO.
1001

ARCHITECT

All designs, ideas, arrangements and plans indicated by these drawings are the property and copyright of the Architect and shall neither be used on any other work nor be disclosed to any other person for any use whatsoever without written permission.

Koning Eizenberg Architecture and/or its principals and employees waives any and all liability or responsibility for problems that may occur when these plans, drawings, specifications, and/or designs are followed without the professional's guidance with ambiguities, or conflicts which are alleged.

NOTES:

50. EXIT DOORS FROM GROUP A, ASSEMBLY AREAS NOT CLASSIFIED AS AN A OCCUPANCY, E, I-2 AND I-2.1 OCCUPANCIES HAVING AN OCCUPANT LOAD OF 50 OR MORE AND ANY H OCCUPANCIES SHALL NOT BE PROVIDED WITH LATCH OR LOCK UNLESS IT IS PANIC HARDWARE OR FIRE EXIT HARDWARE. [1008.1.10]

44. FLOORS OR LANDING ON EACH SIDE OF DOORS SHALL BE NO MORE THAN 1/2" BELOW DOOR THRESHOLD.

43. EXIT DOORS TO BE OPENABLE FROM INSIDE WITHOUT THE USE OF A KEY, SPECIAL KNOWLEDGE, OR EFFORT.

NOTE: DOOR 101 IS NOT A REQUIRED EXIT. IT WILL BE PROVIDED WITH 1" HIGH "THIS DOOR TO REMAIN OPEN DURING LIBRARY HOURS".

DOOR SCHEDULE

		DOOR						FRAME		GLAZING		HARDWARE				DETAILS			
NUMBER	ROOM	TYPE	WIDTH	HEIGHT	THK	MATERIAL	FINISH	MATERIAL	FINISH	TYPE	THK	FIRE RATING	HARDWARE GROUP	CLOSER	PANIC	HEAD	JAMB	SILL	COMMENTS
101	ENTRY	D	8'-0"	7'-10"	1 3/4"	ALUM	ANOD	ALUM	ANOD	CLR	1/4"	NR	9	Yes		2/A9.41	3/A9.41	1/A9.41	POWER ASSIST OPERATOR; CARD KEY ACCESS; OVERHEAD CONCEALED AUTO DOOR OPERATOR; 120VAC
102	WORKROOM	C	4'-0"	7'-10"	1 3/4"	ALUM	ANOD	KDHM	PTD/ALUM	OBS	1/4"	NR	4B			2/A9.42		2/A9.42	
102a	WORKROOM	H	8'-0"	6'-8"	1 3/4"	STL	GALV	STL	GALV	--		1 HR	6B			11/A9.41	8/A9.42		OVERHEAD COILING DR, 1 HR FIRE RATED ELECTRIC; INSULATED
103	COLLECTION & SEATING	A	3'-0"	9'-0"	1 3/4"	HM	PTD	HM	PTD	--		NR	8A	Yes	Yes	10/A9.41	9/A9.41	8/A9.41	PTD TO MATCH PERF SCREEN; FIRE ALARM CONNECTION, DELAYED EGRESS; 120VAC
104	GROUP STUDY C	F1	3'-6"	7'-0"	1 3/4"	ALUM	ANOD	ALUM	ANOD	CLR/ LAM	1/4"	NR	4						HAWORTH "ENCLOSE" SLIDING DOOR, POWDER COAT EXT ALUM, ACOUSTIC SEALS
105	GROUP STUDY B	F1	3'-6"	7'-0"	1 3/4"	ALUM	ANOD	ALUM	ANOD	CLR / LAM	1/4"	NR	4						HAWORTH "ENCLOSE" SLIDING DOOR, POWDER COAT EXT ALUM, ACOUSTIC SEALS
106	GROUP STUDY A	F1	3'-6"	7'-0"	1 3/4"	ALUM	ANOD	ALUM	ANOD	CLR / LAM	1/4"	NR	4						HAWORTH "ENCLOSE" SLIDING DOOR, POWDER COAT EXT ALUM, ACOUSTIC SEALS
107	STOR	G	3'-2"	7'-0"	1 3/4"	WD	PTD	WD/ STL	PTD	--		NR	6			7/A9.42	6/A9.42	7/A9.42	
109	RESTROOM	C	3'-0"	7'-10"	1 3/4"	ALUM	ANOD	KDHM	PTD/ALUM	LAM / TRL	1/4"	NR	1	Yes		2/A9.42	1/A9.42	3/A9.42	
110	JANITOR	A	3'-0"	7'-10"	1 3/4"	HM	PTD	KDHM	PTD/ALUM	--		NR	5	Yes		2/A9.42	1/A9.42	2/A9.42	
112	RESTROOM	C	3'-0"	7'-10"	1 3/4"	ALUM	ANOD	KDHM	PTD/ALUM	LAM / TRL	1/4"	NR	1	Yes		2/A9.42	1/A9.42	3/A9.42	
113	WC	A	3'-0"	7'-10"	1 3/4"	WD	PTD	KDHM	PTD/ALUM	--		NR	2	Yes		2/A9.42	1/A9.42	3/A9.42	LATCH W/ OCCUPIED INDICATOR
114	I.T.	A	3'-0"	7'-10"	1 3/4"	WD	PTD	KDHM	PTD/ALUM	--		NR	5A			2/A9.42	1/A9.42	2/A9.42	CARD KEY ACCESS
116	BRANCH MGR	E	3'-0"	7'-10"	1 3/4"	ALUM	PTD	KDHM	PTD/ALUM	CLR	1/4"	NR	3			2/A9.42	1/A9.42	2/A9.42	
117	STORAGE	A	3'-0"	7'-10"	1 3/4"	WD	PTD	KDHM	PTD/ALUM	--		NR	4D			2/A9.42	1/A9.42	2/A9.42	
118	LOUNGE	A	3'-0"	8'-0"	1 3/4"	WD	PTD	KDHM	PTD/ALUM	--		NR	4A	Yes		2/A9.42	1/A9.42	2/A9.42	CARD KEY ACCESS
119	WC	A	3'-0"	7'-10"	1 3/4"	WD	PTD	KDHM	PTD/ALUM	--		NR	2	Yes		2/A9.42	1/A9.42	3/A9.42	
120	CHILDREN'S LIBRARY	C	3'-0"	8'-0"	1 3/4"	ALUM	ANOD	ALUM	ANOD	CLR	1/4"	NR	8B.1	Yes	Yes				CARD KEY ACCESS; FIRE ALARM CONNECTION; DELAYED EGRESS; 120VAC
124	COMMUNITY RM	I	29'-8"	10'-0"	1 3/4"	ALUM	ANOD	ALUM	ANOD	CLR	1/4"	NR	6C			5/A9.41	6/A9.41	4/A9.41	ADA COMPLIANT SLIDER
124a	COMMUNITY RM	C	3'-0"	7'-10"	1 3/4"	ALUM	ANOD	ALUM	ANOD	CLR	1/4"	NR	8B.1	Yes	Yes				CARD KEY ACCESS
124b	COMMUNITY RM	C	3'-0"	7'-10"	1 3/4"	ALUM	ANOD	ALUM	ANOD	CLR	1/4"	NR	8B	Yes	Yes				
125	PANTRY	A	3'-0"	7'-10"	1 3/4"	WD	PTD	KDHM	PTD/ALUM	--		NR	4C			2/A9.42	1/A9.42	2/A9.42	
127	AV RM	B	5'-0"	7'-10"	1 3/4"	WD	PTD	KDHM	PTD/ALUM	--		NR	7A			2/A9.42	1/A9.42, 9/A9.42	2/A9.42	
128	JANITOR	B	6'-0"	7'-10"	1 3/4"	WD	PTD	KDHM	PTD/ALUM	--		NR	7			2/A9.42	1/A9.42, 9/A9.42	2/A9.42	
129	RESTROOM	A	3'-0"	7'-10"	1 3/4"	WD	PTD	KDHM	PTD/ALUM	--		NR	2A	Yes		2/A9.42	1/A9.42	3/A9.42	
130	STOR	F	4'-0"	8'-0"	1 3/4"	WD	PTD	N/A	N/A	--		NR	6A			10/A9.42	4/A9.42	10/A9.42	
131	STOR	F	4'-0"	8'-0"	1 3/4"	WD	PTD	N/A	N/A	--		NR	6A			10/A9.42	4/A9.42	10/A9.42	
132	ELEC RM	A	4'-0"	8'-0"	1 3/4"	HM	PTD	HM	PTD	--		NR	8			7/A9.41	7/A9.41		FACED W/DIMPLED MTL TO MATCH ADJACENT WALL PANEL
R1	ROOF	A	3'-0"	6'-8"	1 3/4"	HM	PTD	HM	PTD	--		NR	TBD			13/A9.41		13/A9.41	

ALL GLASS TO BE TEMPERED EXCEPT LAMINATED GLASS

ABBREVIATIONS

ALUM	ALUMINUM
ANOD	ANODIZED
CLR	CLEAR
DB	DARK BRONZE
DG	DUAL GLAZED
FF	FACTORY FINISH
GALV	GALVANIZED
HC	HOLLOW CORE
HM	HOLLOW METAL
IM	PREFINISHED STEEL DOOR FRAME
KDHM	KNOCK DOWN HOLLOW METAL
LAM	LAMINATE
LE	LOW EMITTANCE
ME	MATCH EXISTING
NR	NON RATED
OBS	OBSCURE
PTD	PAINTED
SC	SOLID CORE
SG	SINGLE GLAZED
STOR	STORE FRONT
STL	STEEL
TEMP	TEMPERED
TRL	TRANSLUCENT
WD	WOOD
e	EXISTING OPENING, DIM V.I.F.

NOTES:
1. SEE MECHANICAL DRAWINGS FOR DOORS THAT WILL REQUIRE UNDERCUTTING.
2. ALL GLAZING TO DOORS TO BE FULLY TEMPERED OR LAMINATED GLASS.
3. PROVIDE GLAZING IN CONFORMANCE WITH C.B.C CHAPTER 24.

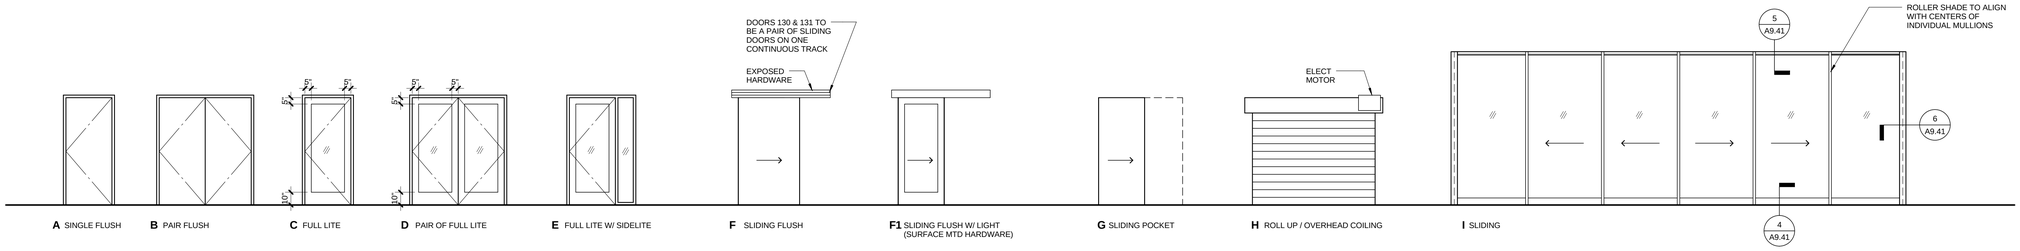

A SINGLE FLUSH **B** PAIR FLUSH **C** FULL LITE **D** PAIR OF FULL LITE **E** FULL LITE W/ SIDELITE **F** SLIDING FLUSH **F1** SLIDING FLUSH W/ LIGHT (SURFACE MTD HARDWARE) **G** SLIDING POCKET **H** ROLL UP / OVERHEAD COILING **I** SLIDING

CONSULTANT

City of Santa Monica
Architecture Services

1437 4TH STREET, SUITE 300
SANTA MONICA, CA 90401
TEL. (310) 458-2205
FAX. (310) 399-1541
architecture@smgov.net

DATE : 20
SUBMITTED BY :

DATE : 20
APPROVED BY :
Miriam Mulder,
Architecture Services Manager

CITY OF SANTA MONICA
DEPARTMENT OF PUBLIC WORKS

REVIEWED BY : DATE : 20

REVIEWED BY : DATE : 20

REVIEWED BY : DATE : 20

CITY CLIENT

NO.	DATE	BY	DESCRIPTION
3	05/07/12		PLAN CHECK 1
1	02/21/12		ADDENDUM 2

REVISIONS

ISSUE

PLAN CHECK CORRECTIONS

DATE
05/07/2012

DRAWING NO. **6693**

SHEET TITLE
DOOR SCHEDULE

SHEET NO.
A9.40

TITLE OF PROJECT:

DOOR SCHEDULE & LEGEND 1