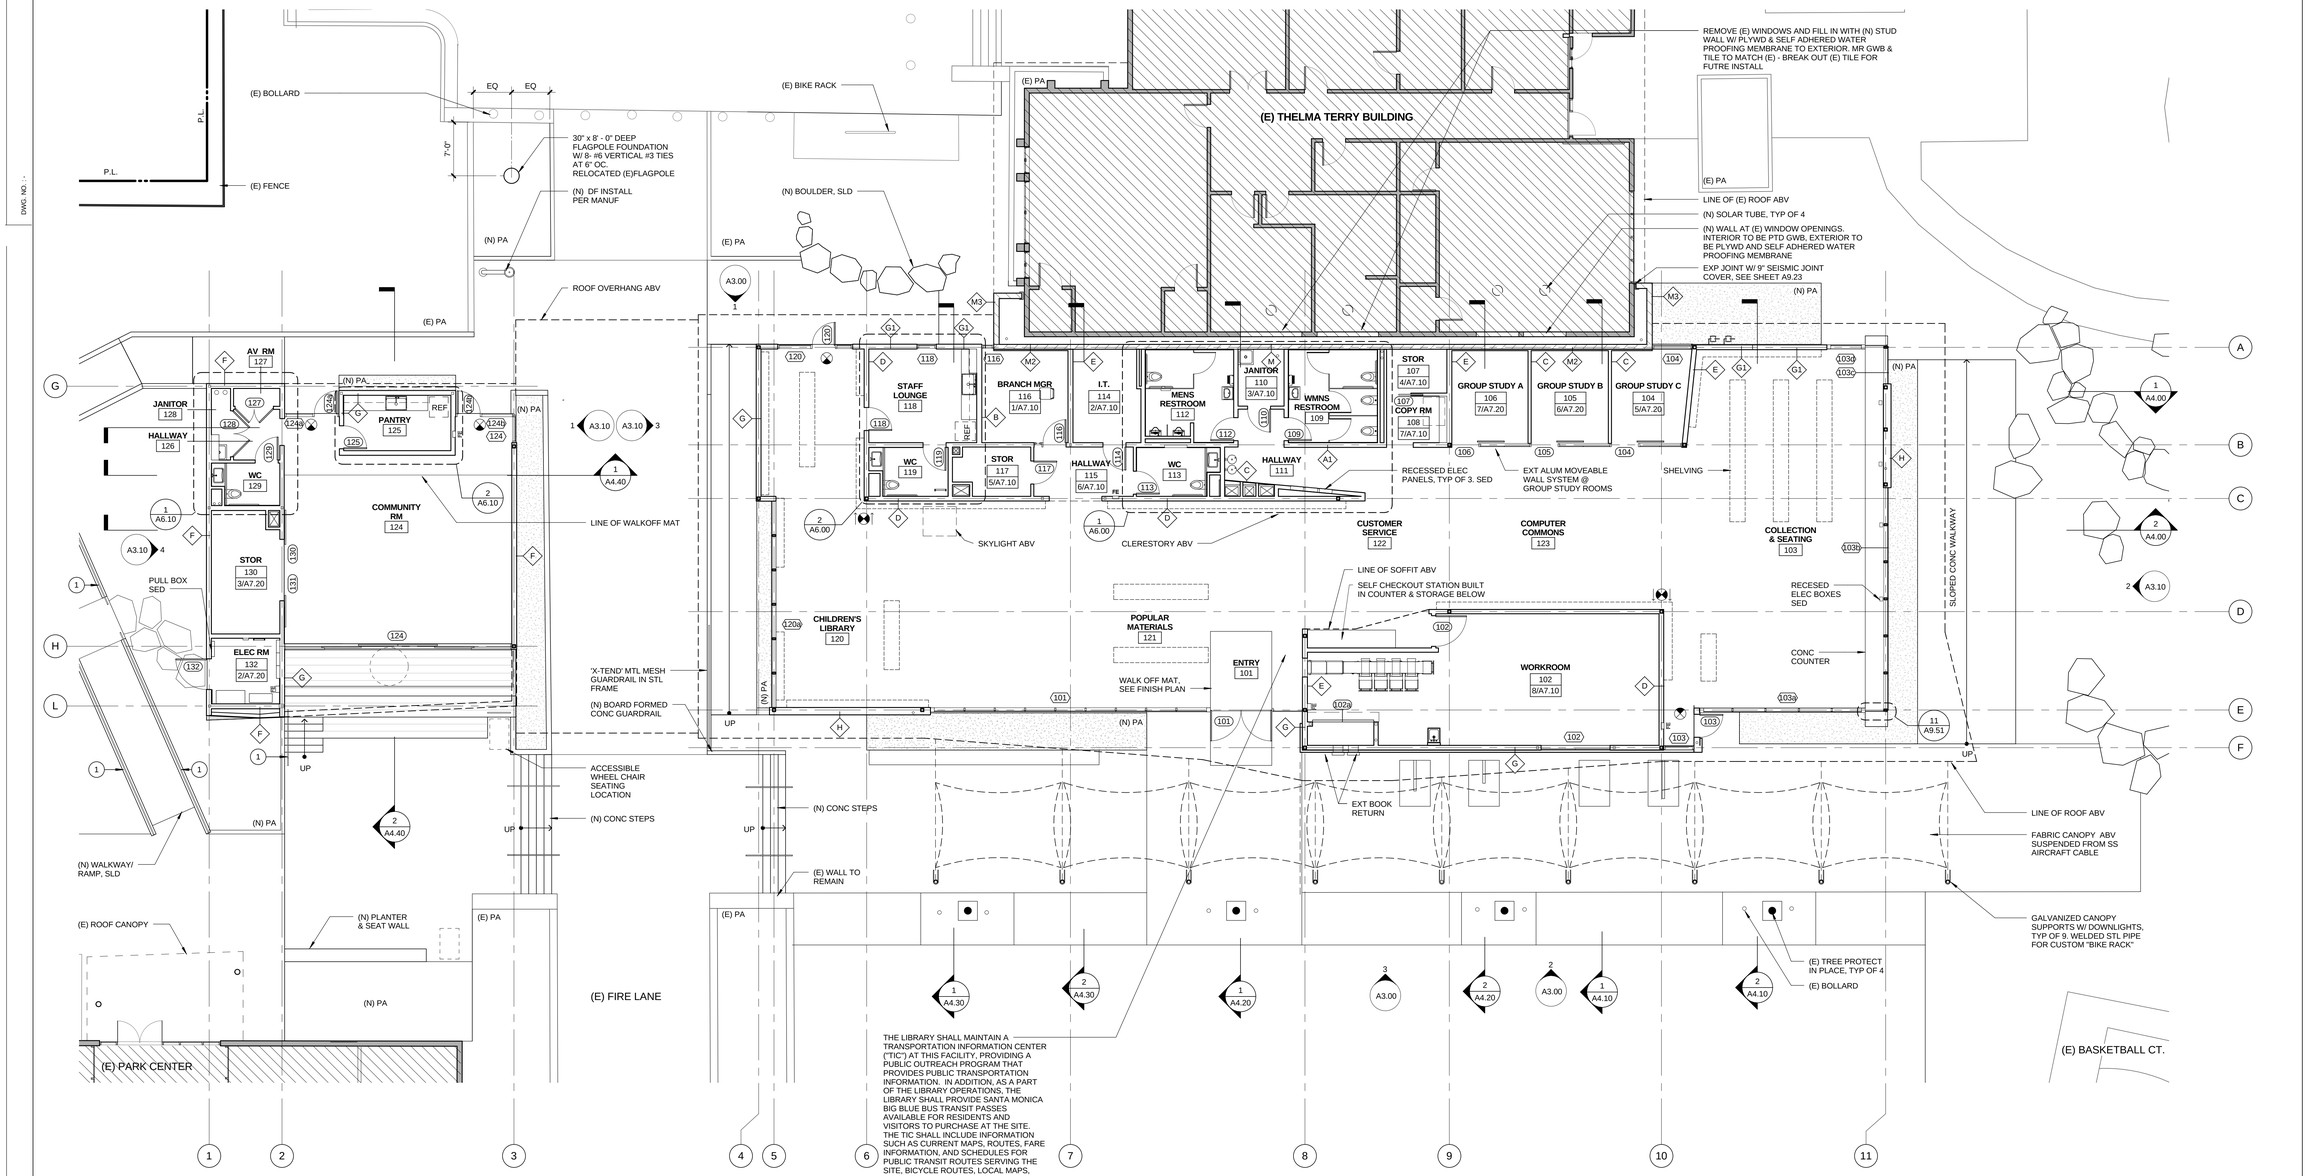

FLOOR PLAN

0 2' 4' 8' 1/8" = 1'-0" 1

FLOOR PLAN KEY NOTES

1. SS HANDRAIL

FLOOR PLAN GENERAL NOTES

1. SEE LANDSCAPE DRAWINGS FOR PAVING PLAN
2. SEE STRUCTURAL DRAWINGS FOR COLUMN AND SHEAR WALL LOCATIONS AND SIZES
3. SEE LIGHTING DRAWINGS, FOR LIGHTING LOCATIONS, TYPES, AND SIZES
4. SEE SURVEY FOR (E) TREE LOCATIONS & MISC SITE INFRASTRUCTURE
5. ALL WALLS TYPE (A) UNLESS NOTED OTHERWISE
6. SHELVING LOCATIONS SHOWN DASHED FOR COORDINATION

FLOOR PLAN LEGEND

- (E) BUILDING
- CMU FIRE WALL
- (N) WALLS
- (E) WALLS
- FE RECESSED FIRE EXTINGUISHER CABINET
- FE SURFACE FIRE EXTINGUISHER CABINET

PICO BRANCH LIBRARY

2201 Pico Blvd.
Santa Monica, CA 90404

PROJECT

KoningEizenbergArchitecture
1454 25th St, Santa Monica, CA 90404
310.828.6131 info@kearch.com
310.828.0719 fax www.kearch.com

ARCHITECT'S PROJECT NO.
1001

ARCHITECT

All designs, ideas, arrangements and plans indicated by these drawings are the property and copyright of the Architect and shall neither be used on any other work nor be disclosed to any other person for any use whatsoever without written permission.

Koning Eizenberg Architecture and/or its principals and employees waives any and all liability or responsibility for problems that may occur when these plans, drawings, specifications, and/or designs are followed without the professional's guidance with ambiguities, or conflicts which are alleged.

CONSULTANT

City of Santa Monica Architecture Services
1437 4TH STREET, SUITE 300
SANTA MONICA, CA 90401
TEL. (310) 458-2205
FAX. (310) 399-1541
architecture@smgov.net

SUBMITTED BY : DATE : 20

APPROVED BY : Miriam Mulder, Architecture Services Manager DATE : 20

CITY OF SANTA MONICA
DEPARTMENT OF PUBLIC WORKS

REVIEWED BY : DATE : 20

REVIEWED BY : DATE : 20

REVIEWED BY : DATE : 20

CITY CLIENT

NO.	DATE	BY	DESCRIPTION
3	05/07/12		PLAN CHECK 1
1	02/21/12		ADDENDUM 2

REVISIONS

ISSUE

PLAN CHECK CORRECTIONS

DATE
05/07/2012

DRAWING NO. **6693**

SHEET TITLE
FLOOR PLAN

SHEET NO.
A2.10

SHEET OF

DWG. NO. -

TITLE OF PROJECT