GENERAL NOTES

1. ELECTRICAL CONTRACTOR TO PROVIDE 120V CONNECTION TO ACTUATORS. LOW VOLTAGE TRANSFORMER TO BE PROVIDED BY DIV 23 CONTROLS.
2. COORDINATE WITH MECHANICAL EXACT LOCATION OF EQUIPMENT. PRE-INSTALLATION POWER & TERMINATION REQUIREMENTS.
3. THE DESIGN OF THE UNDERFLOOR AIR DISTRIBUTION SYSTEM IS BASED ON A SEALED, AIRTIGHT UNDERFLOOR PLENUM. ALL CONSTRUCTION JOINTS AT PLENUM BOUNDARIES AND PLENUM DIVIDING PARTITIONS SHALL BE SEALED AIRTIGHT. ALL PENETRATIONS FOR PIPES, CONDUIT AND OTHER SERVICES SHALL BE SEALED AIRTIGHT. PLENUMS SHALL BE TESTED FOR LEAKAGE PER THE COMMISSIONING SPECIFICATIONS. PLENUMS THAT DO NOT MEET THE LEAKAGE CRITERIA PER THE SPECIFICATIONS SHALL BE RESEALED AND RETESTED UNTIL THEY PASS. REFER TO THE ARCHITECTURAL DRAWINGS FOR CONSTRUCTION DETAILS AND ADDITIONAL INFORMATION.
4. FOR ADDITIONAL INFORMATION ON LOW VOLTAGE SYSTEMS (IT & AV) SEE LOW VOLTAGE CONSULTANT DRAWINGS.

SHEET NOTES

(1) FOR CONTINUATION REFER TO SHEET E3.0.

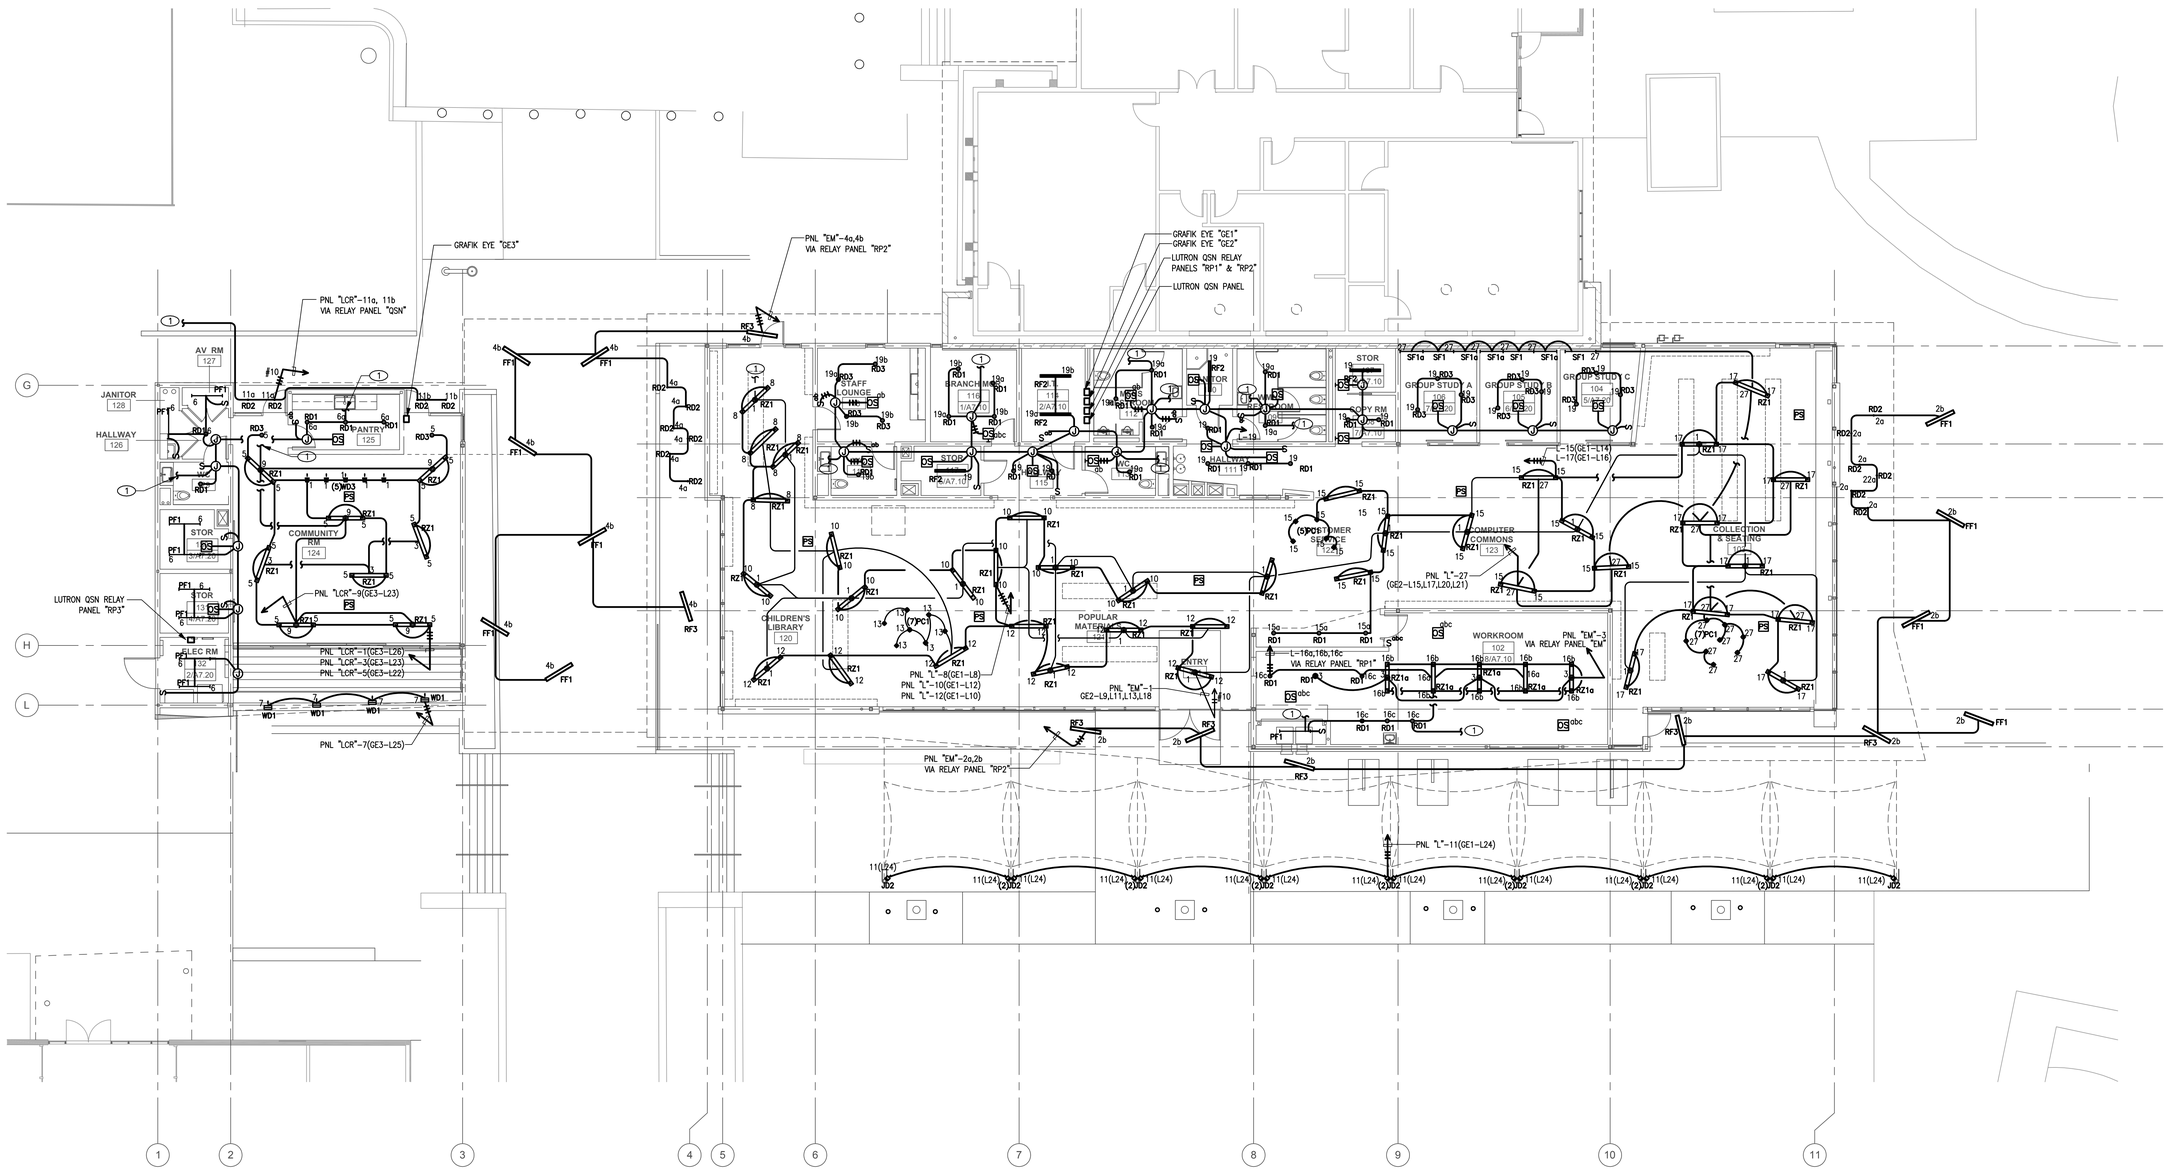

1 **LOWER LEVEL LIGHTING PLAN**
SCALE: 1/8"=1'-0"

0 4' 8' 16'

PICO BRANCH LIBRARY

2201 Pico Blvd.
Santa Monica, CA 90404

PROJECT

KoningEizenbergArchitecture
1454 25th St, Santa Monica, CA 90404
310.828.6131 info@kearch.com
310.828.0719 fax www.kearch.com

ARCHITECT'S PROJECT NO.
1001

ARCHITECT

All designs, ideas, arrangements and plans indicated by these drawings are the property and copyright of the Architect and shall neither be used on any other work nor be disclosed to any other person for any use whatsoever without written permission.

Koning Eizenberg Architecture and/or its principals and employees waives any and all liability or responsibility for problems that may occur when these plans, drawings, specifications, and/or designs are followed without the professional's guidance with ambiguities, or conflicts which are alleged.

REGISTERED PROFESSIONAL ENGINEER JACOB CHAN E. 013358 ELECTRICAL STATE OF CALIFORNIA

GLUMAC
617 W. 7th Street, Suite 500
Los Angeles, CA 90017
T. 213.239.8866 F. 213.239.8816
www.glumac.com
Job No.: 06.11.00192
Contact: E. LEE
engineers for a sustainable future™

CONSULTANT

City of Santa Monica Architecture Services
1437 4TH STREET, SUITE 300
SANTA MONICA, CA 90401
TEL. (310) 458-2205
FAX. (310) 399-1541
architecture@smgov.net

SUBMITTED BY : DATE : 20

APPROVED BY : Miriam Mulder, Architecture Services Manager DATE : 20

CITY OF SANTA MONICA
DEPARTMENT OF PUBLIC WORKS

REVIEWED BY : DATE : 20

REVIEWED BY : DATE : 20

CITY CLIENT

NO.	DATE	BY	DESCRIPTION
1	05/07/12		PLAN CHECK 1
3	03/06/12		ADDENDUM 3
2	02/21/12		ADDENDUM 2

REVISIONS

ISSUE

PLAN CHECK CORRECTIONS

DATE
05/07/2012

DRAWING NO. **6693**

SHEET TITLE
LOWER LEVEL LIGHTING PLAN 1

SHEET NO.
E3.1

SHEET OF

DWG NO. -

TITLE OF PROJECT