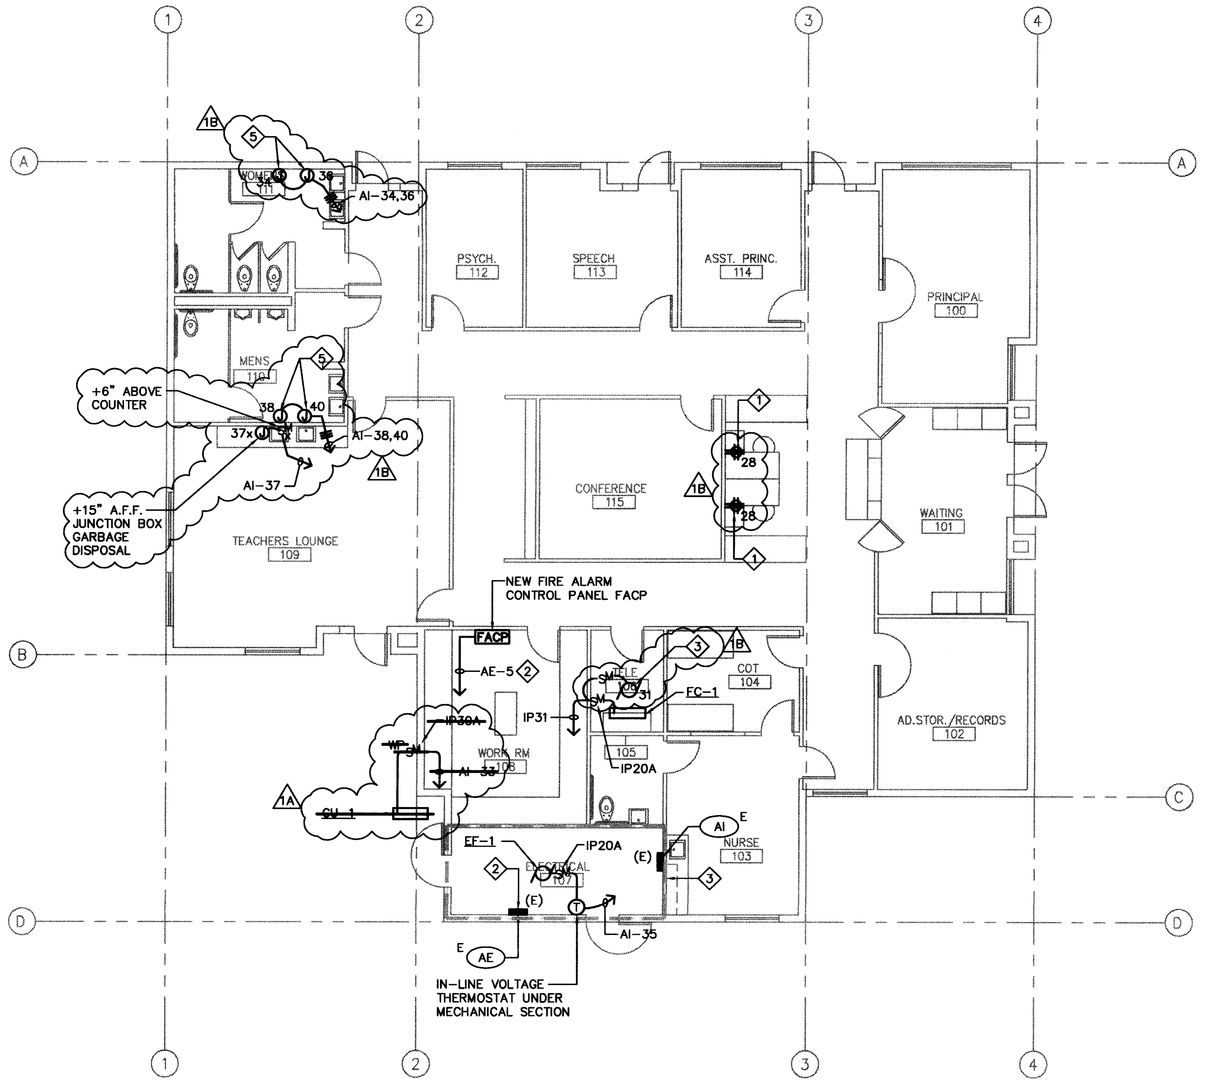

BUILDING 1 - POWER PLAN

1/8"=1'-0" | 1

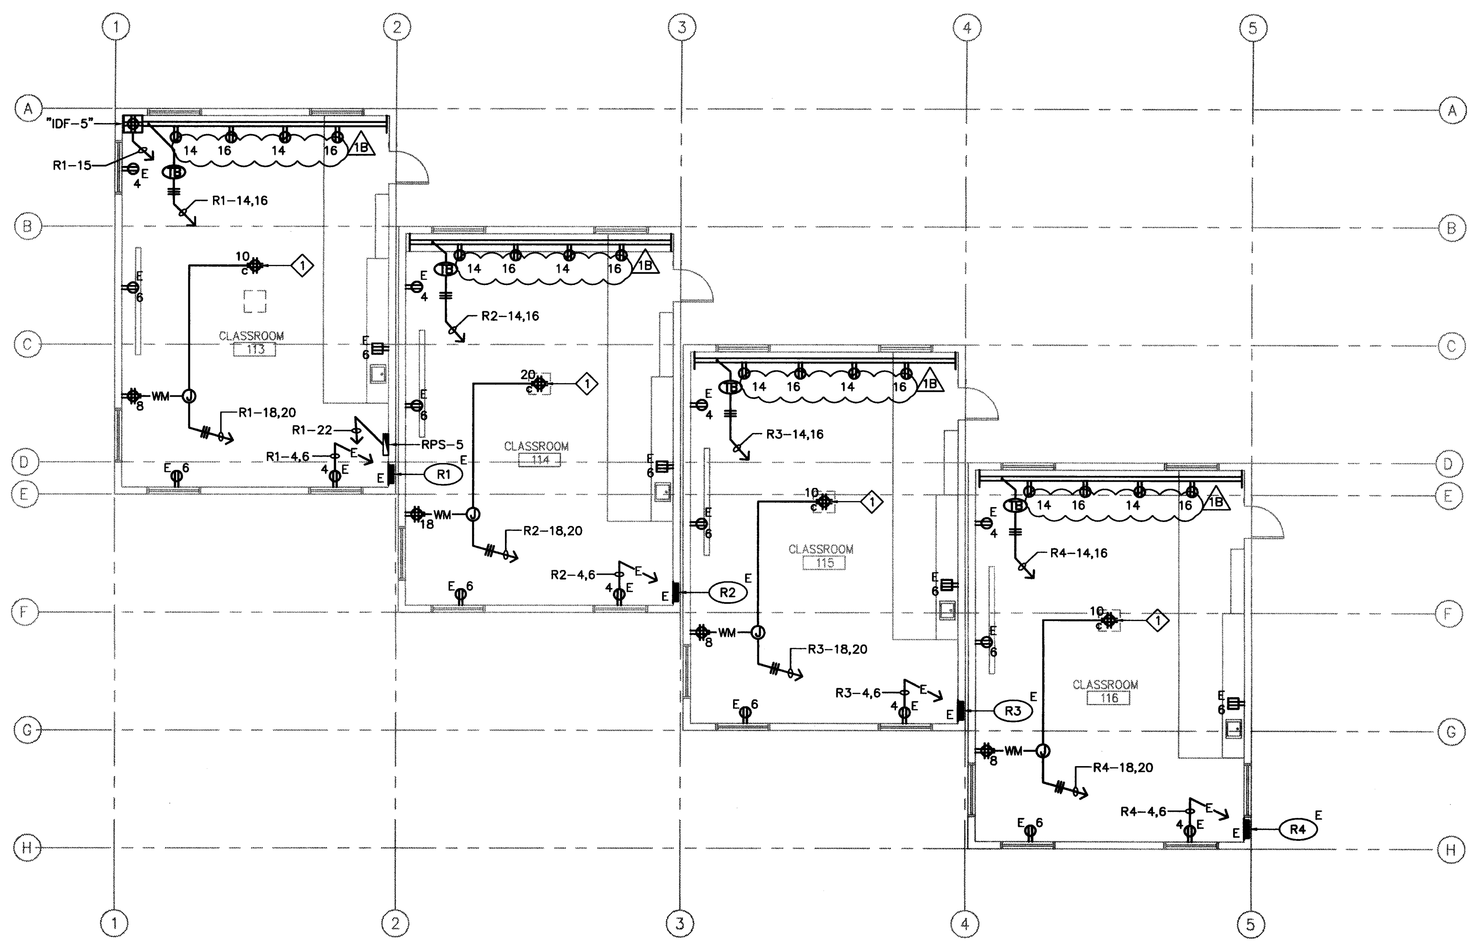

BUILDING 5 - POWER PLAN

1/8"=1'-0" | 2

KEY NOTES

1. REMOVE DUPLEX RECEPTACLE AND PROVIDE QUAD RECEPTACLE IN ITS PLACE. RECONNECT TO EXISTING CIRCUIT.
2. RECONNECT NEW FACP TO EXISTING CIRCUIT. PROVIDE/INSTALL NEW CIRCUIT BREAKER WITH LOCK-ON DEVICE AND RED LABEL INDICATED "FIRE ALARM ONLY" IN EXISTING PANELBOARD "AE" CIRCUIT #5.
3. 1-HOUR FIRE RATED WALL, REFER TO DETAIL 2, SHEET E7.1.
4. POWER CONNECTION FOR CONDENSATE PUMP.
5. POWER CONNECTION FOR HAND DRYER.

1B

KEY NOTES

1. PROVIDE/INSTALL DUPLEX RECEPTACLE MOUNTED ON CEILING FOR PROJECTOR.

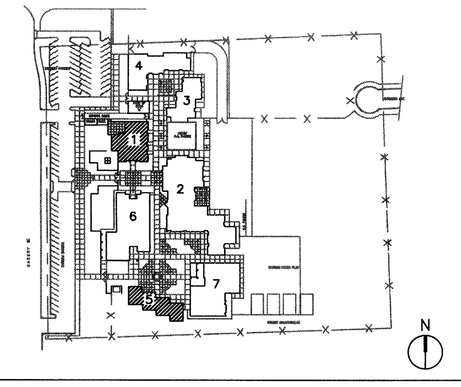

KEY PLAN

gkkworks
2355 Main Street Suite 220
Irvine | CA 92614
949 250 1500
949 955 2708 fax

Architect Seal

LICENSED ARCHITECT — GUILLERMO AGUILAR — NO. C13165 — REN.: MAY. 2013 — STATE OF CALIFORNIA

Consultant and Seal

TTG
• STRUCTURAL
• MECHANICAL
• ELECTRICAL
• CIVIL
TMAD TAYLOR & GAINES
901 Via Piemonte, Suite 400
Ontario, California 91764
Phone: 909.477.6915 Fax: 909.477.6916
www.ttgcorp.com Project No. 2008.125.00

REGISTERED PROFESSIONAL ENGINEER — HECTOR C. TORTOLERO JR. — Lic. E16934 — Exp. 6-30-2013 — ELECTRICAL — STATE OF CALIFORNIA

Agency Approval

IDENTIFICATION STAMP
DIV. OF THE STATE ARCHITECT
APPL. 04-110031
AC _____ FLS _____ SS _____
DATE _____

No.	Date	Revision/Issue
	12/08/08	DSA SUBMITTAL
	02/11/09	DSA SUBMITTAL
	5/11/09	DSA BACKCHECK
1A	12/16/2011	ADDENDUM 1A
1B	01/20/2012	ADDENDUM 1

Project Name

MUIR FUNDAMENTAL SCHOOL MODERNIZATION

1951 MABURY ST.
SANTA ANA, CA 92707

Checked By	Drawn By
RA	KA

Sheet Title

BUILDINGS 1 & 5 POWER PLANS

Sheet Number

E3.1

Project Number	Scale
10021-010	AS NOTED

©2012 gkkworks, All Rights Reserved
NO PART OF THE CONTENTS OF THIS DOCUMENT MAY BE REPRODUCED OR TRANSMITTED IN ANY FORM OR BY ANY MEANS WITHOUT THE WRITTEN PERMISSION OF GKKWORKS.

N:\20_CAD\TTG_Projects\2008\2008-125-00\Mpe\E3-1.dwg 01/19/2012